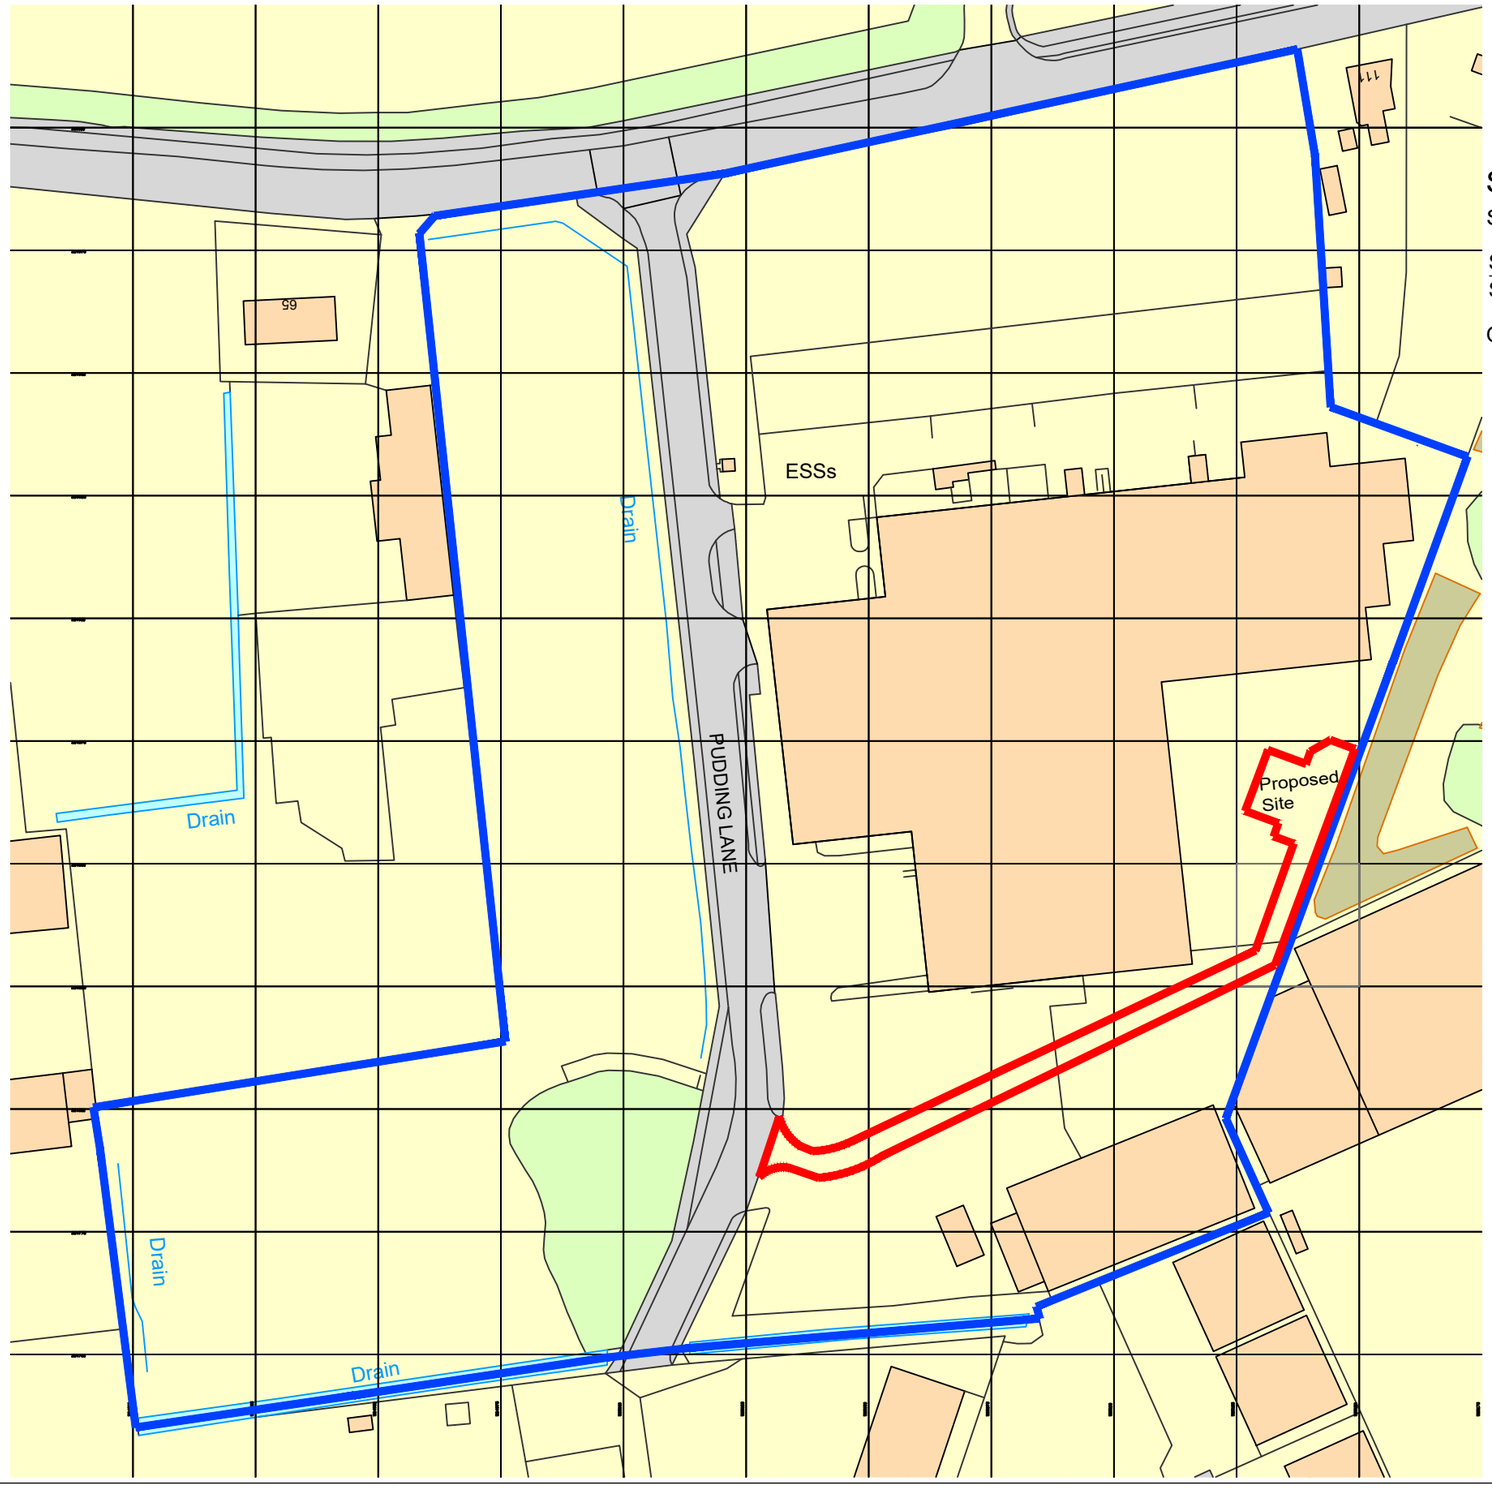

Site Location Plan as existing

Scale 1:1250 @ A3

SCALE 1 : 1250 — 0m 10m 20m 40m 60m 80m 100m 120m

SCALE 1 : 1 — 0m 8mm 16mm 40mm 56mm 80mm 100mm

Ordnance Survey, (c) Crown Copyright 2021. All rights reserved. Licence number 100022432

Client: **J.O.Sims Ltd.**	Project: **Proposed Single Storey Outbuilding at J.O.Sims Ltd. Pudding Lane, Pinchbeck Spalding, Lincolnshire PE11 3TJ**	Date: APRIL 2021	Scale: As Shown @ A3
		Drawn by: RDL	Checked by: AJO
	Drawing No.: **A1527B- 01**	Rev: -	

DO NOT SCALE THIS DRAWING. THE CONTRACTOR IS DEEMED TO HAVE CHECKED ALL DIMENSIONS ON SITE AND REPORT ANY DISCREPANCIES TO OGLESBY & LIMB LTD.
THE CONTENTS OF THIS DRAWING ARE COVERED BY COPYRIGHT AND REMAIN THE PROPERTY OF OGLESBY & LIMB LTD. WRITTEN APPROVAL MUST BE OBTAINED FROM OGLESBY & LIMB LTD PRIOR TO DUPLICATION OR REPRODUCTION OF THIS DRAWING OR ITS CONTENTS.
ANY DIMENSIONS NOT SHOWN ARE TO BE CHECKED AND AGREED WITH OGLESBY & LIMB LTD.

Drawing Title:
Site Location Plan as existing

GENERAL ISSUE

Oglesby & Limb Ltd
Chartered Architect

Suite 1 Market Chambers
12 Market Place, Spalding
PE11 1SL

T: 01775 761196

e-mail: design@o-l-ltd.co.uk

O&L