
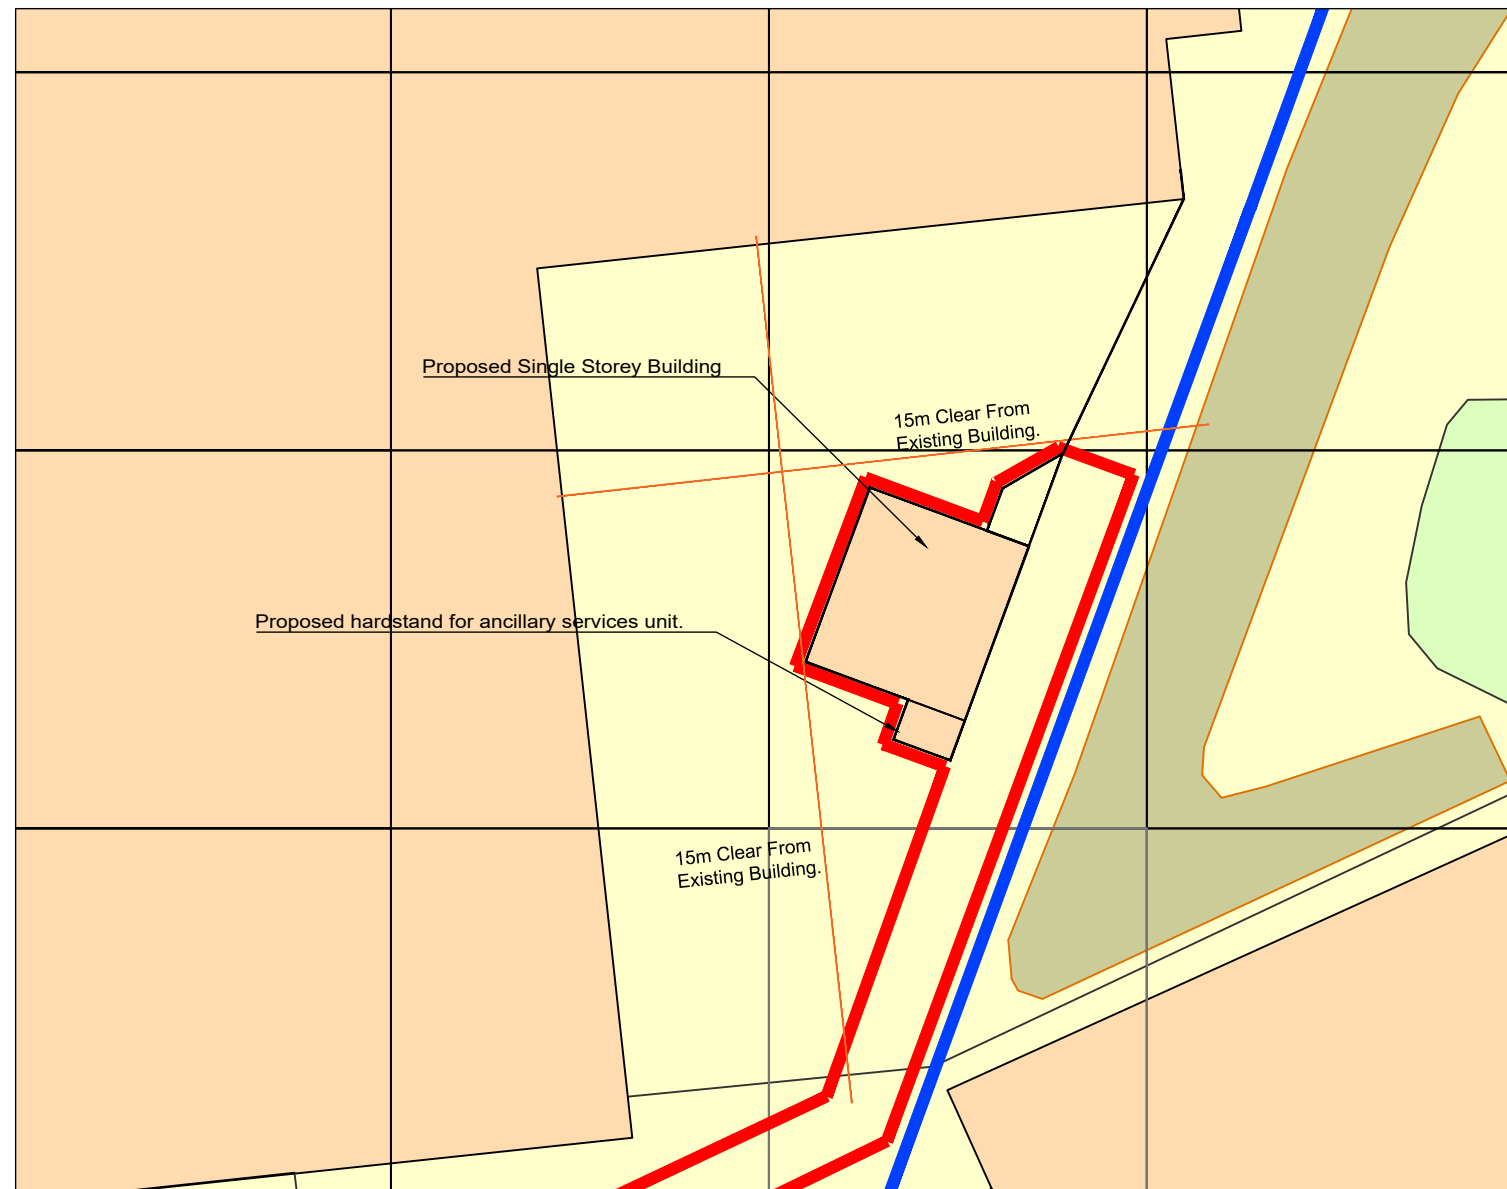
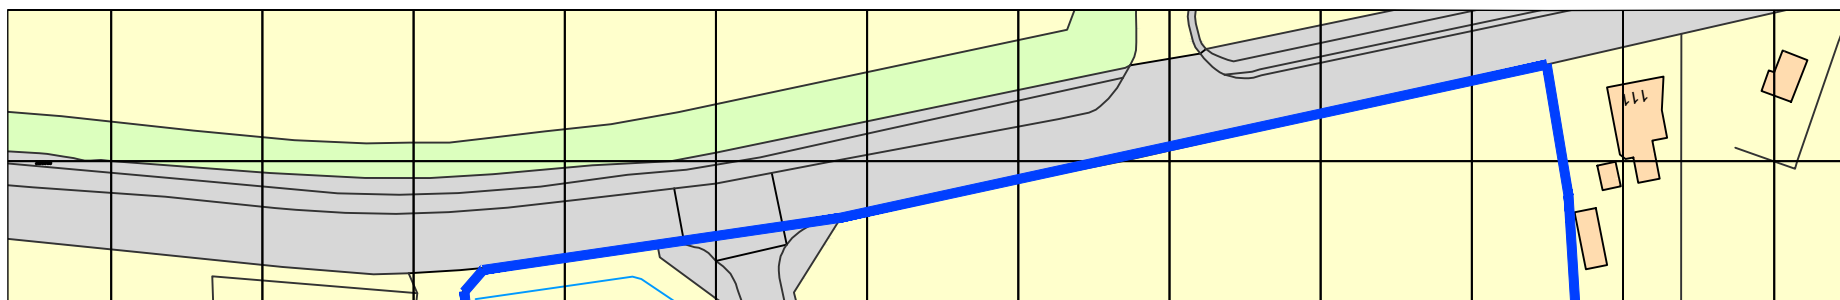


Site Location Plan as proposed

Scale 1:1250 @ A3

SCALE 1 : 1250
SCALE 1 : 1



Ordnance Survey, (c) Crown Copyright 2021. All rights reserved. Licence number 100022432

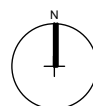

Site Block Plan as proposed

Scale 1:500 @ A3

SCALE 1 : 500
SCALE 1 : 1

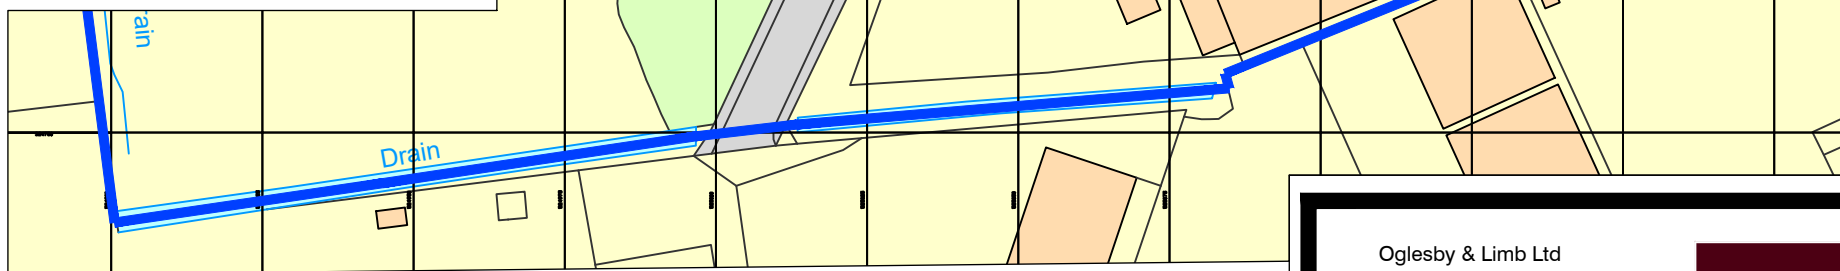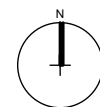

Client:

J.O.Sims Ltd.

Project: **Proposed Single Storey Outbuilding at
J.O.Sims Ltd.
Pudding Lane, Pinchbeck
Spalding, Lincolnshire PE11 3TJ**

Drawing No.:

A1527B-10

Rev:

-

Date:

APRIL 2021

Scale:

As Shown @ A3

Drawn by:

RDL

Checked by:

AJO

Drawing Title:

**Site Location & Block Plan as
proposed**

PLANNING APPLICATION ISSUE

Oglesby & Limb Ltd
Chartered Architect

Suite 1 Market Chambers
12 Market Place, Spalding
PE11 1SL

T: 01775 761196

e-mail: design@o-ltd.co.uk



DO NOT SCALE THIS DRAWING. THE CONTRACTOR IS DEEMED TO HAVE CHECKED ALL DIMENSIONS ON SITE AND REPORT ANY DISCREPANCIES TO OGLESBY & LIMB LTD. THE CONTENTS OF THIS DRAWING ARE COVERED BY COPYRIGHT AND REMAIN THE PROPERTY OF OGLESBY & LIMB LTD. WRITTEN APPROVAL MUST BE OBTAINED FROM OGLESBY & LIMB LTD PRIOR TO DUPLICATION OR REPRODUCTION OF THIS DRAWING OR ITS CONTENTS. ANY DIMENSIONS NOT SHOWN ARE TO BE CHECKED AND AGREED WITH OGLESBY & LIMB LTD.