


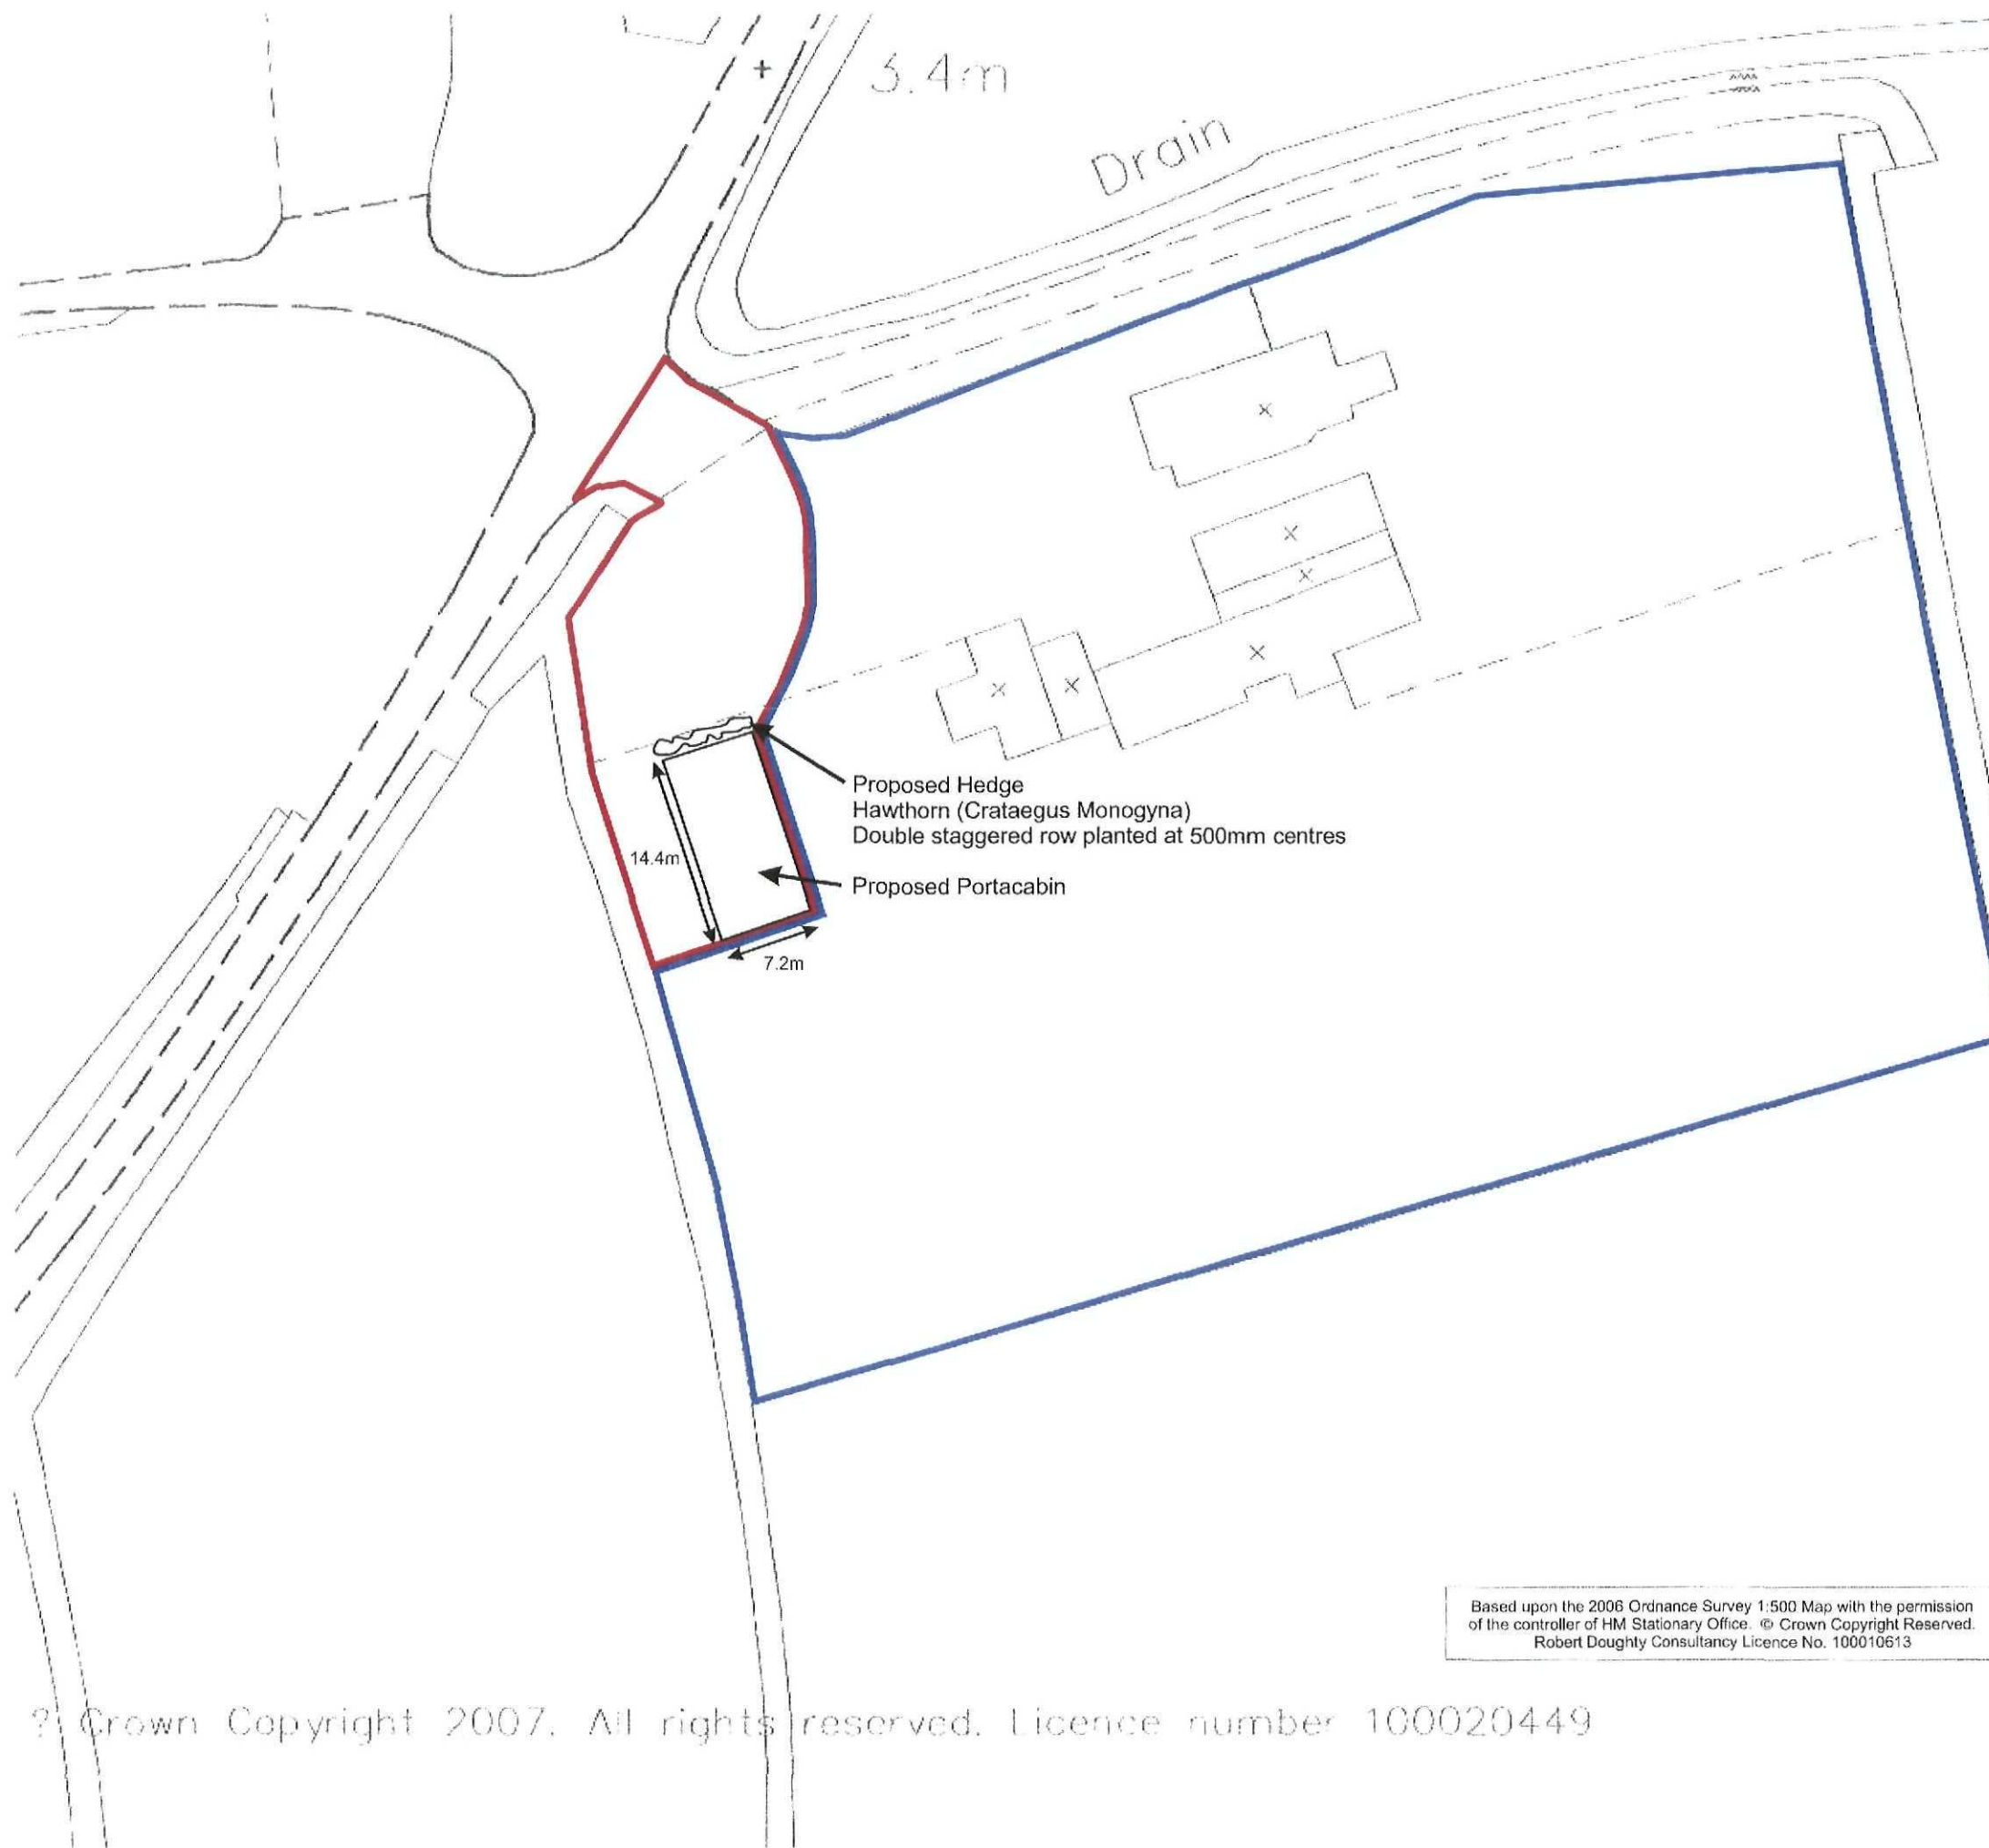

AMENDED PLAN

Ref.

3HDC
Planning & Development

26 APR 2010

Ref: 0312-10

Based upon the 2006 Ordnance Survey 1:500 Map with the permission
of the controller of HM Stationary Office. © Crown Copyright Reserved.
Robert Doughty Consultancy Licence No. 100010613

rdc Robert Doughty Consultancy			
32 High Street, Hoptonham @ Skestoft, Lincolnshire NG34 6RA Tel: 01529 421646 Fax: 01529 421359 Email: admin@rdc-landplan.co.uk Web: www.rdc-landplan.co.uk			
Client: Anglia UK Ltd			
Project: Proposed Portacabin, Mill Green Road, Pinchbeck			
Drawing title: Block Plan			
Job No. 823/2	Drawing No. BP 01	Rev.	Drawn JR
Scale 1:500	Date 21/6/07	Checked	