




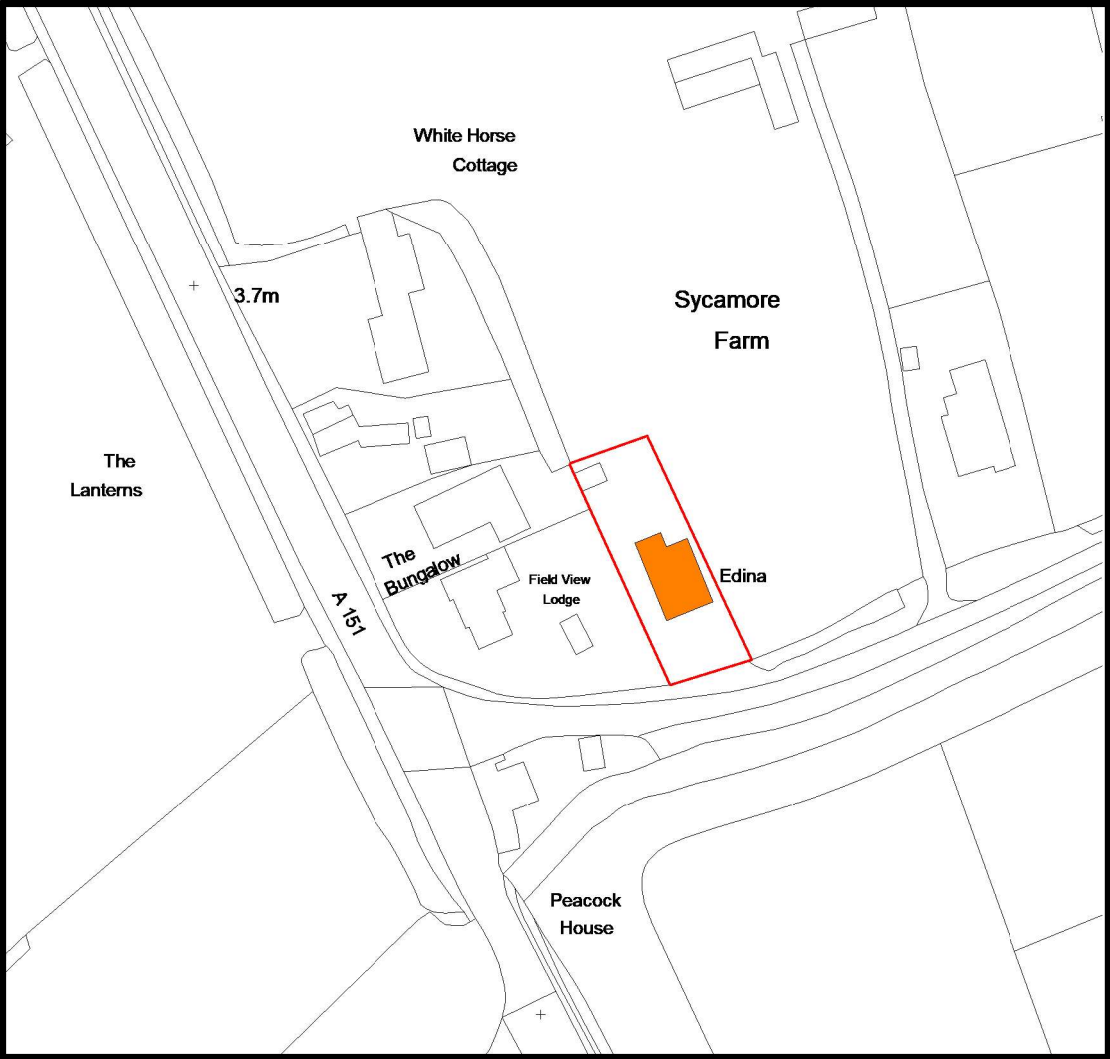

LOCATION PLAN

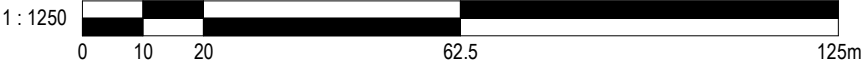

BLOCK MAP

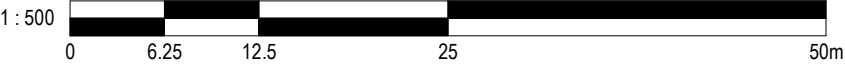

ALL DIMS IN MILLIMETERS UNLESS NOTED OTHERWISE DO NOT SCALE EXCEPT FOR PLANNING PURPOSES IF IN DOUBT - ASK THIS DRAWING IS CONFIDENTIAL AND IS THE PROPERTY OF KEENAN PROJECT DESIGNS LTD © COPYRIGHT	KEENAN PROJECT DESIGNS	KEENAN PROJECT DESIGNS 08002335787 INFO@KEENANPROJECTDESIGNS.COM WWW.KEENANPROJECTDESIGN.COM	CLIENT: Stacey Nelson	DATE: 04/04/2024	DRAWN BY: Chibuzo Chinwuko	SCALE: 1:1250 1:500
			ADDRESS: PE11 3NE, Edina house, Fengate road, West Pinchbeck, Spalding, UK	PROJECT LEAD: Awwal Kazeem	DRAWING NO: 2377-6	REV: B