OUTLINE APPLICATION FOR RESIDENTIAL DEVELOPMENT AT BEAR LANE PINCHBECK LINCS FOR THE EXORS OF MRS D. QUINTON Dec

SKETCH PROPOSALS

DATE APRIL 1996
SCALE 1:100

BARNHAY DESIGN SERVICES
51 Tytton Lane East, Boston, Lincs. PE21 7h
Tel. 0205 367185

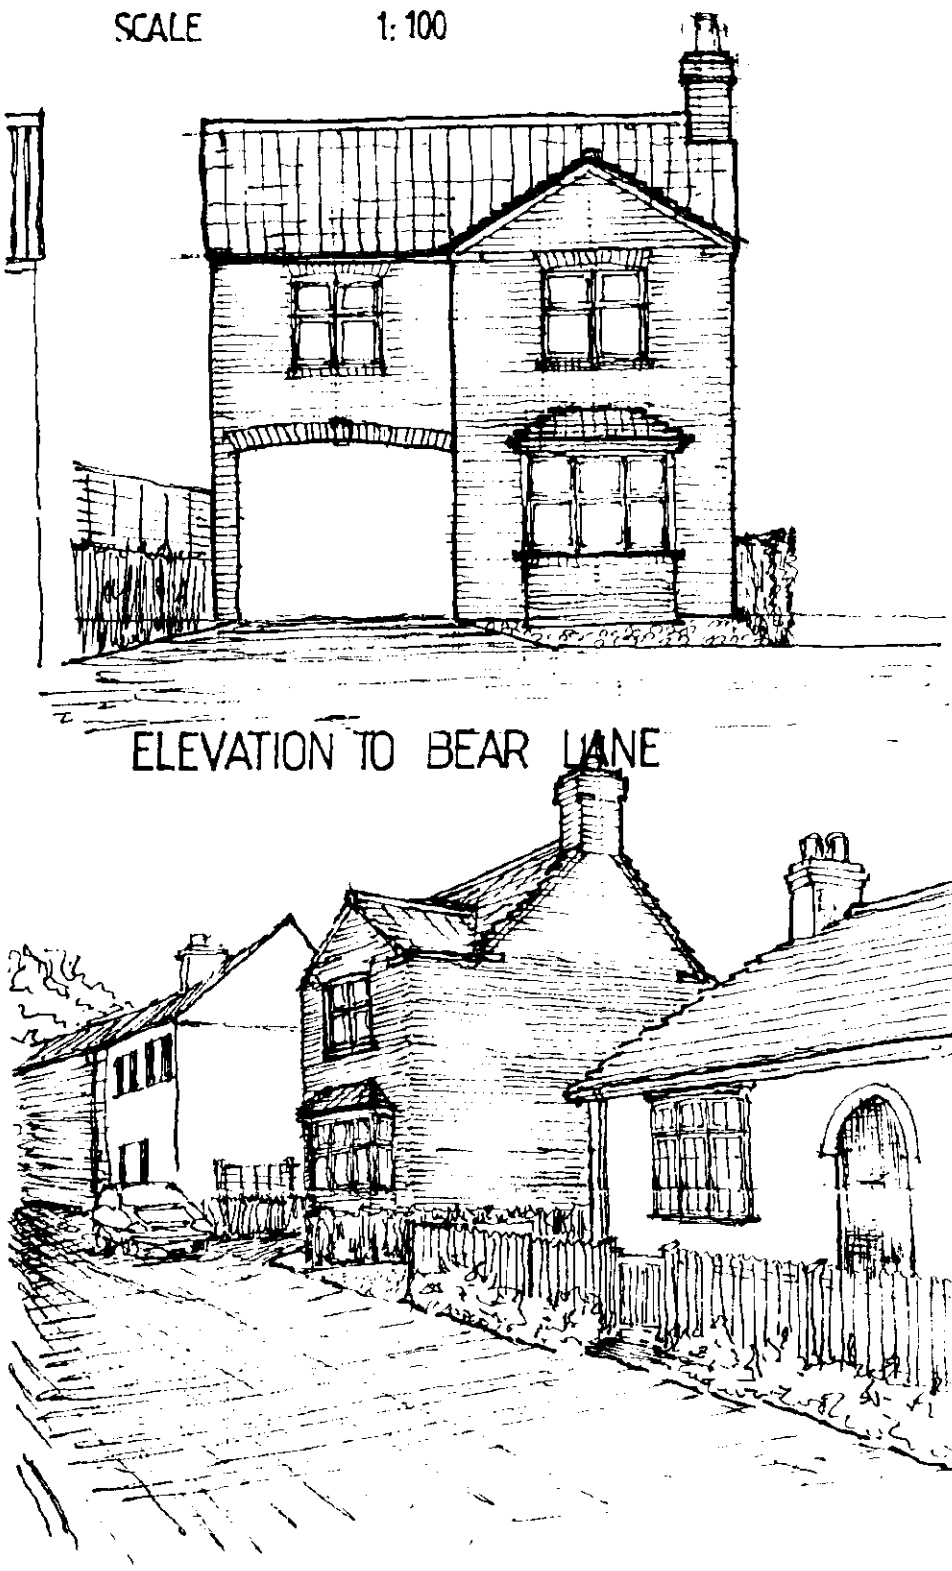

ELEVATION TO BEAR LANE

PERSPECTIVE VIEW

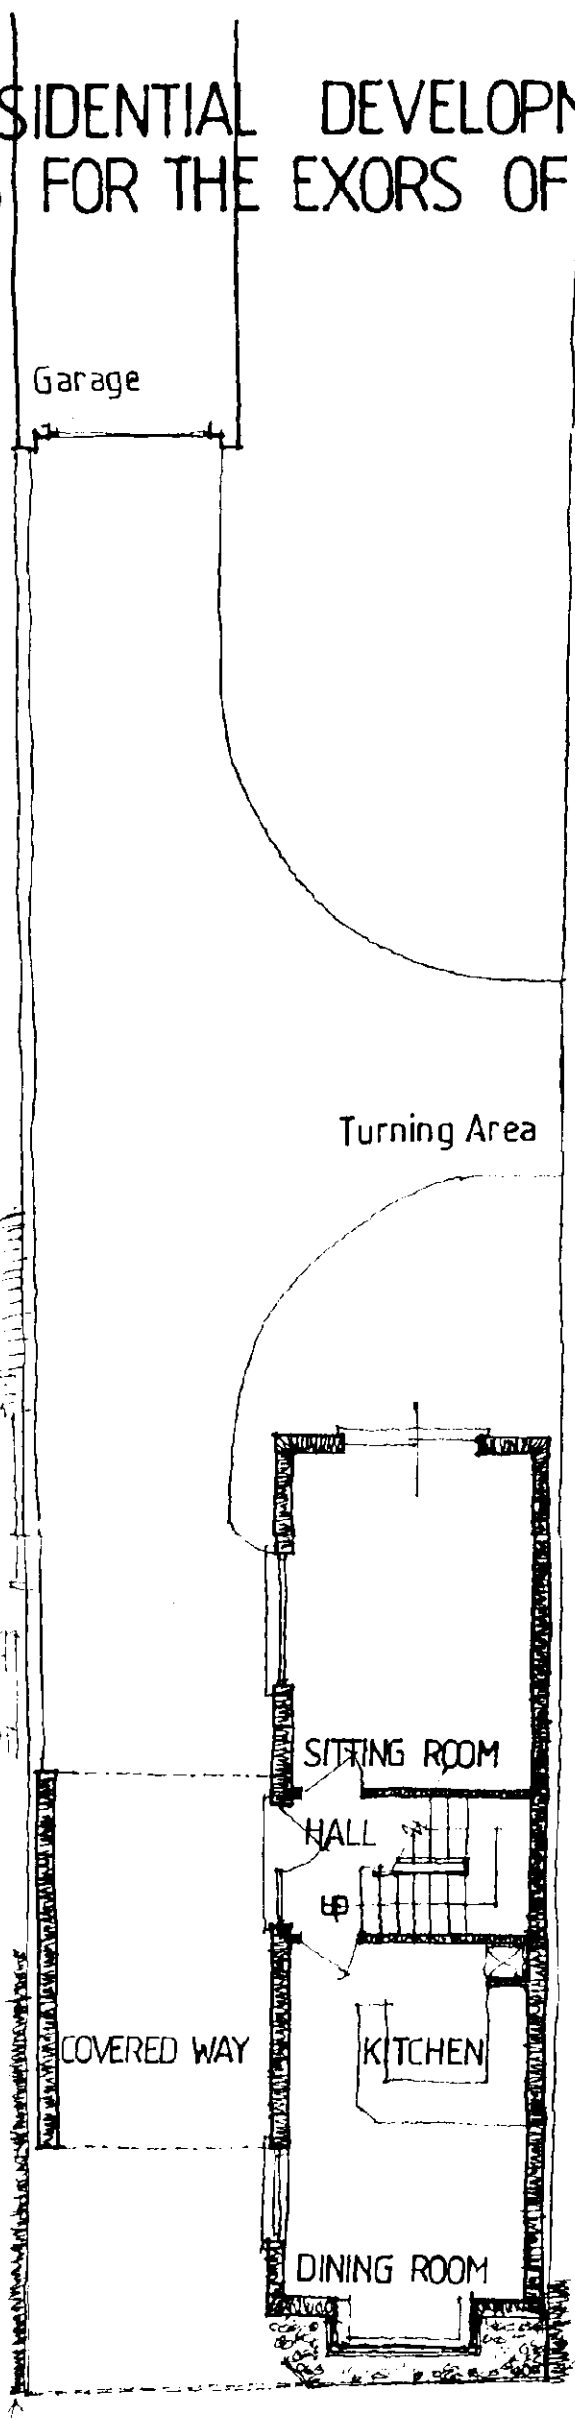

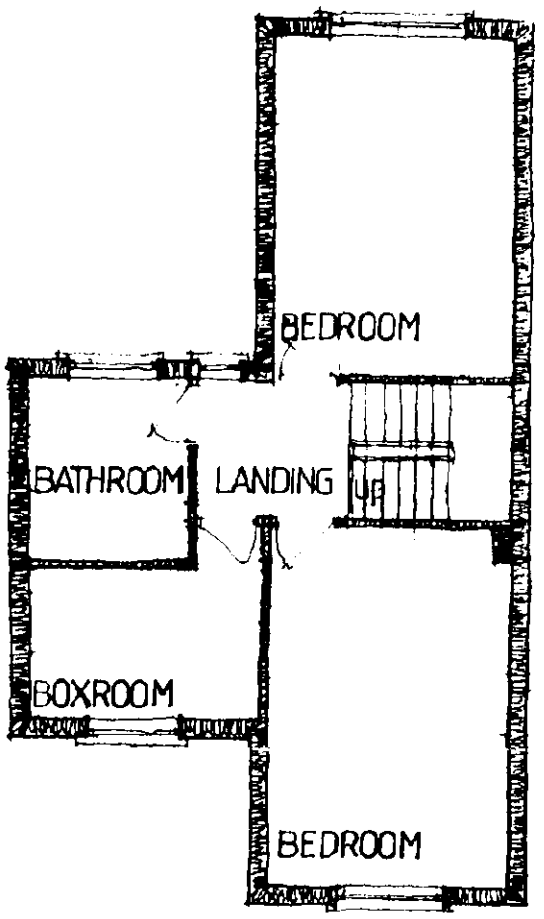

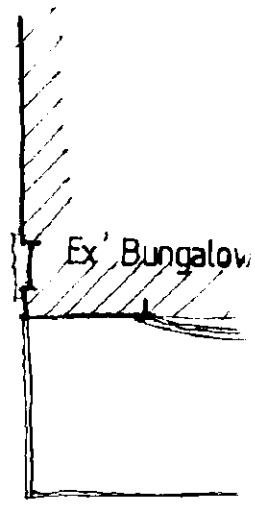

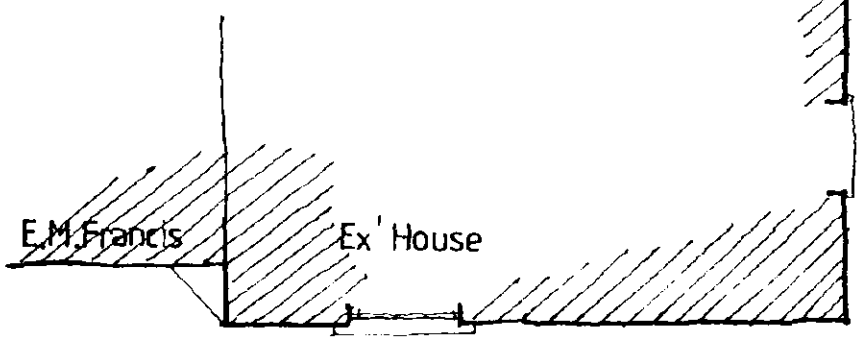

SOUTH HOLLAND DC
HOUSING
11 APR 1996
Ref. 0316/96

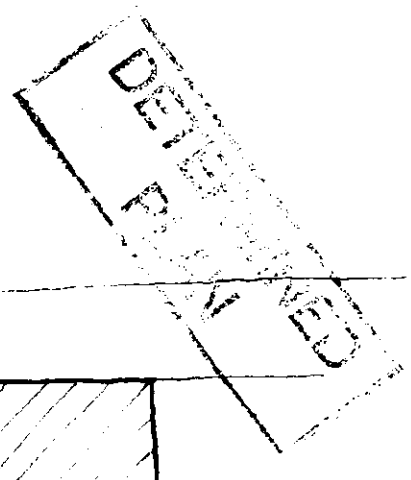

BEAR LANE

Footpath

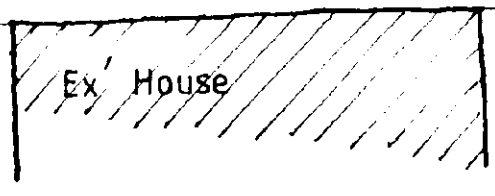

LAYOUT PLAN