
PROPOSED EXTENSION
IN RED FOR
ST BRELADES.
FENGATE ROAD
WEST PINCHBECK
SPALDING-
LINC,S
PE11 3NE.

CLIENT
MR S. JOHNSON.

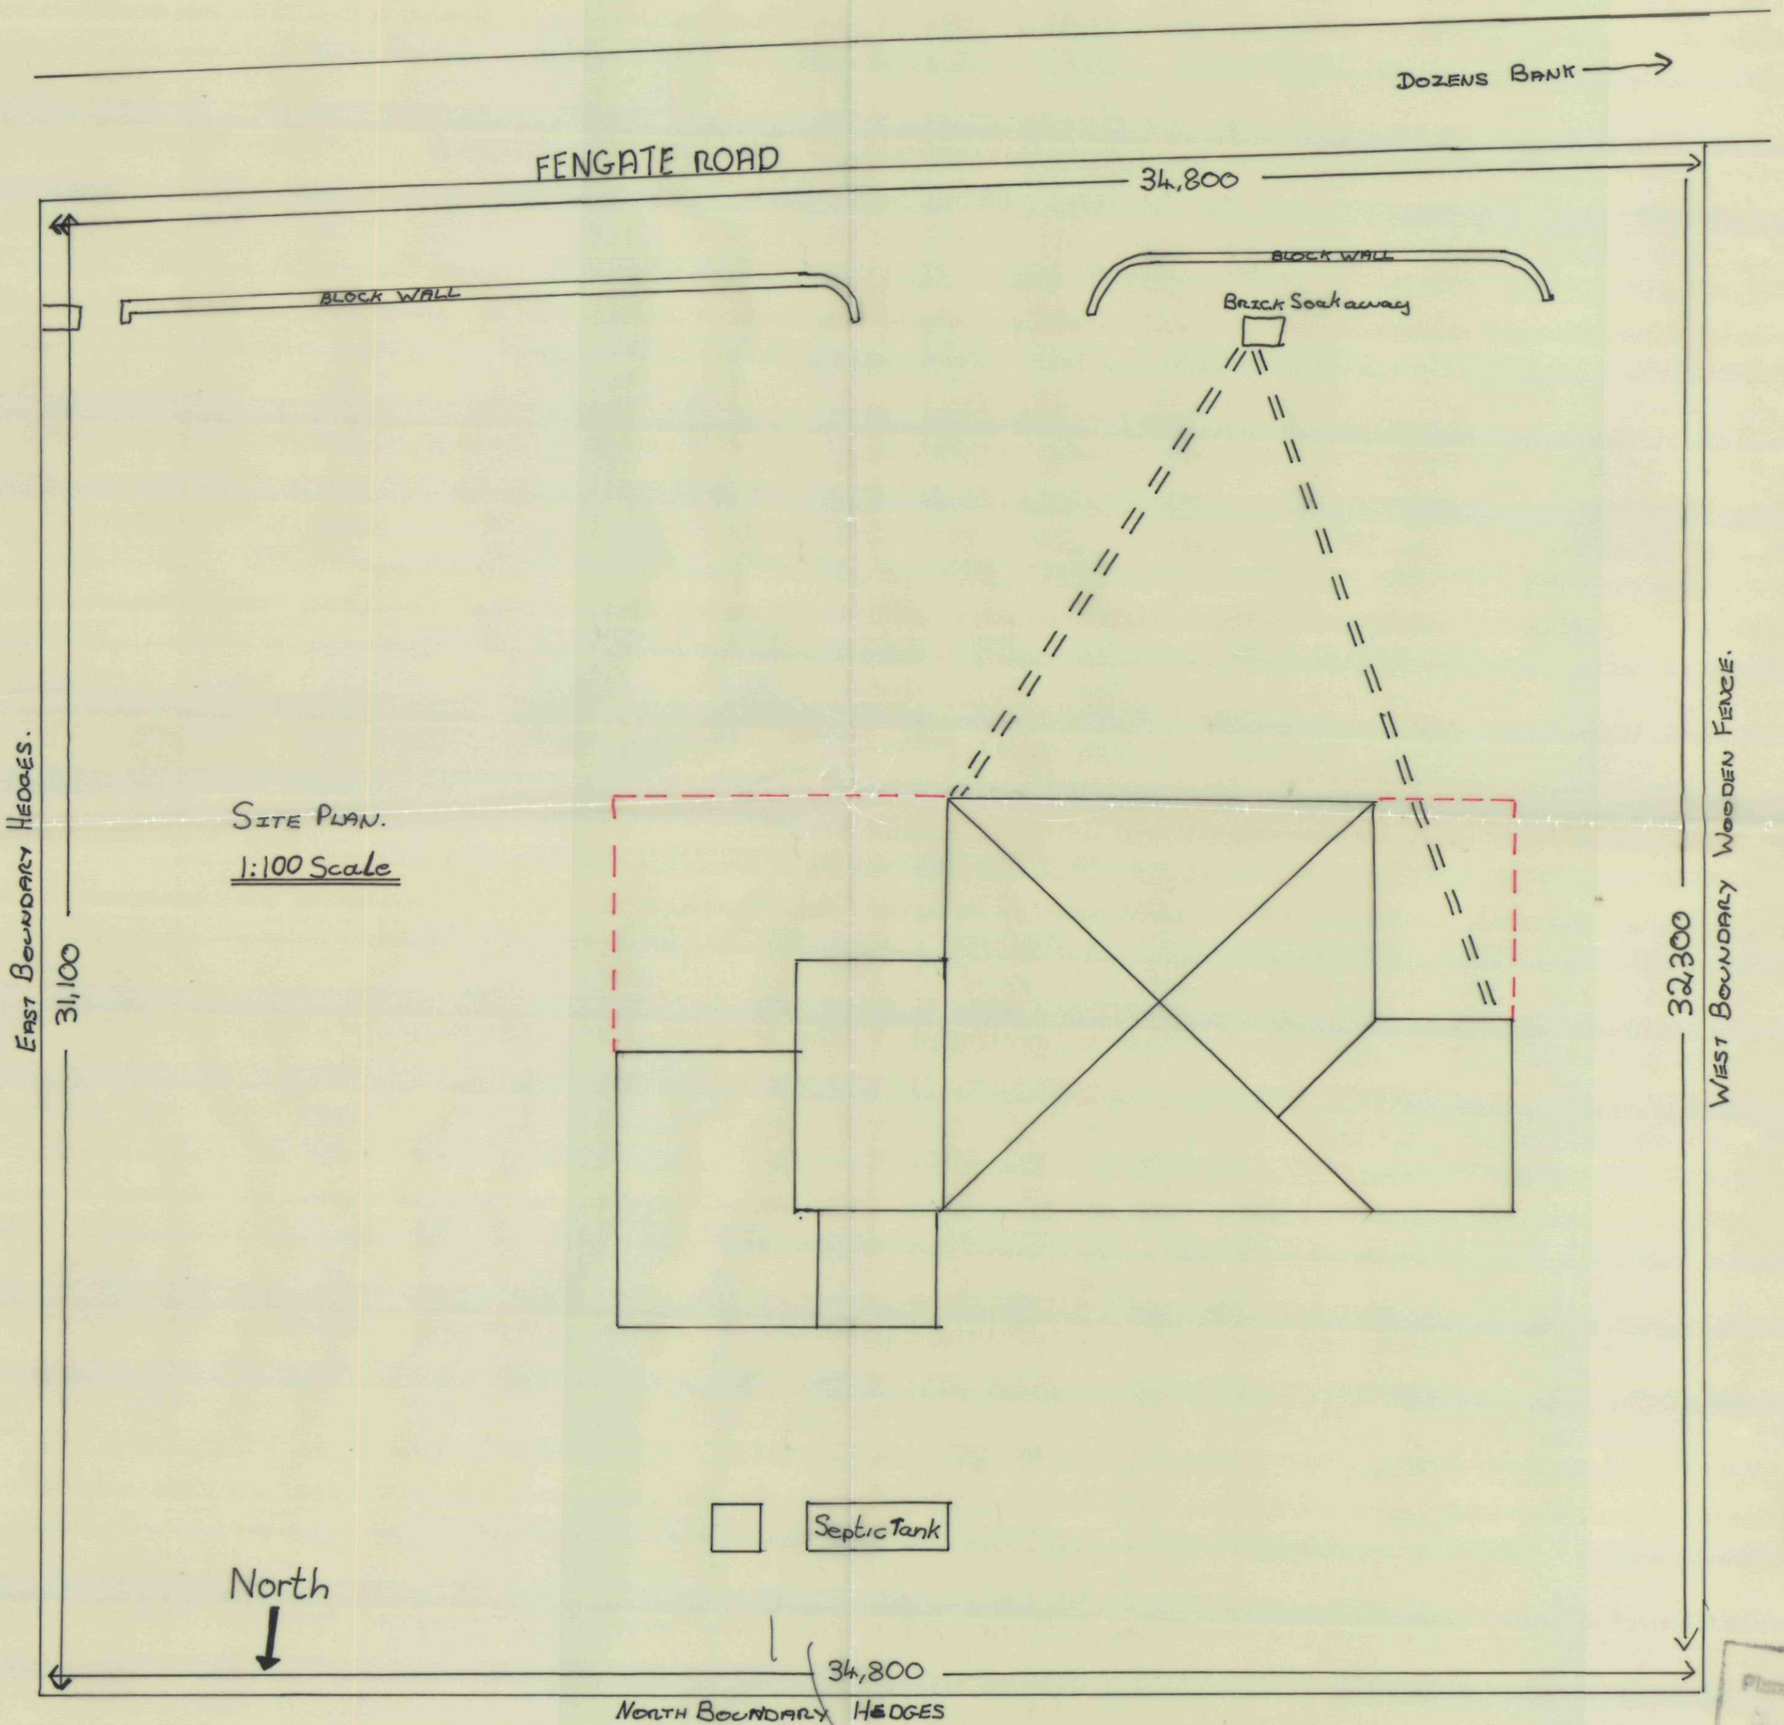

DETERMINED PLAN

SHDC
Planning & Development
10 MAR 2004