



© Design Copyright reserved. Written consent must be obtained before copying or reproducing this drawing. Do not scale from this drawing, use dimensional figures only. Contractors are responsible for taking and checking all measurements on site. Tulip Design is NOT responsible for any Building or Demolition work or inspections on site.

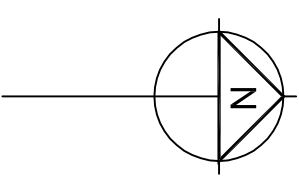

Location Plan

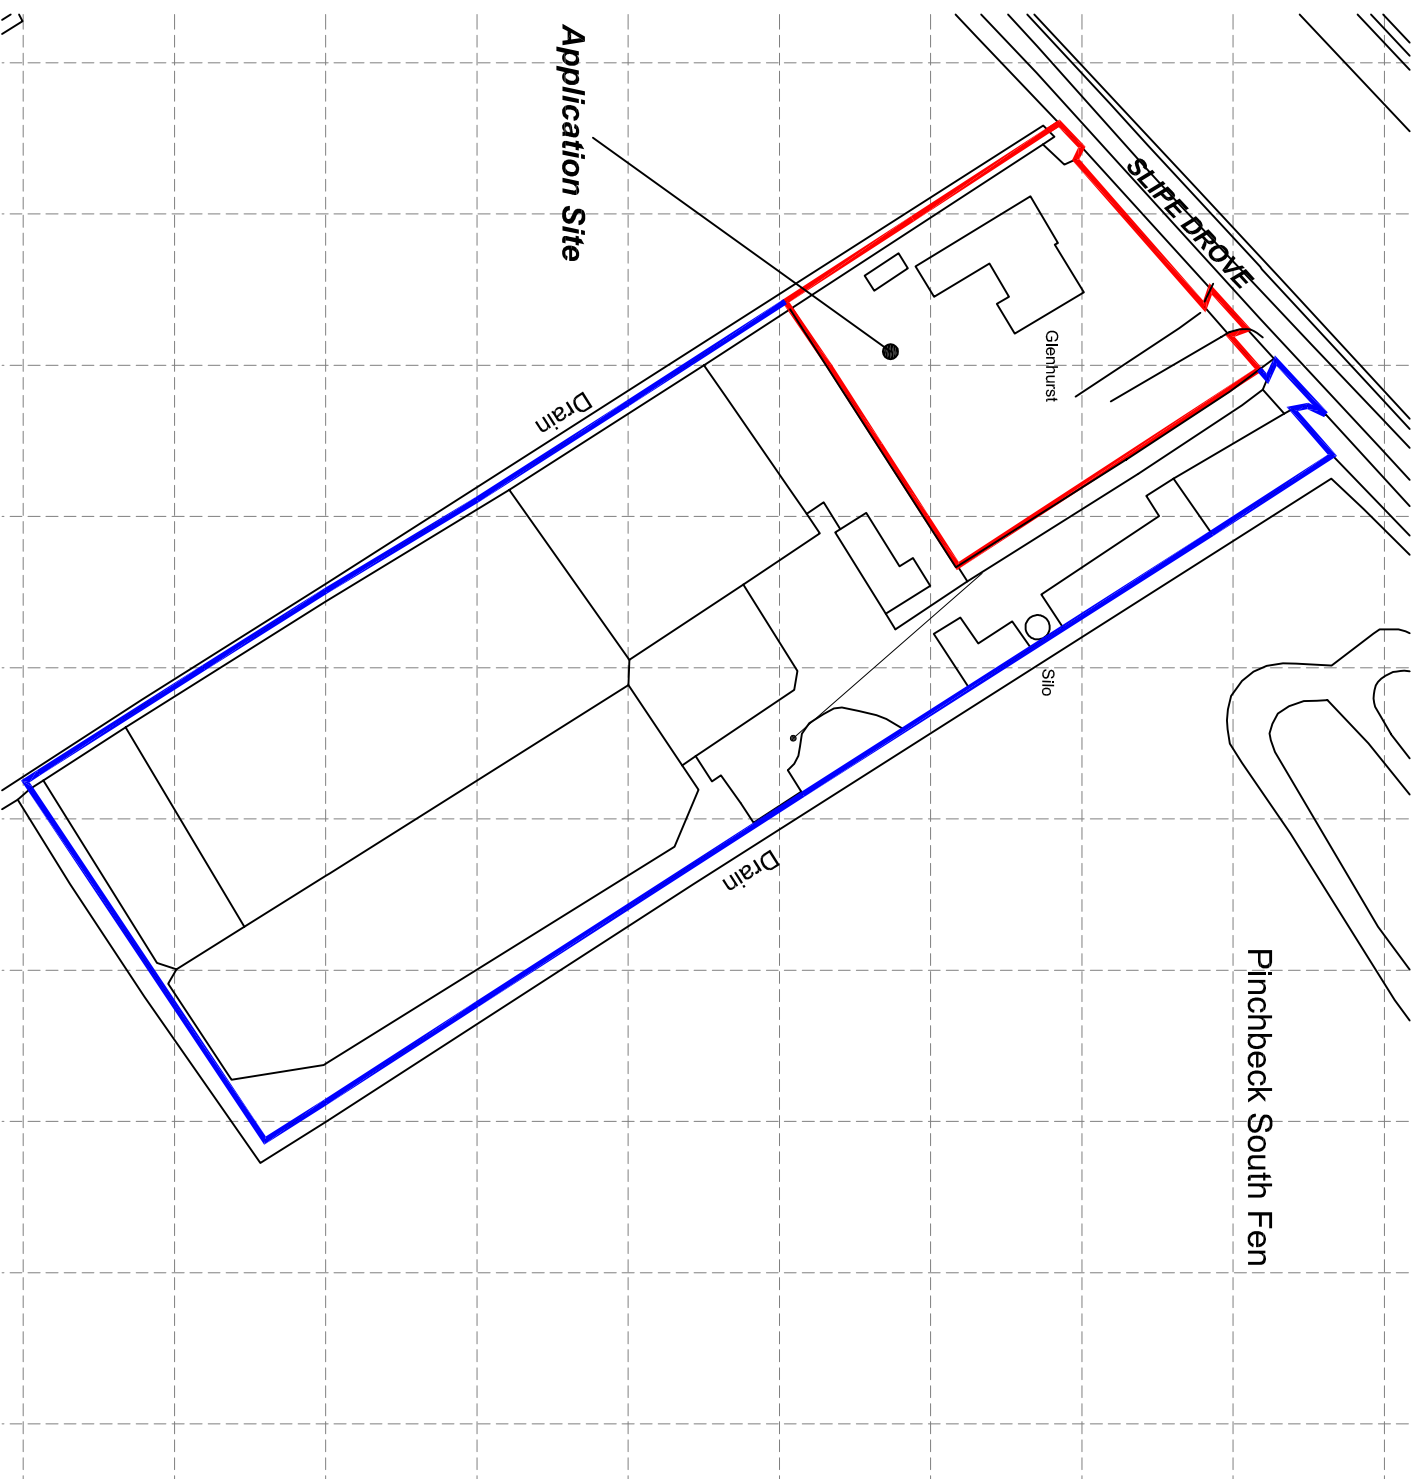

Rev	Description	Date

Tulip Design

Architectural & Building Design Services

35 Spalding Road, Holbeach, Lincs. PE12 7HG

Tel: 07500 966039

Email: tulipdesign@live.com



Client:

Mrs C. Edwards

Scale

1:1250 @ A4

Project

Proposed Extension & Alterations

Date

March 2015

Glenhurst

Slupe Drive, West Pinchbeck.

Spalding

Lincs.

Drawing No.

CE/PD-01

Title

Planning Drawing

Drawn

MD