


Location Plan



Rev	Description	Date

Tulip Design
Architectural & Building Design Services
35 Spalding Road, Holbeach, Lincs. PE12 7HG
Tel: 07500 966039
Email: tulipdesign@live.com

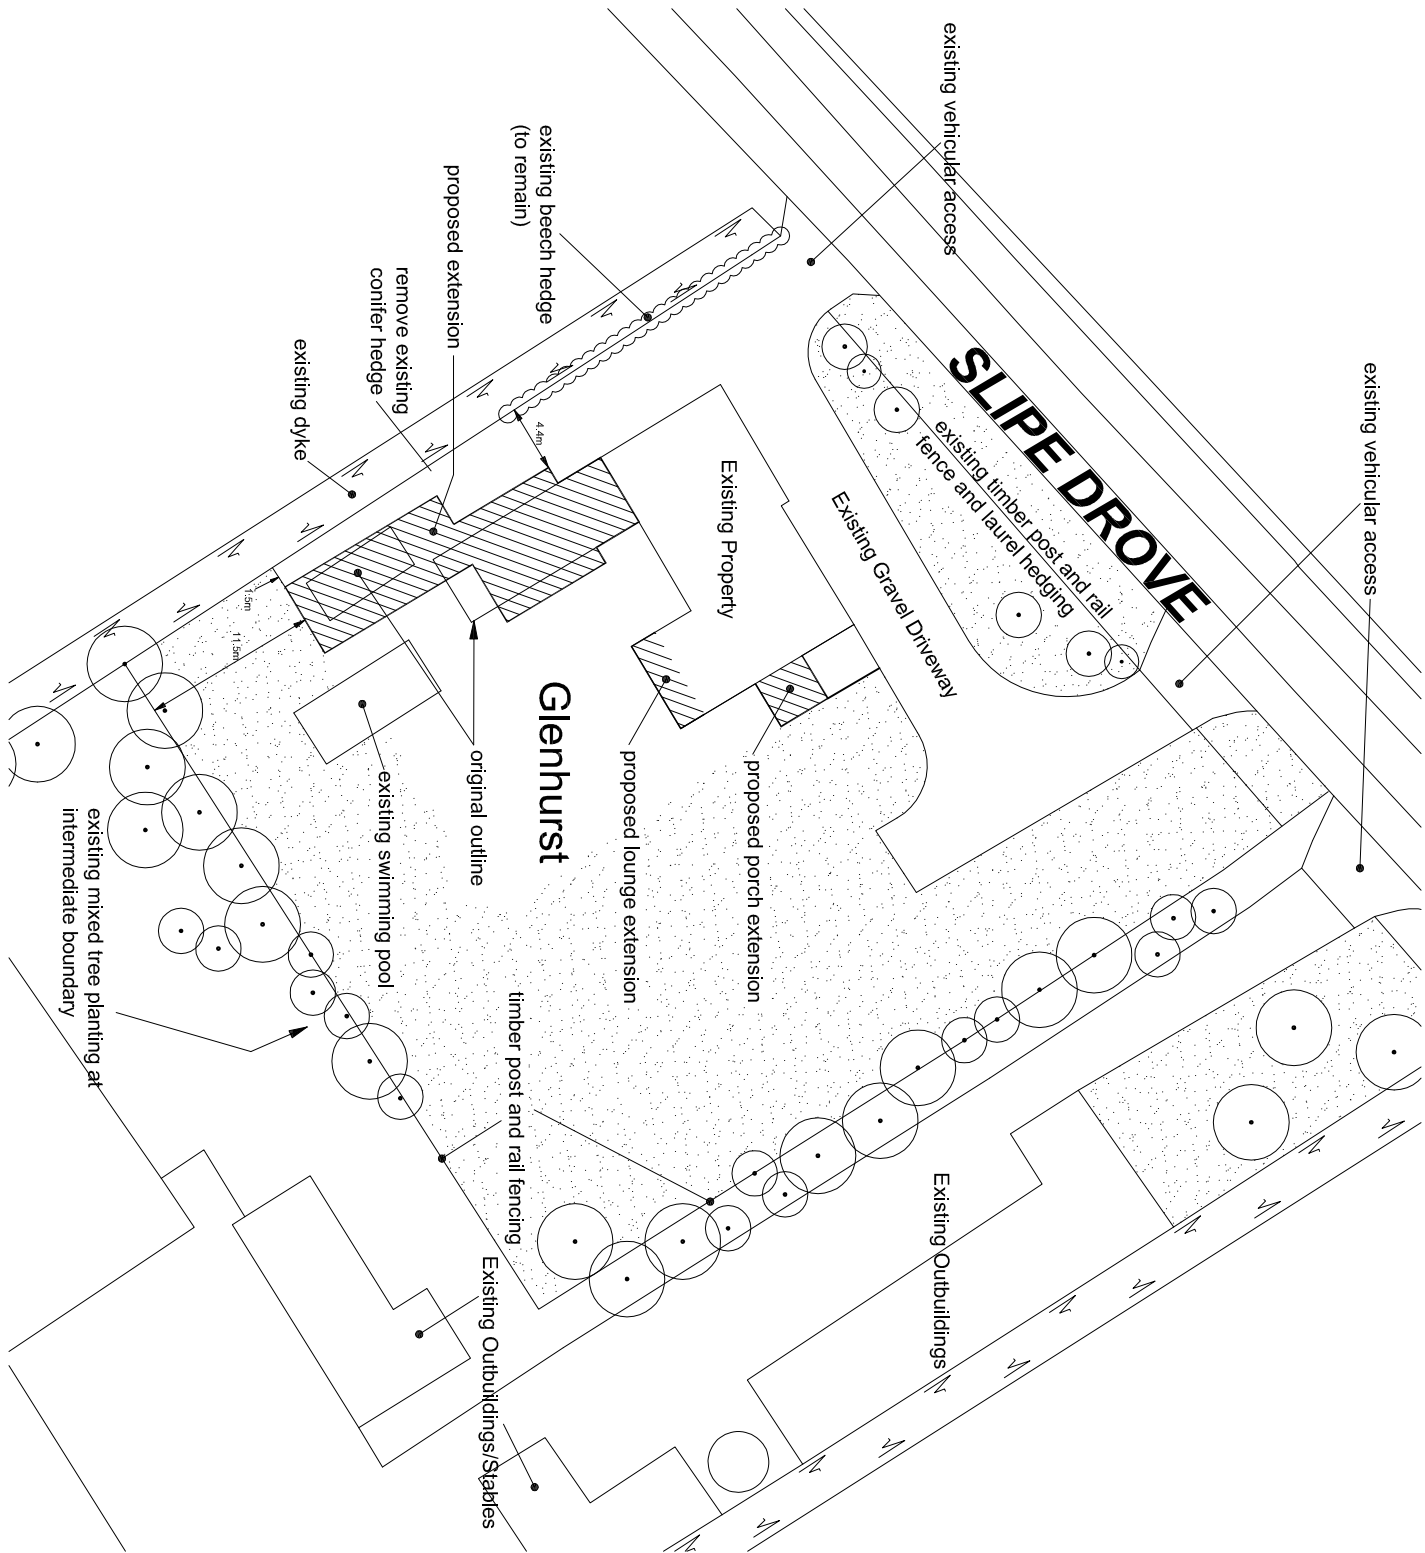

Client: **Mrs C. Edwards** Scale: 1:500 @ A4

Project	Date
Proposed Extension & Alterations Glenhurst Slipe Drove, West Pinchbeck, Spalding Lincs.	March 2015 Drawing No. CE/PD-03

Title: **Planning Drawing** Drawn: **MD**
Block Plan