

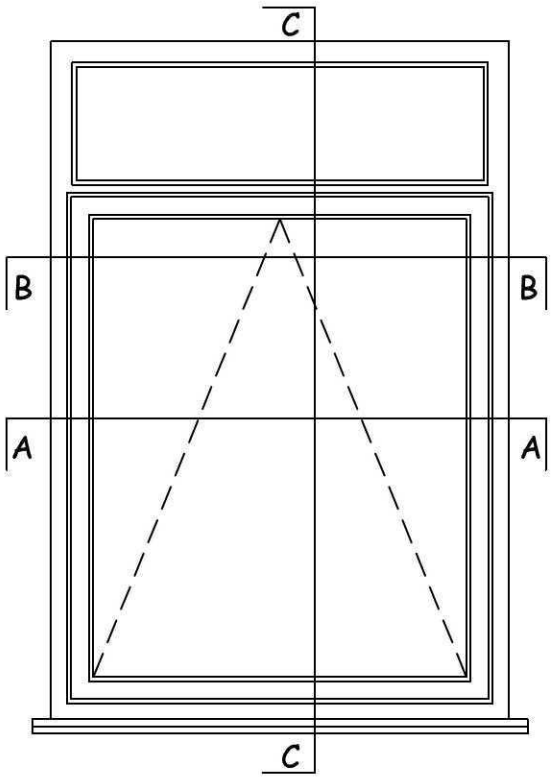



ELEVATION SCALE ~ 1:20

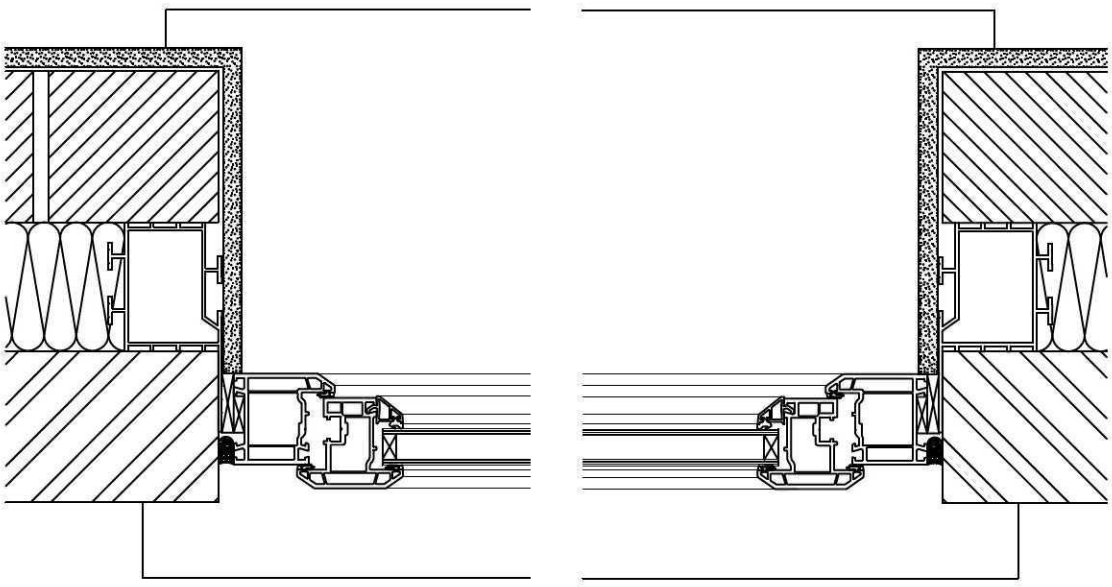

SECTION A-A SCALE ~ 1:5

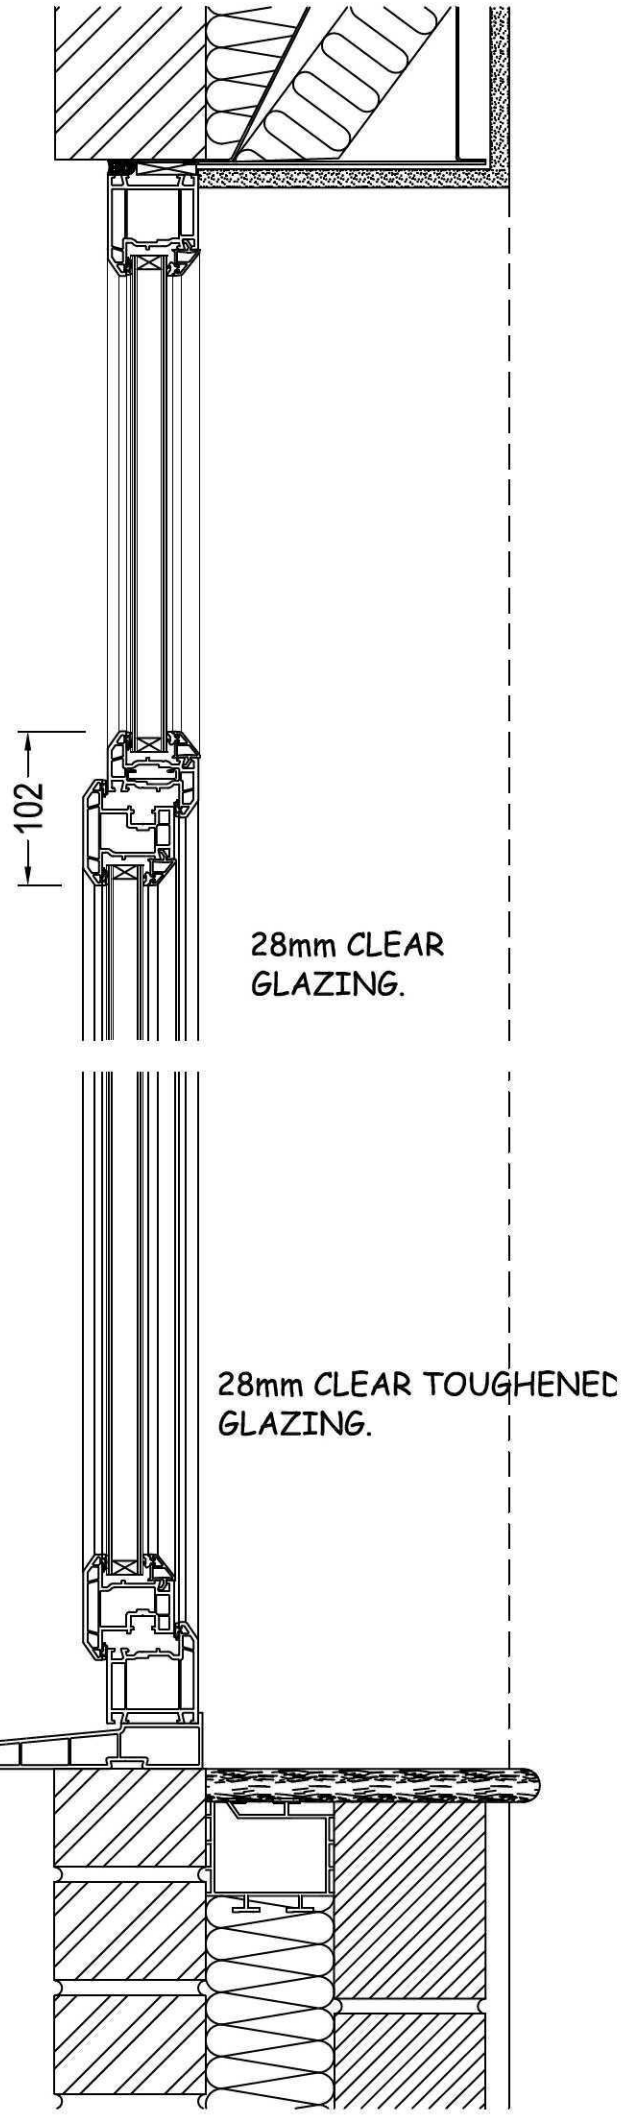


SECTION C-C SCALE ~ 1:5

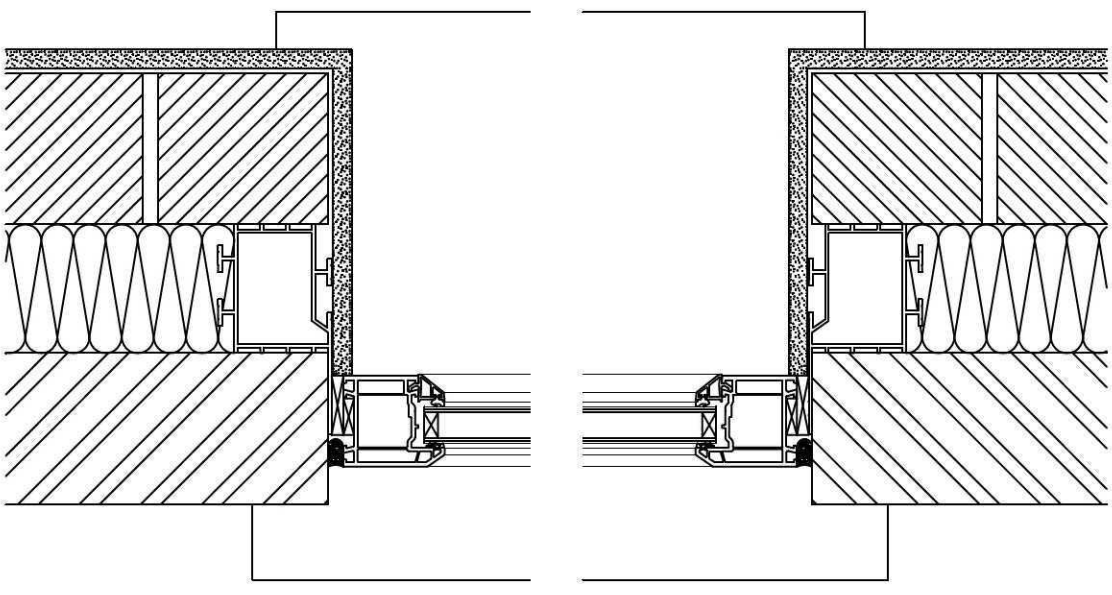


SECTION B-B SCALE ~ 1:5

WHITE UPVC CASEMENT WINDOWS.
UNIT SIZES 1210x1830

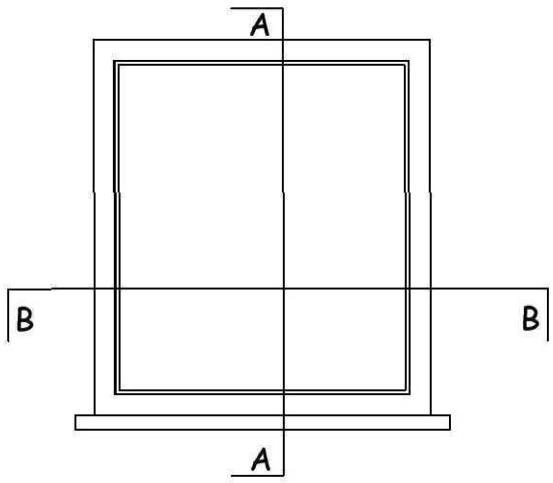


ELEVATION SCALE ~ 1:20


WHITE UPVC CASEMENT
WINDOWS.
UNIT SIZES 1200x930

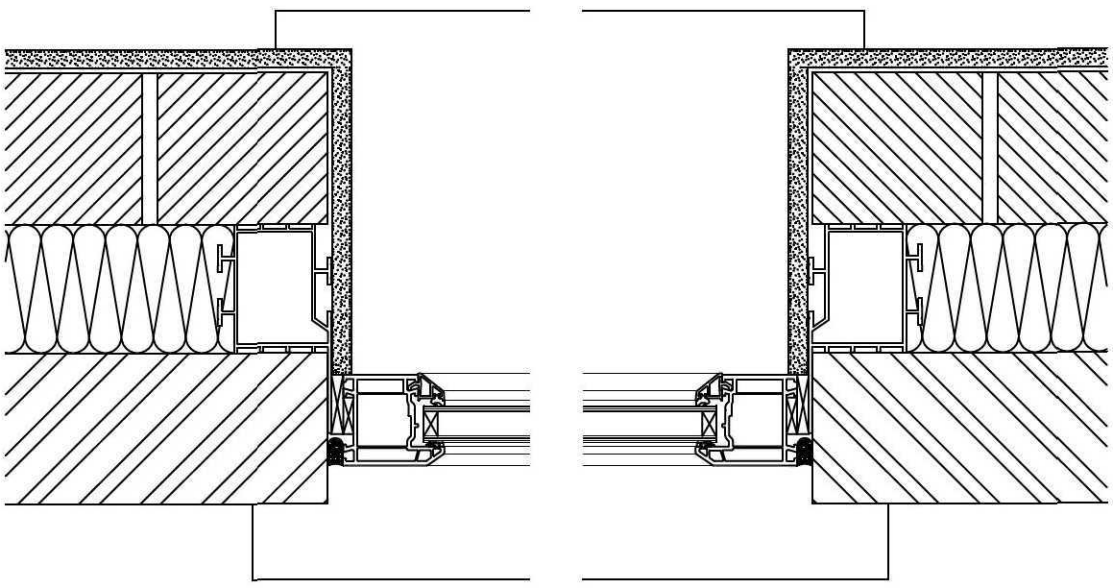

SECTION B-B SCALE ~ 1:5

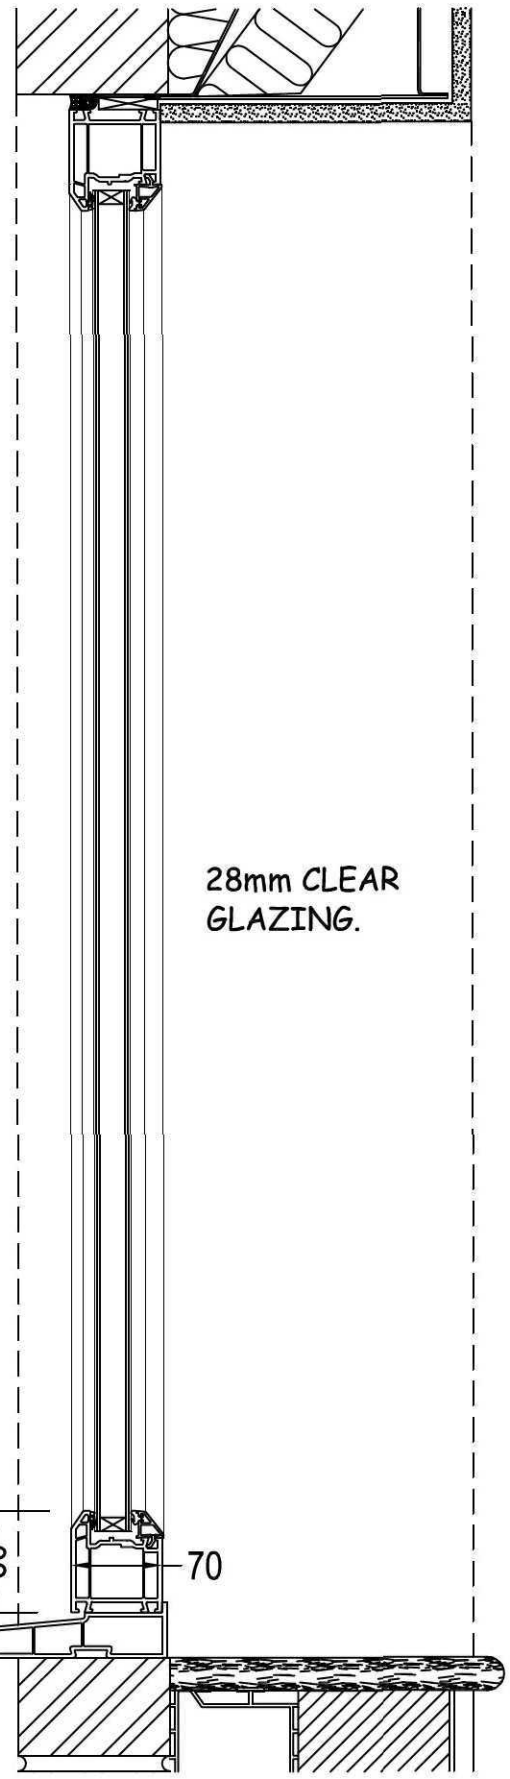


SECTION A-A SCALE ~ 1:5

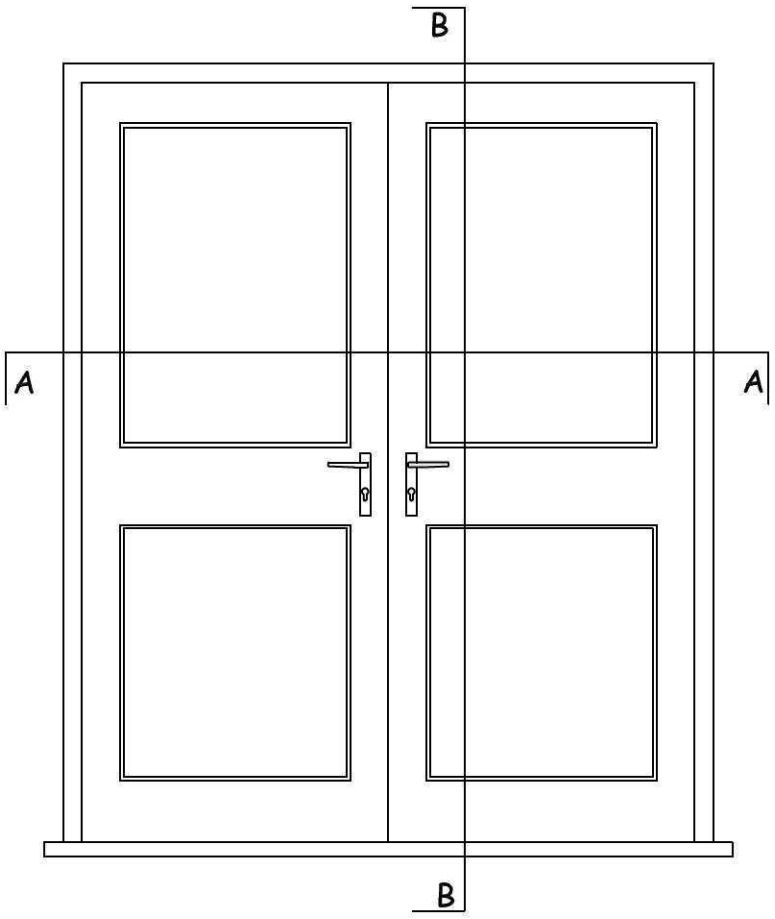


ELEVATION SCALE ~ 1:20


WHITE UPVC GLAZED DOORS
OVERALL FRAME SIZES ARE TO 1780 X 2100

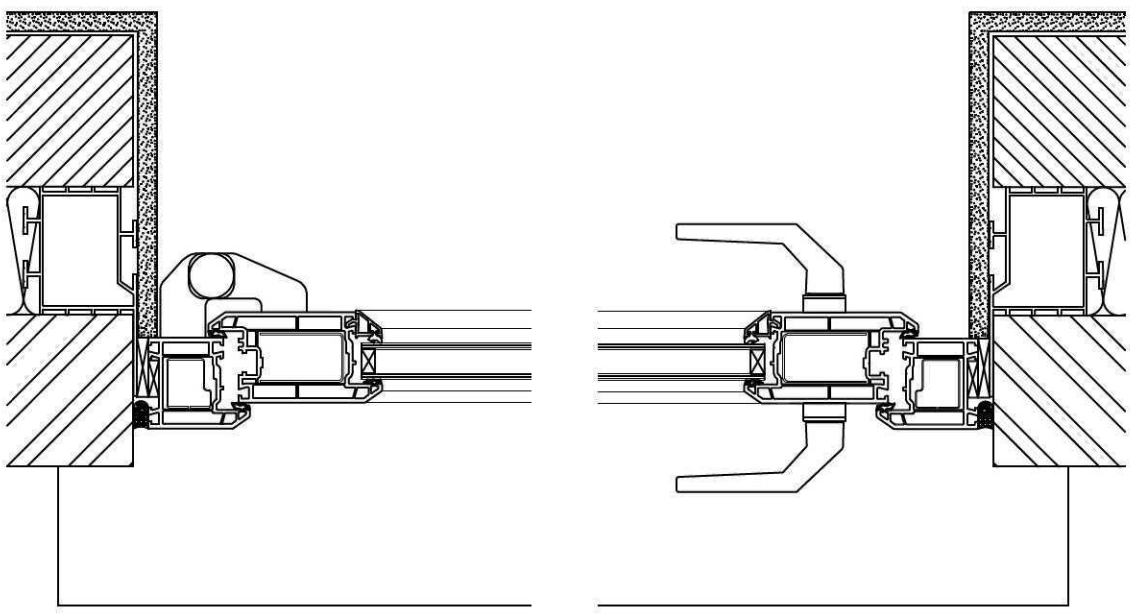

SECTION A–A SCALE ~ 1:5

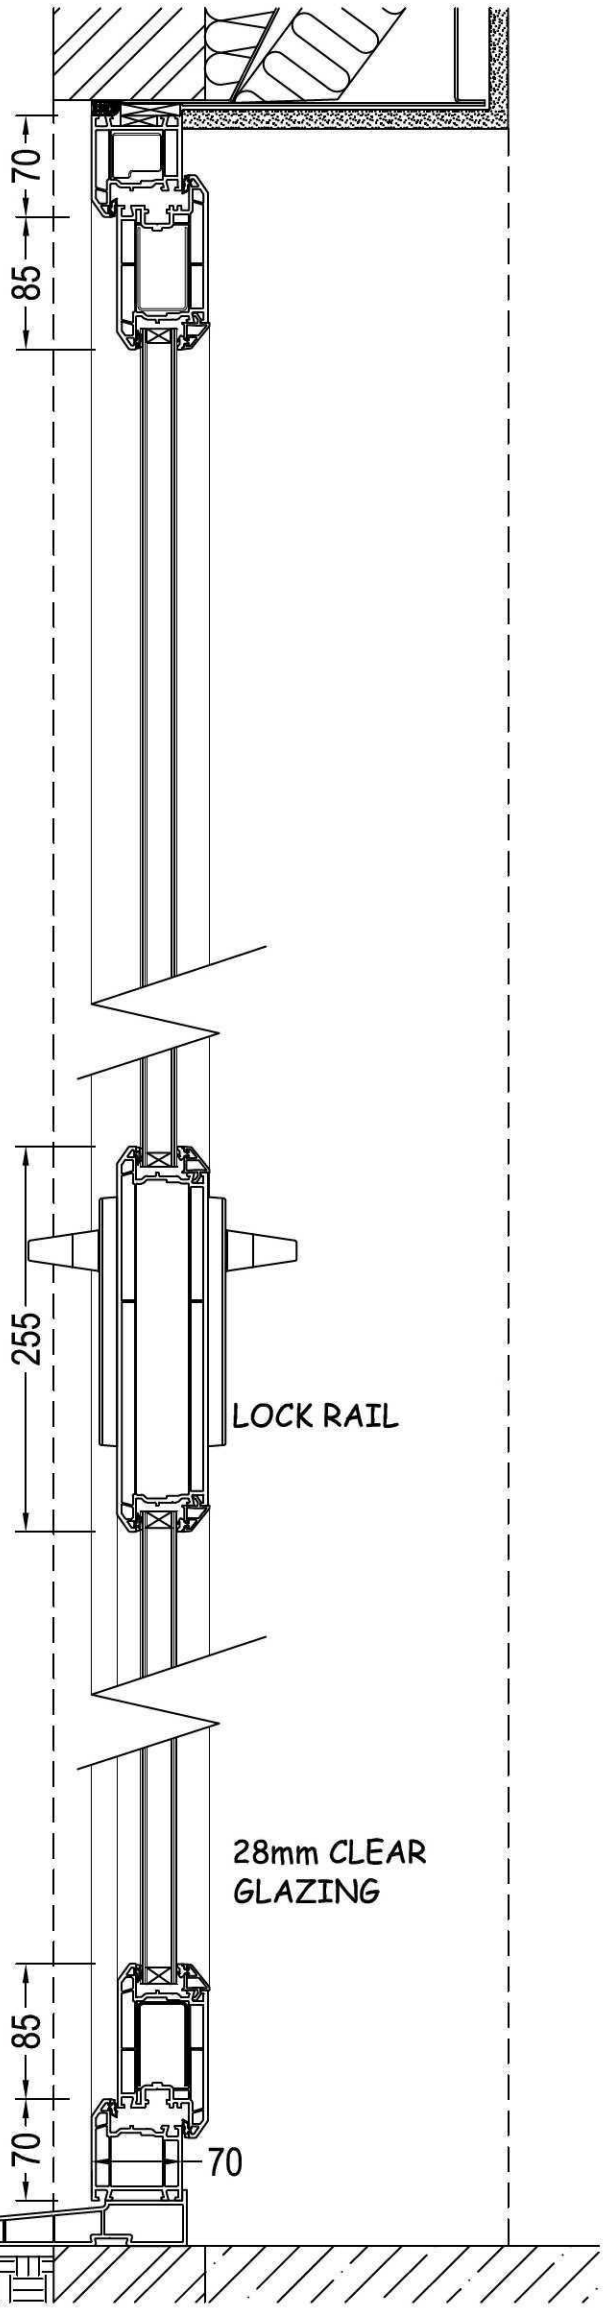


SECTION B–B SCALE ~ 1:5

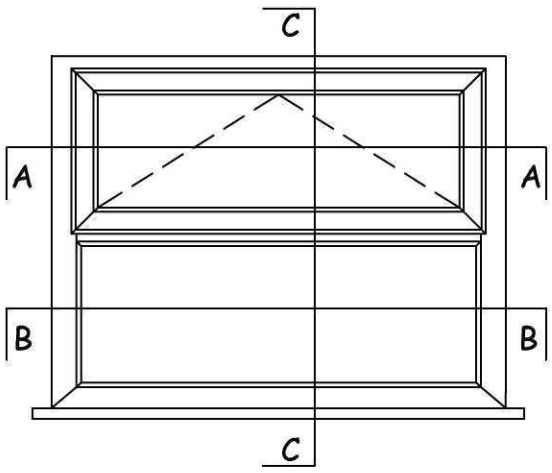

ELEVATION SCALE ~ 1:20


WHITE UPVC CASEMENT
WINDOWS.
UNIT SIZES 1200x930

SECTION A-A SCALE ~ 1:5

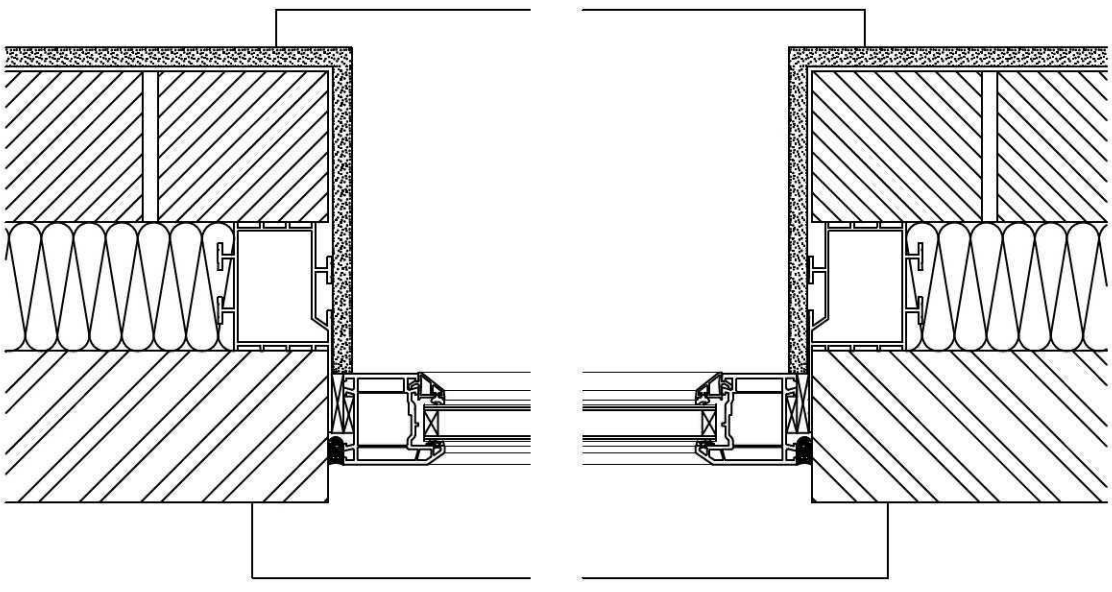


SECTION B-B SCALE ~ 1:5

SECTION C-C SCALE ~ 1:5

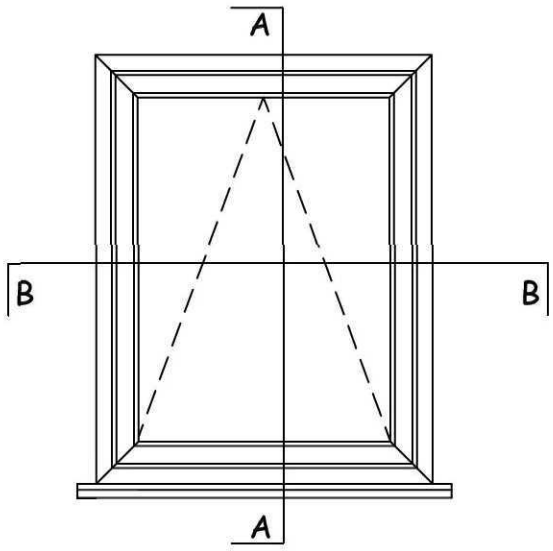


ELEVATION SCALE ~ 1:20

WHITE UPVC CASEMENT
WINDOWS.
UNIT SIZES 1200x580

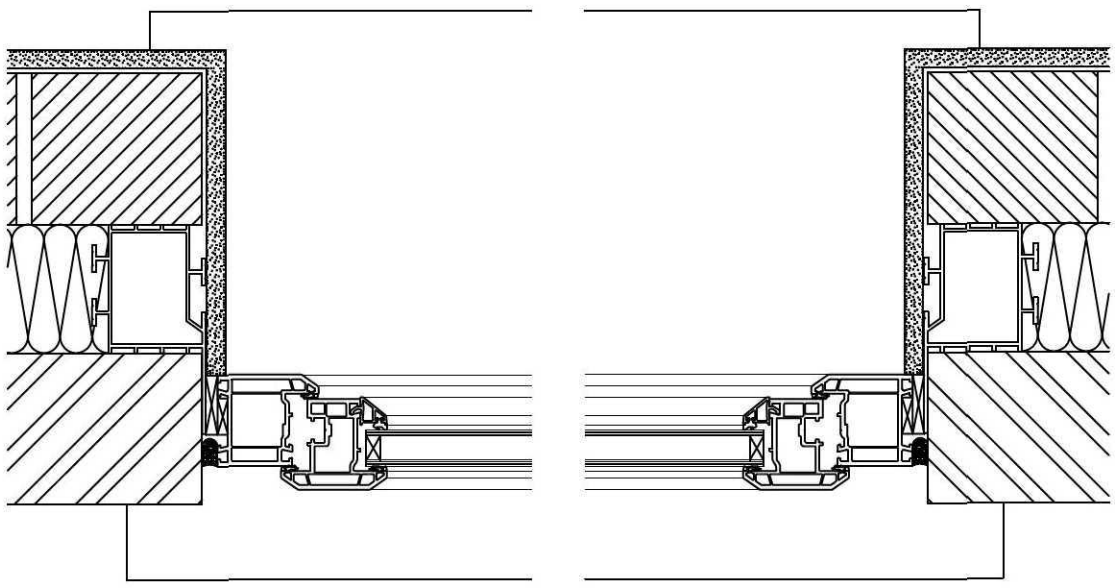


SECTION B-B SCALE ~ 1:5

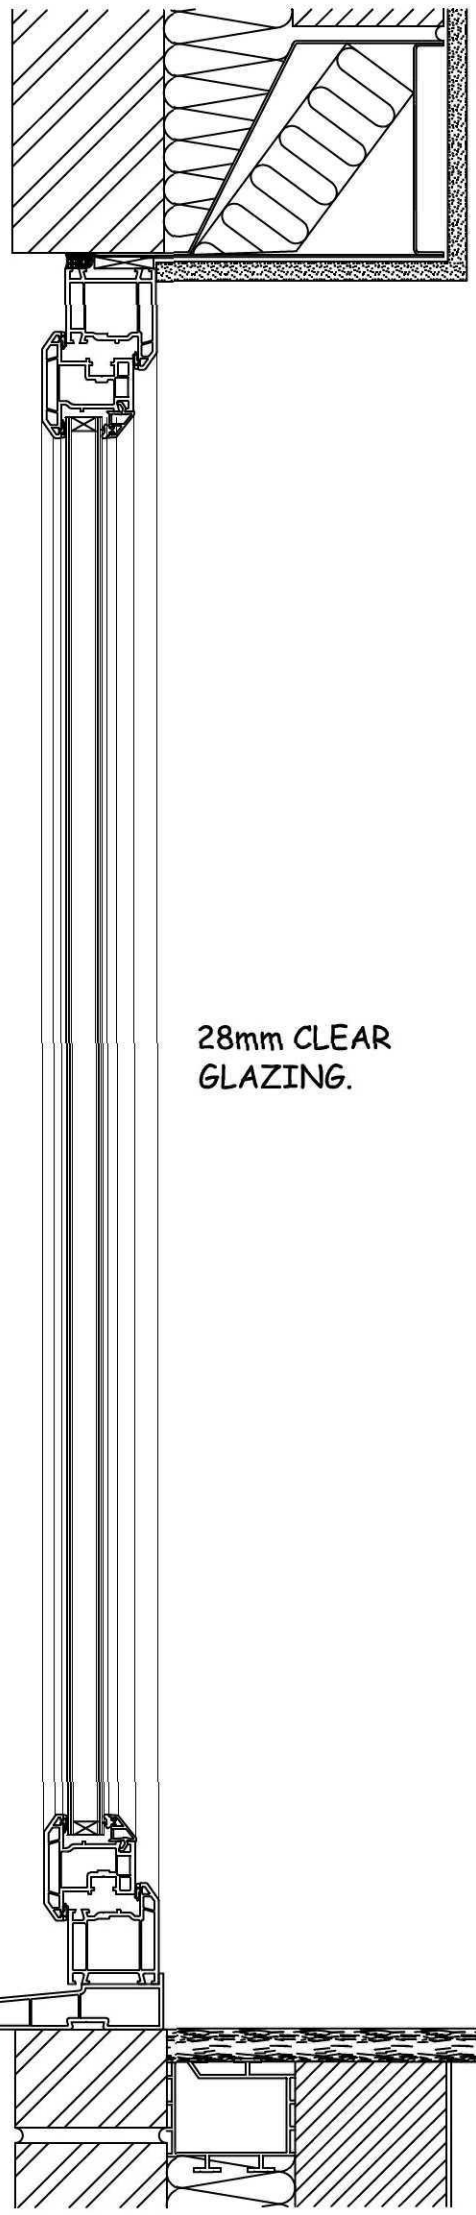

28mm CLEAR
GLAZING.


SECTION A-A SCALE ~ 1:5

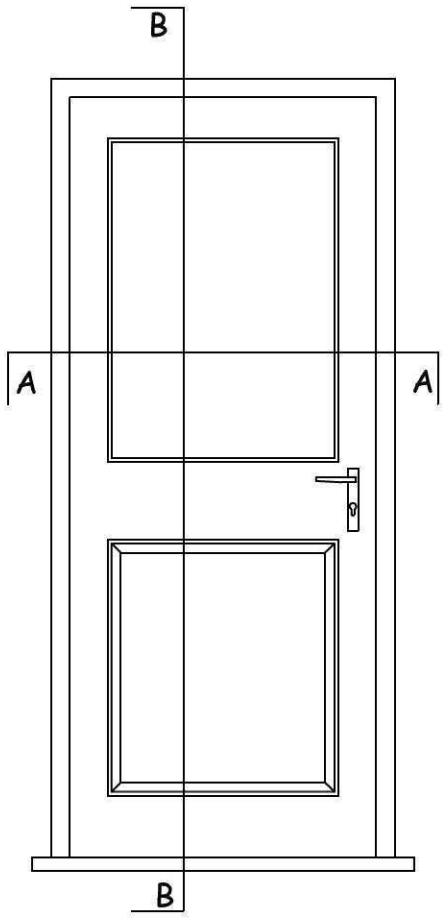


ELEVATION SCALE ~ 1:20

WHITE UPVC GLAZED DOORS
OVERALL FRAME SIZES ARE TO 900 X 2100

PRINCIPAL ENTRANCE DOORS TO COMPLY WITH
PART M APPROVED DOCUMENT

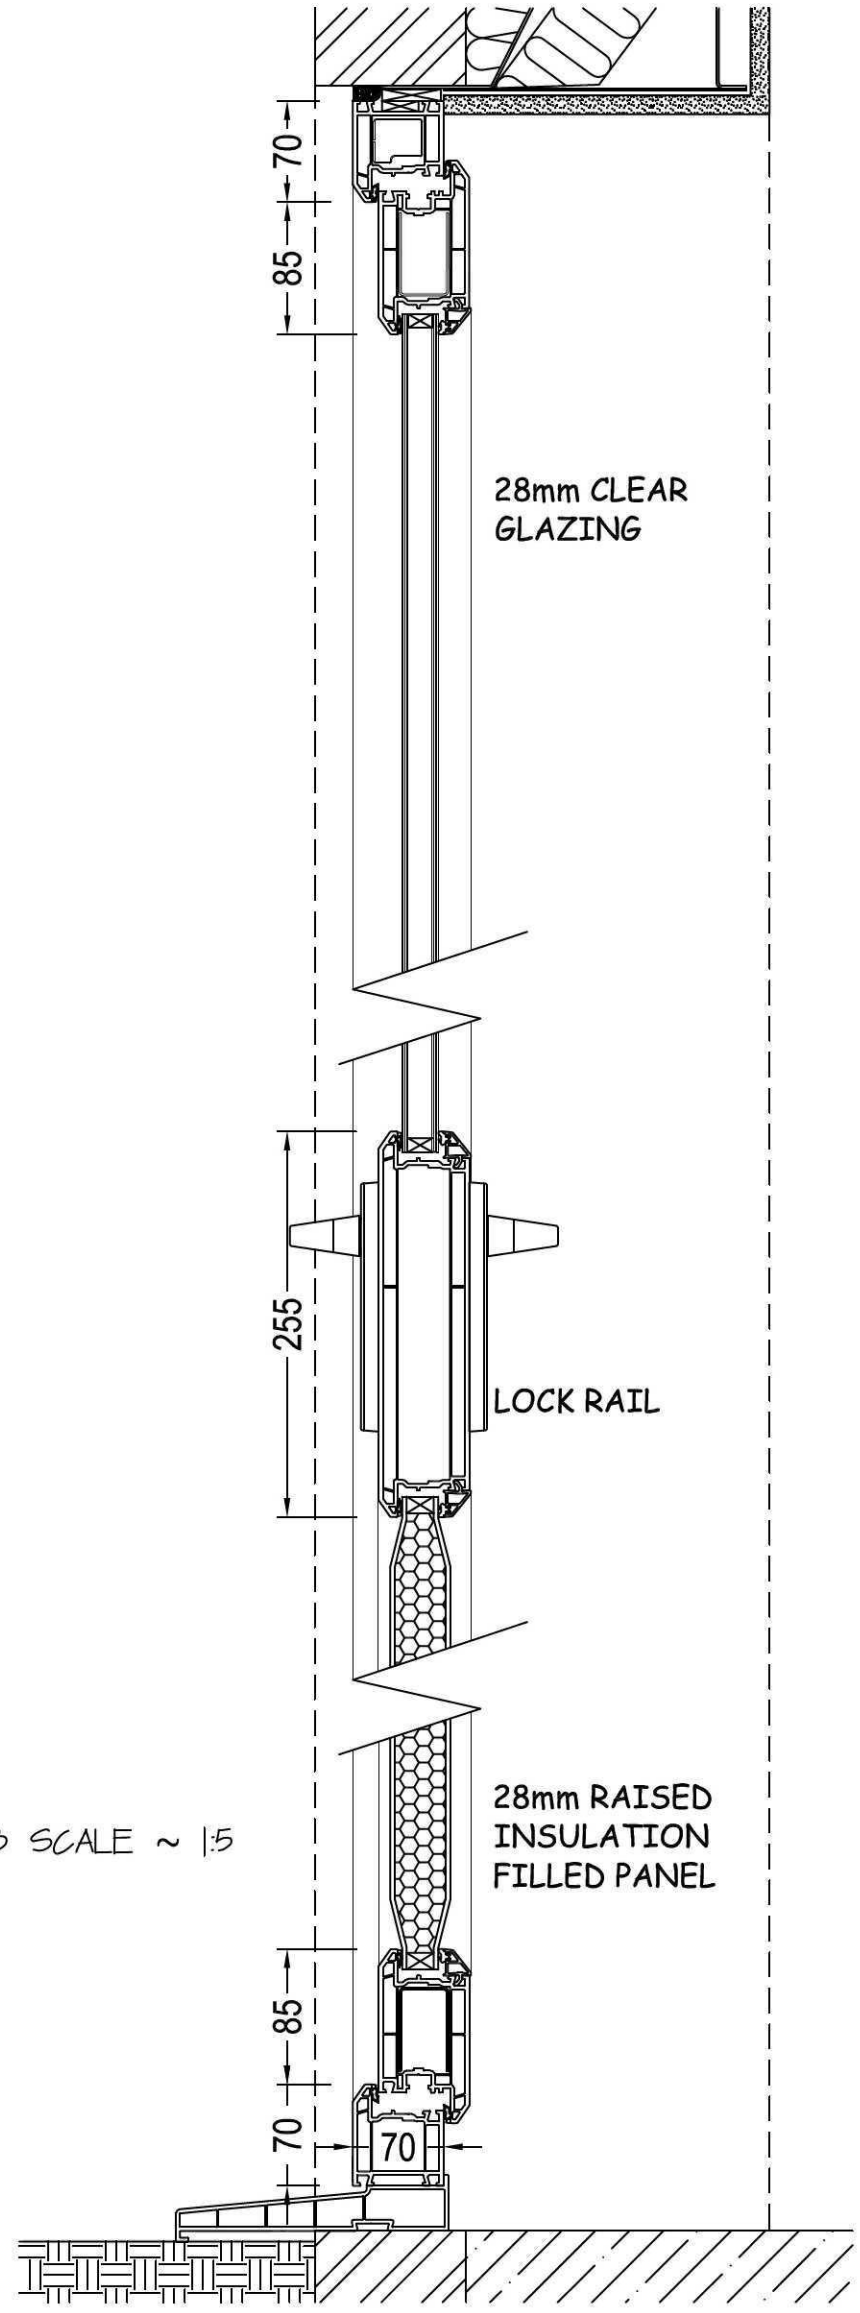

SECTION B–B SCALE ~ 1:5

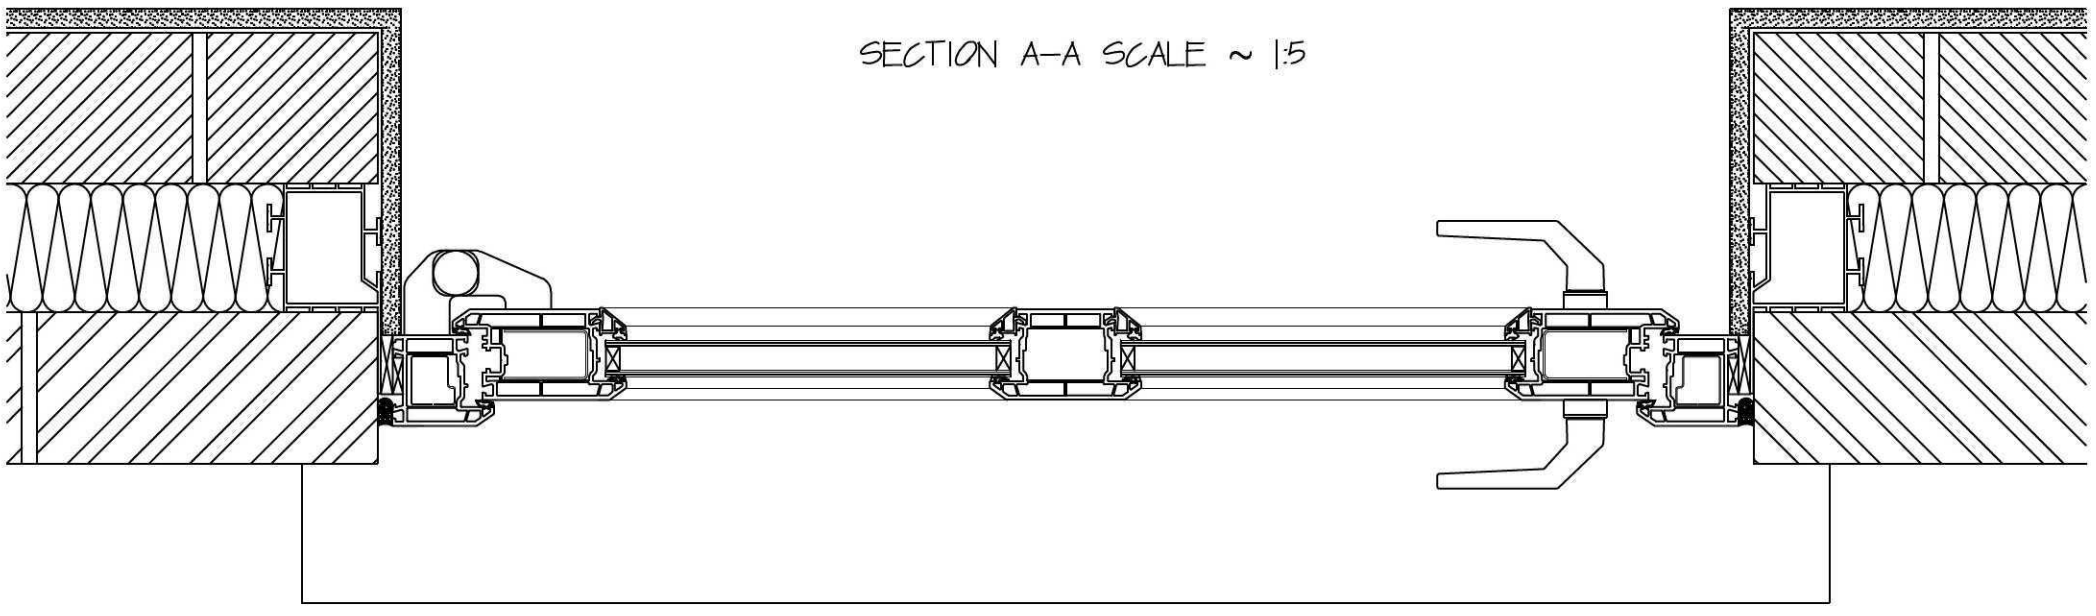

SECTION A–A SCALE ~ 1:5