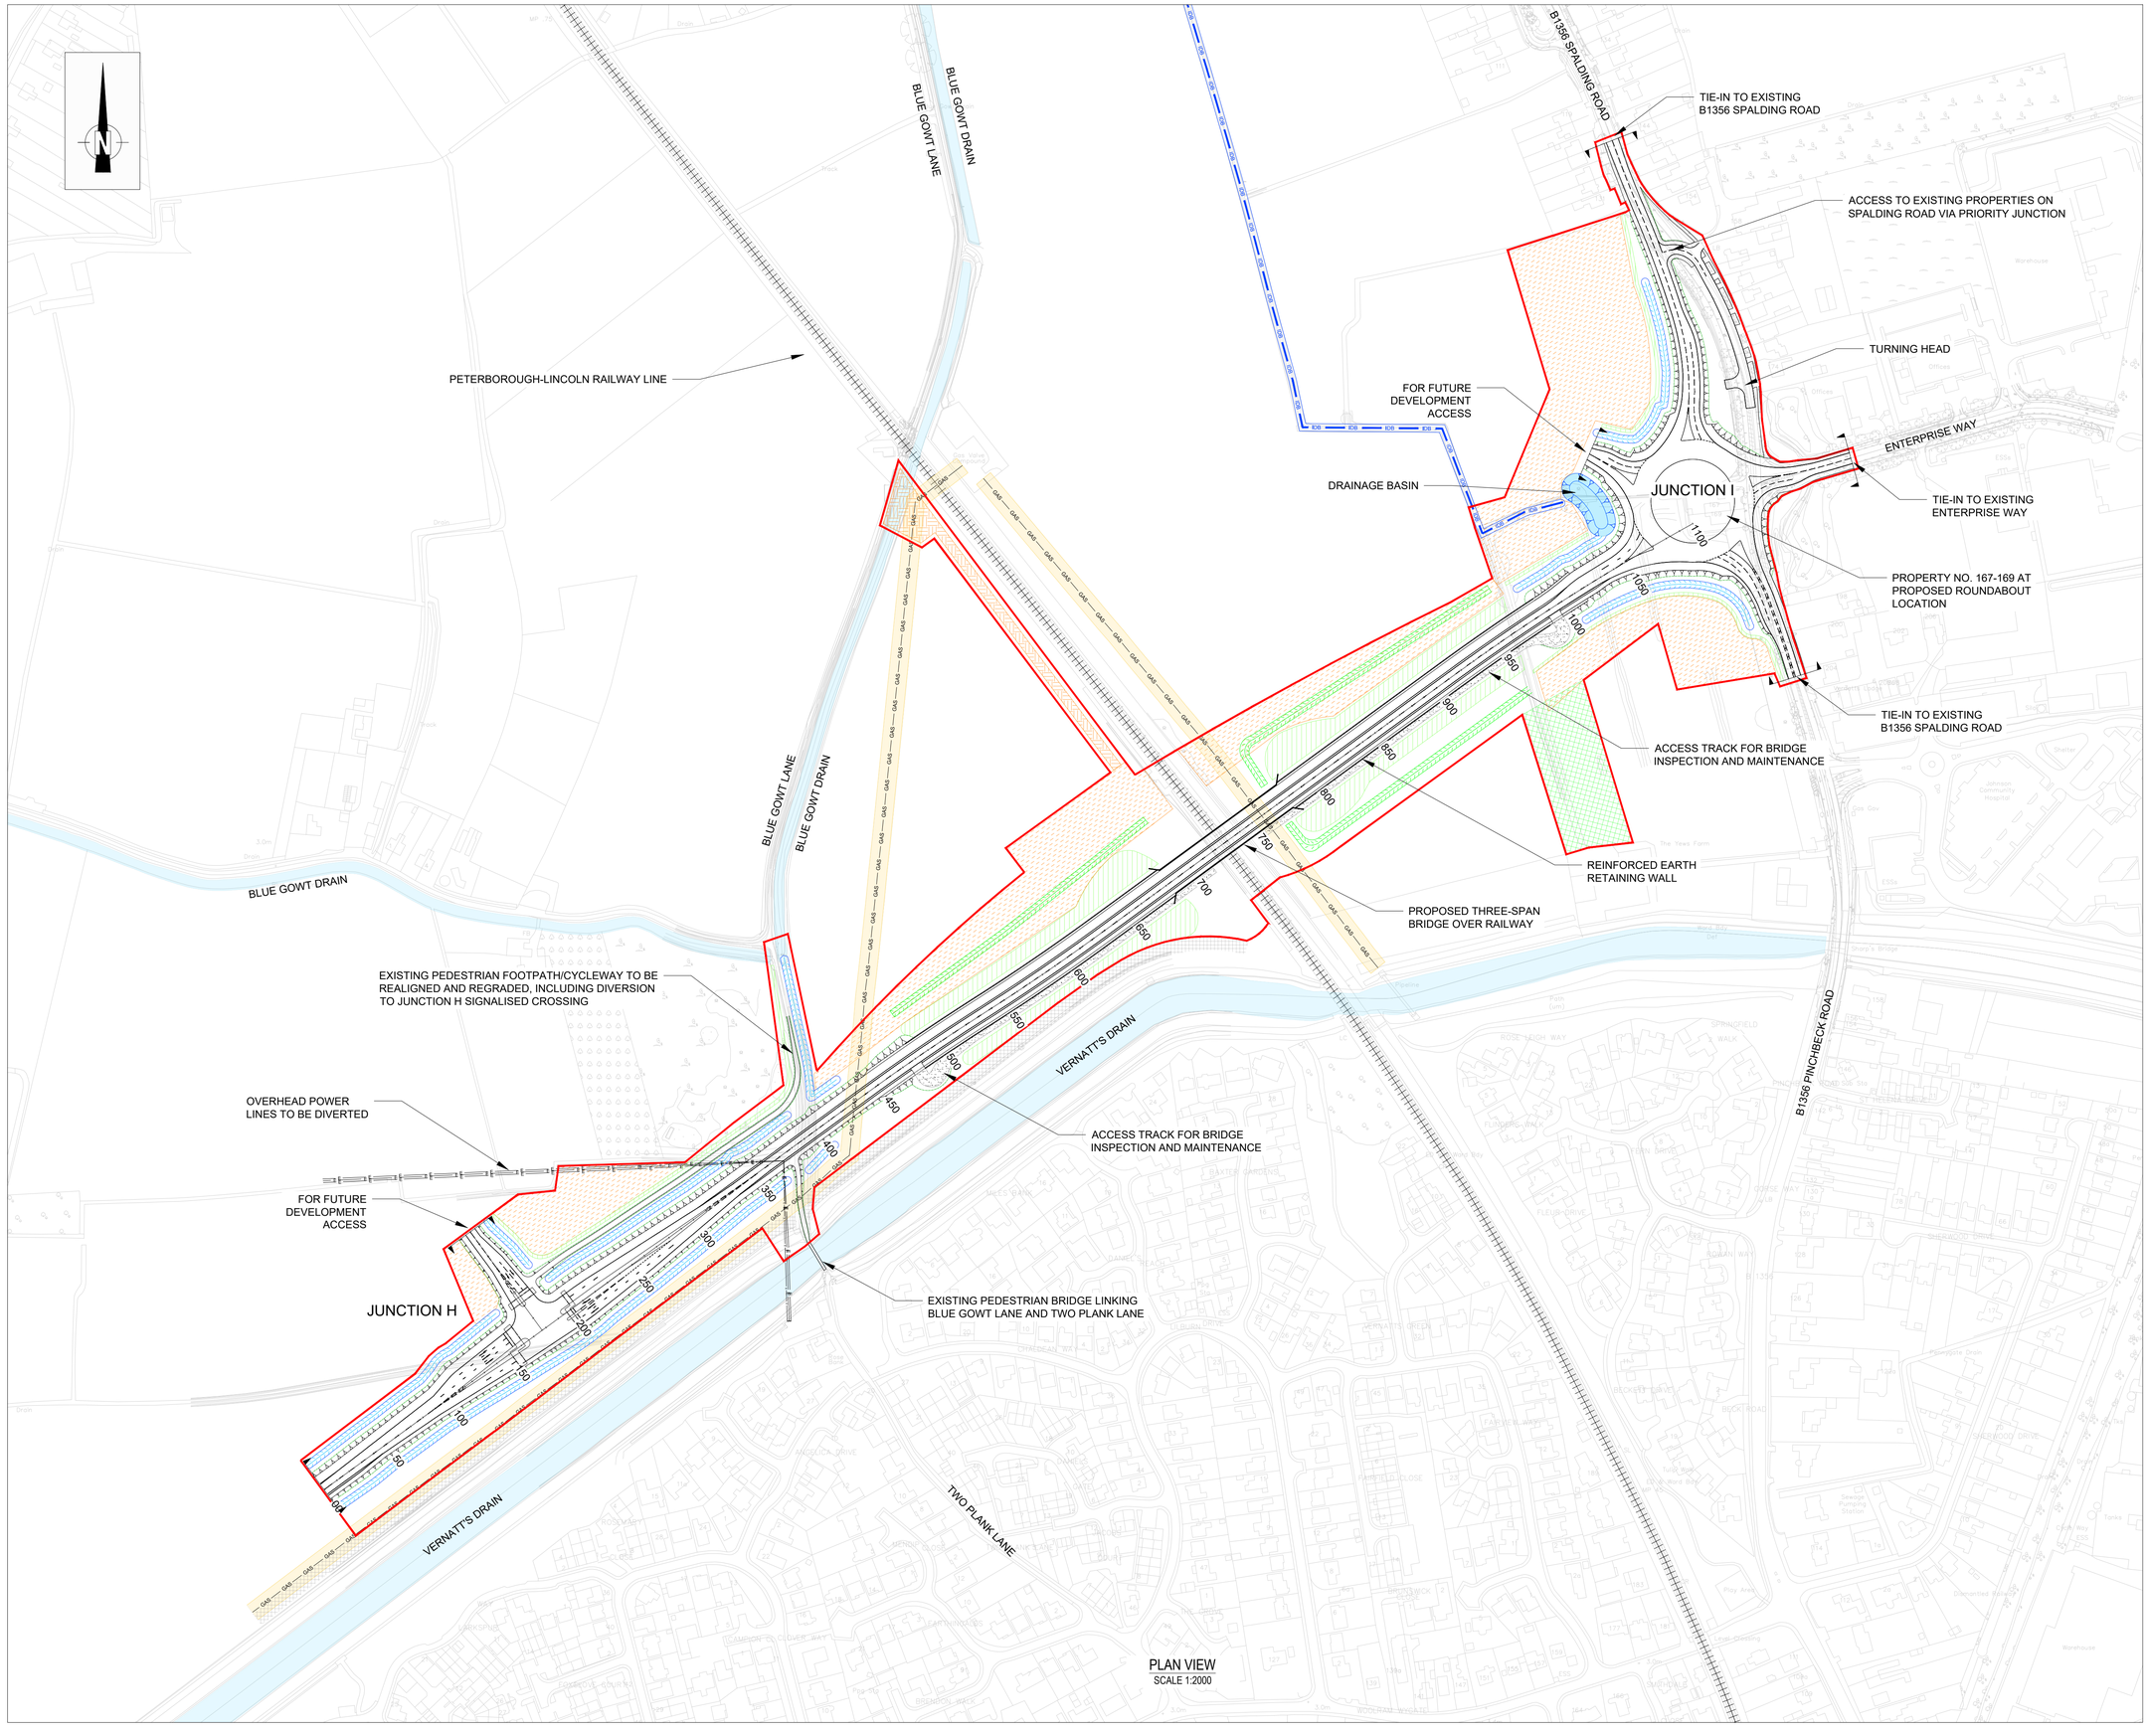


X-Refs & Blocks used in this Drawing

X_OS Base
X_Highways
X_Red Line Boundary
X_TOPO

NOTES

1. TO FACILITATE MAINTENANCE, THE INTERNAL DRAINAGE BOARD (IDB) REQUIRE A 9m EASEMENT WIDTH FROM THE LANDWARD TOE OF EARTHWORKS NORTH OF VERNATT'S DRAIN.
2. THE GAS MAIN LOCATIONS HAVE BEEN DETERMINED BY GPR SURVEY CARRIED OUT BY WSP. CADENT GAS REQUIRE A 6m EASEMENT EITHER SIDE OF GAS MAINS.
3. 1 IN 3 EARTHWORKS TO TRANSITION TO REINFORCED EARTH RETAINING WALL AT POINT WHERE PROPOSED LEVEL REACHES 2m ABOVE EXISTING GROUND LEVEL.
4. VERTICAL ALIGNMENT OVER RAIL LINE IS BASED ON A CLEARANCE OF 6.5m FROM RAIL TO BRIDGE SOFFIT, PLUS 1.5m DEPTH OF BRIDGE AND AN ALLOWANCE FOR ROAD CONSTRUCTION.
5. ALL ROAD MARKINGS ARE INDICATIVE AND WILL BE CONFIRMED AT DETAILED DESIGN.
6. CONTRACTOR'S WORKING AREA SHOWN FOR INDICATIVE PURPOSES ONLY.

KEY

- RED LINE BOUNDARY
- EXISTING WATERCOURSE
- IDB EASEMENT
- EXISTING GAS MAIN WITH 12m EASEMENT
- EXISTING OVERHEAD LINES
- EXISTING RAILWAY LINE
- PROPOSED DRAINAGE DITCH - REFER TO DRAINAGE ENGINEER'S DRAWINGS.
- PROPOSED HABITAT CREATION DITCH
- PERMANENT MAINTENANCE ACCESS TRACK
- CONTRACTOR'S WORKING AREA
- SITE ACCESS TRACK OPTION
- LANDSCAPE MITIGATION - REFER TO LANDSCAPE ARCHITECT'S DRAWINGS
- AREA FOR ECOLOGY HABITAT CREATION
- IDB RIPERIAN WATERCOURSE FOR DRAINAGE OUTFALL

FOR PLANNING

(DO NOT USE FOR CONSTRUCTION)

FOR THIRD PARTY USE THIS DRAWING SHALL BE DEEMED CURRENT ONLY AT THE DATE OF APPROVAL
PLEASE CHECK FOR AMENDMENTS BEFORE USE

Revision:	Description:	Drawn By:	CAD By:	Approved By:	Approval Date
P05	FOR PLANNING APPROVAL	DM	DM	AI	22/02/19
P04	For Internal Review and Comment	DM	DM	AI	07/02/19
P03	TAA Submission	DM	DM	AI	29/01/19
P02	Design Freeze Issue	DM	DM	AI	24/10/18
P01	Internal Issue	DM	DM	AI	02/10/18

Amendment Details

Drawing 1st Approval
1st Approval by: AI | Date: 22/02/19

Drawn/Designed by: DM
CAD Drawing Creation — Created By: DM | Date: 22/02/19

Scale: (@A1)
Primary: 1:2000
Secondary: N/A
(Do not scale from this drawing)

Lincolnshire COUNTY COUNCIL
Highways Alliance
TECHNICAL SERVICES PARTNERSHIP
CROWN HOUSE
GRANTHAM STREET
LINCOLN
LN2 1BD
Customer Service Centre ... (01522) 782070
Certificate No. FS20705

Scheme Reference	Originator	Volume	Location
70047277	WSP	HGN	S5
	DR	CH	0001
	Type	Role	Number

Purpose	Revision	Suitability
FOR PLANNING APPROVAL	P05	S4

Alternative Scheme Code: | Road No:

Parish:

Structure No: | SCN No: | Site Ref:

Description:
SPALDING WESTERN RELIEF ROAD
SECTION 5
SITE LAYOUT

LINCOLNSHIRE COUNTY COUNCIL - Reproduced from Ordnance Survey material with the permission of Ordnance Survey on behalf of the Controller of Her Majesty's Stationery Office © Crown copyright. Unauthorised reproduction infringes Crown copyright and may lead to prosecution or civil proceedings. OS Licence 100025370

TSP Border Issue 2013