


5 Crossgate Crescent

The Fulton Plot 21

SITE SECTION BB

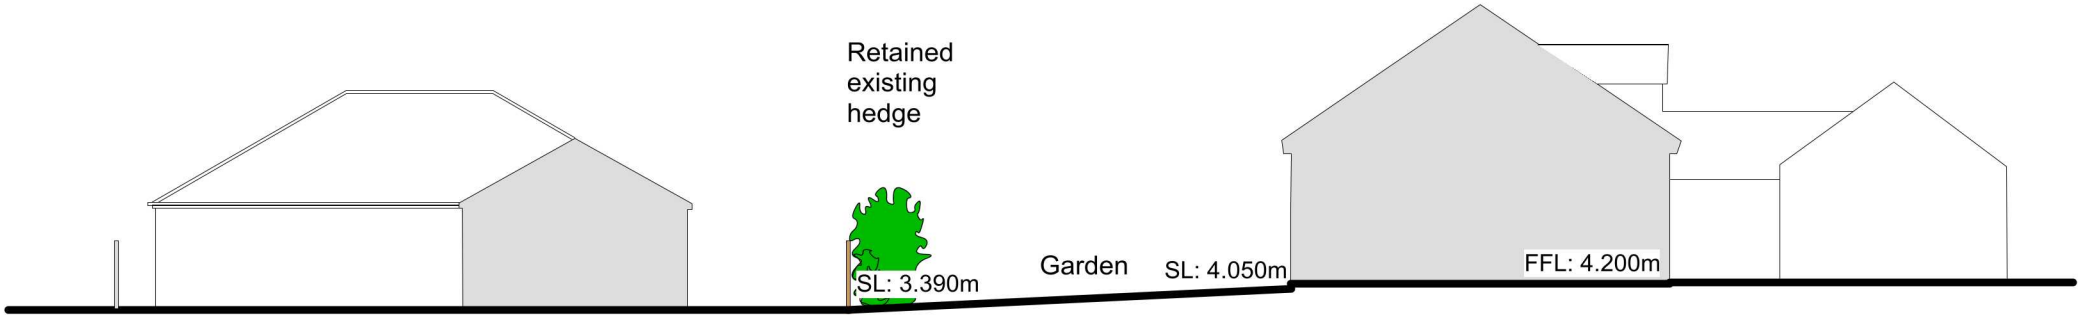

32 The Meadows

The James Plot 13

SITE SECTION AA

Scale 1:200 @ A4

Project: THE BURRELLS PINCHBECK			Aspect Architectural Design
Title: SITE SECTION AA SITE SECTION BB			Architectural Designer 29A Church Street Northborough Peterborough PE6 9BN Telephone 07907030047
Scale: 1:200	Date: JUN 21	Job No: 243	
Category: D	CiSfb Element: (--)	Sequential No: 15	Revisions: A

© Copyright

Rev A: April 22 - Site levels added