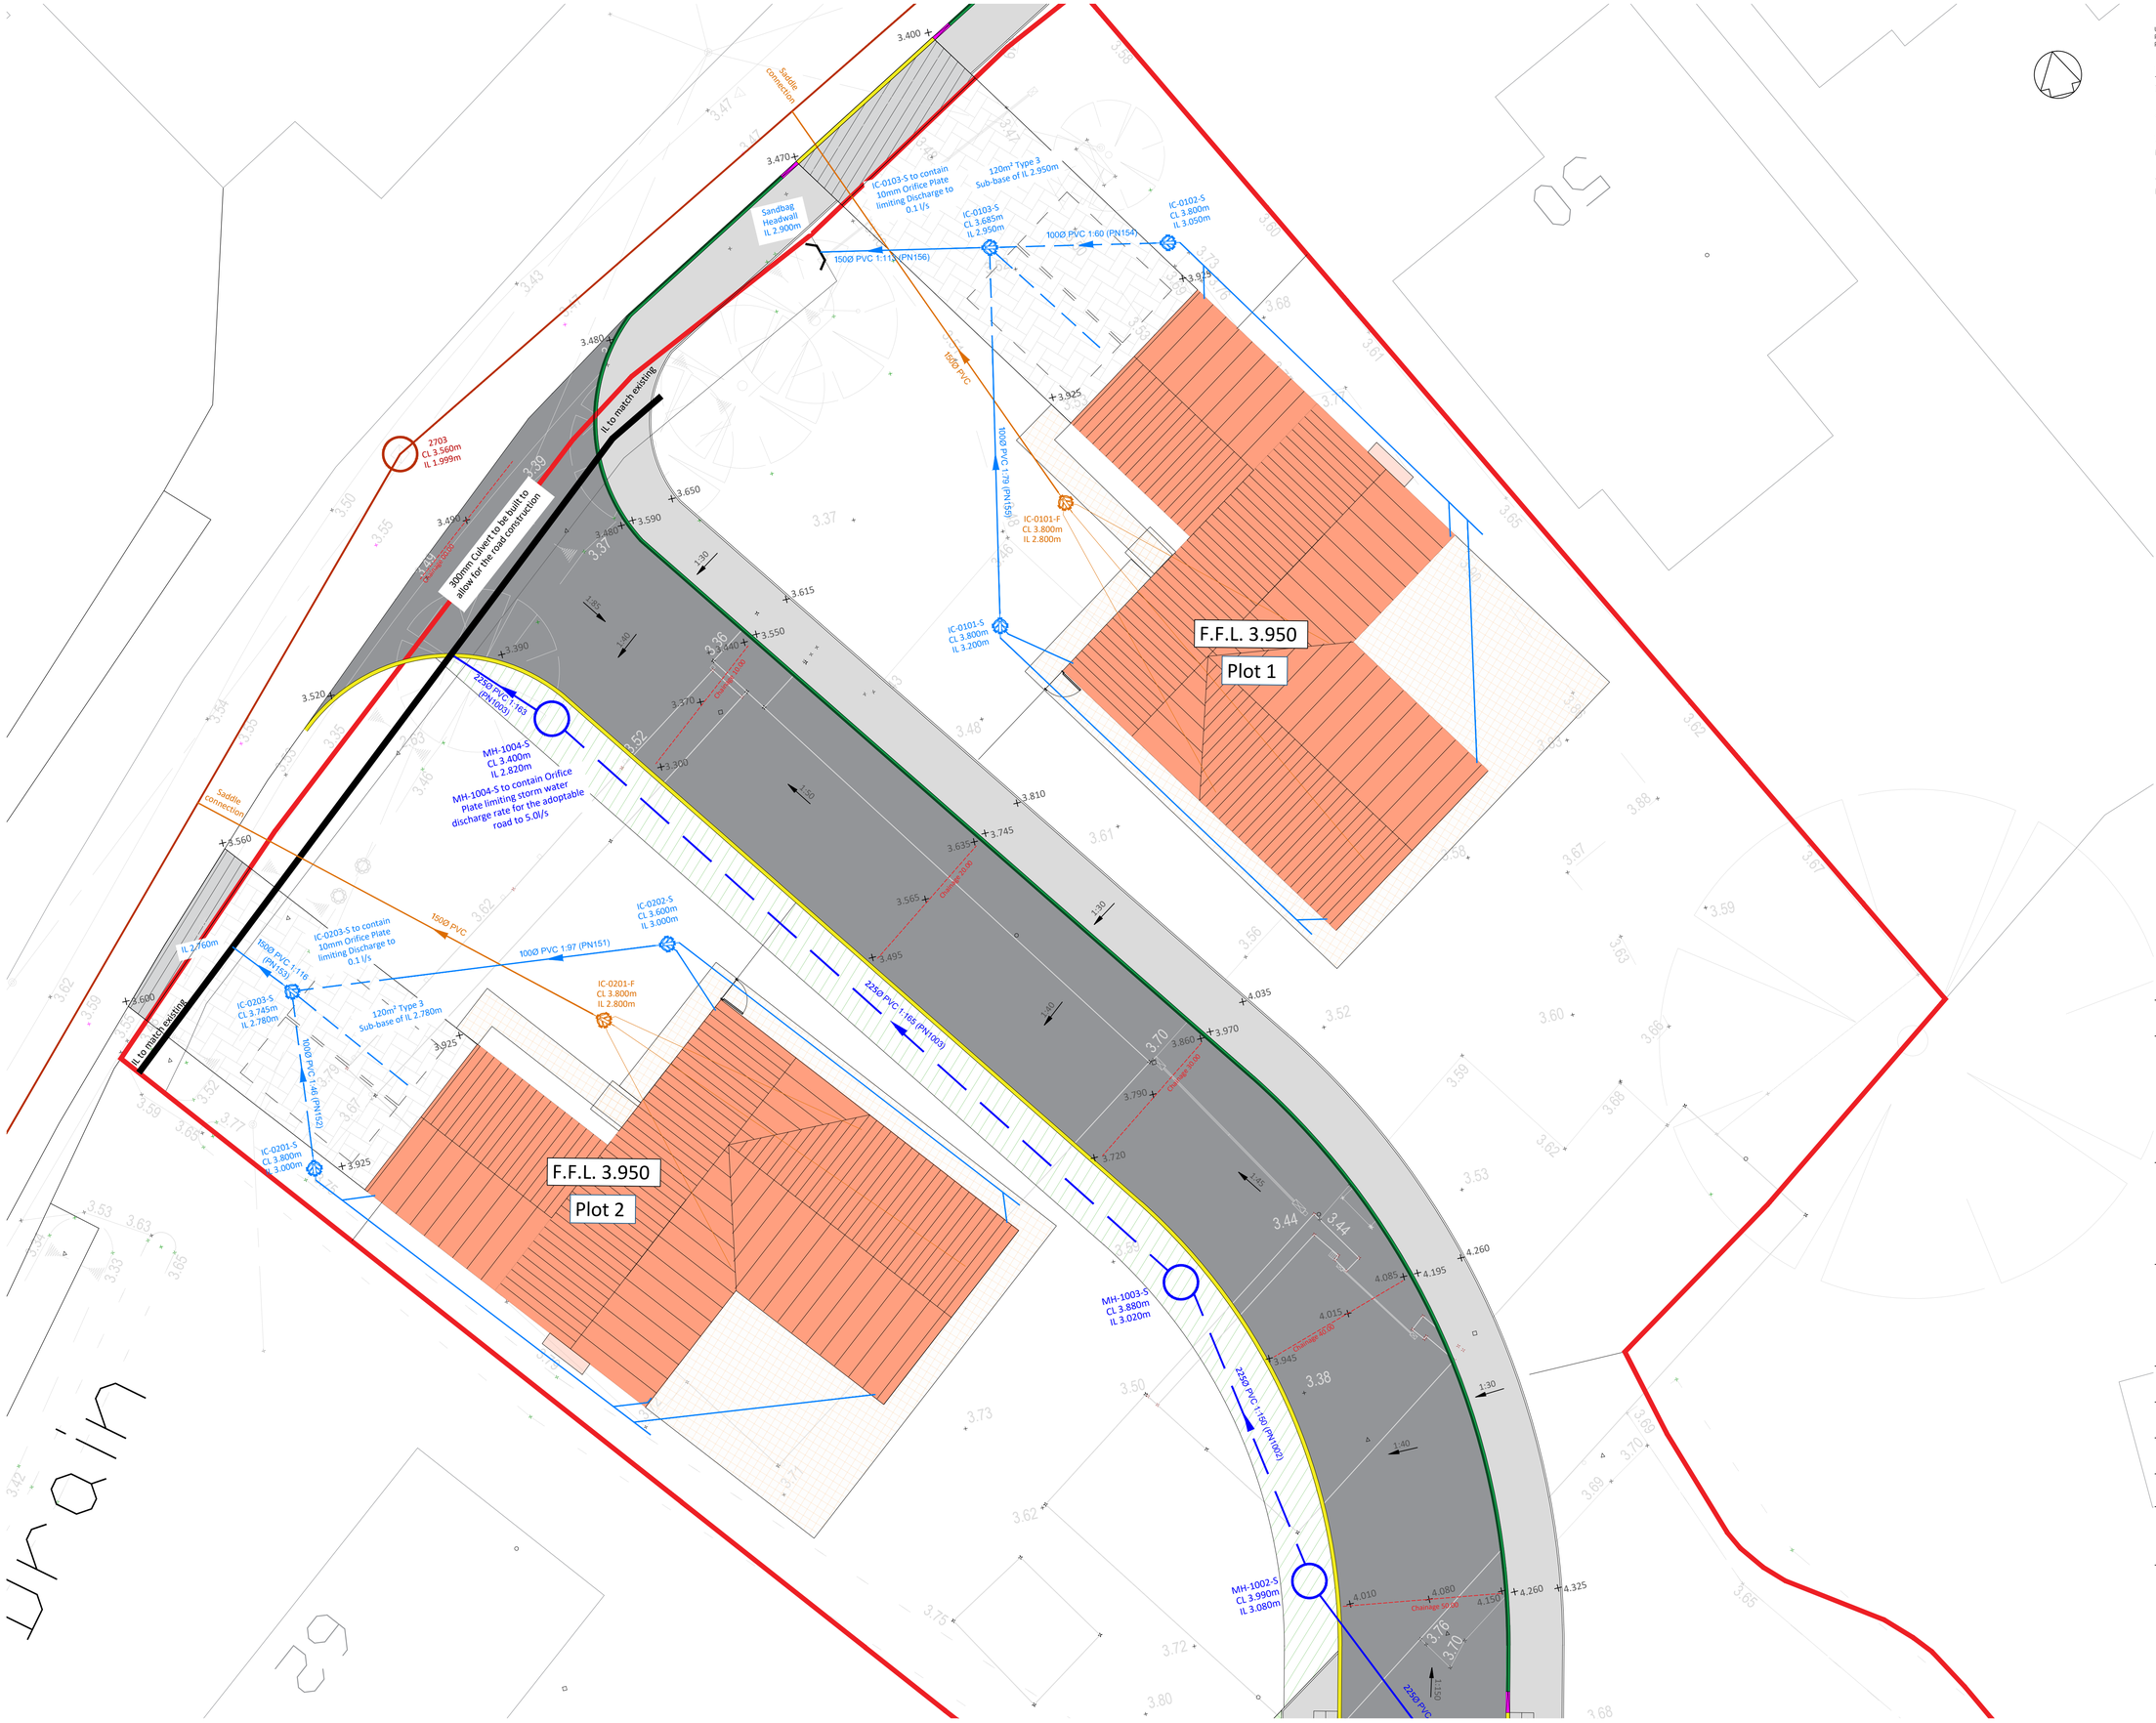


UNLESS STATED WITHIN THE CONTRACT THESE DRAWINGS ARE COPYRIGHT AND THE PROPERTY OF PARSONS CONSULTING ENGINEERS LTD. COPYING OF THE DESIGNS, DRAWINGS OR INTELLECTUAL PROPERTY IN FULL OR IN PART IS NOT PERMITTED.

NOTES

1. Do not scale this drawing.

2. All dimensions are in millimetres unless stated otherwise.

3. This drawing to be read in conjunction with all other relevant drawings and specifications.

4. All proprietary items to be installed in strict compliance with manufacturers instructions and recommendations.

Key

- HB-HALF BATTERED KERB
- BN-BULLNOSE KERB
- TN-TRANSITION KERB
- EF-EDGING OF FOOTPATH
- Adoptable Road - Tarmac
- Private Road - Permeable Tarmac
- Private Footpath - Asphalt
- Vehicular Crossing
- Permeable Paving
- Filter Strips
- 8.46 Existing Levels
- 8.380 Proposed Levels
- Private Surface Water Polypropylene Inspection Chamber
- Private Foul Water Polypropylene Inspection Chamber
- Private Storm Water Manhole
- Private Foul Water Manhole
- Private Foul Water Pipeline
- Private Surface Water Pipeline
- Private Surface Water Perforated Pipeline
- RWP Rain Water Pipe
- RE Rodding Eye Arrangement
- Adoptable Storm Water Manhole
- Adoptable Foul Water Manhole
- Adoptable Foul Water Pipeline
- Adoptable Surface Water Pipeline
- Eco Flex Geomembrane
- Site Boundary

P4	Site name changed	ZEK	25.03.21

Client

Postland Management Ltd

Project

The Burrells
Milestone Lane
Pinchbeck

Title

Engineering Drawing
(Sheet 8 of 8)

Job No	21027		
Drawing No	21027-008	Rev	P4
Status	Preliminary		
Scale	1:100	Date	23.02.21
Project Engineer	TBP	Drawn By	ZEK
		Checked By	TBP
		Approved By	

parsons
Providing engineering solutions for the Built Environment
4 Angel House, Eastgate ,Whittlesey, Peterborough, PE7 1SE
07961 783825
www.parsonsengineers.co.uk