UNLESS STATED WITHIN THE CONTRACT THESE DRAWINGS ARE COPYRIGHT AND THE PROPERTY OF PARSONS CONSULTING ENGINEERS LTD. COPYING OF THE DESIGNS, DRAWINGS OR INTELLECTUAL PROPERTY IN FULL OR IN PART IS NOT PERMITTED.


NOTES

1. Do not scale this drawing.

2. All dimensions are in millimetres unless stated otherwise.


3. This drawing to be read in conjunction with all other relevant drawings and specifications.

4. All proprietary items to be installed in strict compliance with manufacturers instructions and recommendations.

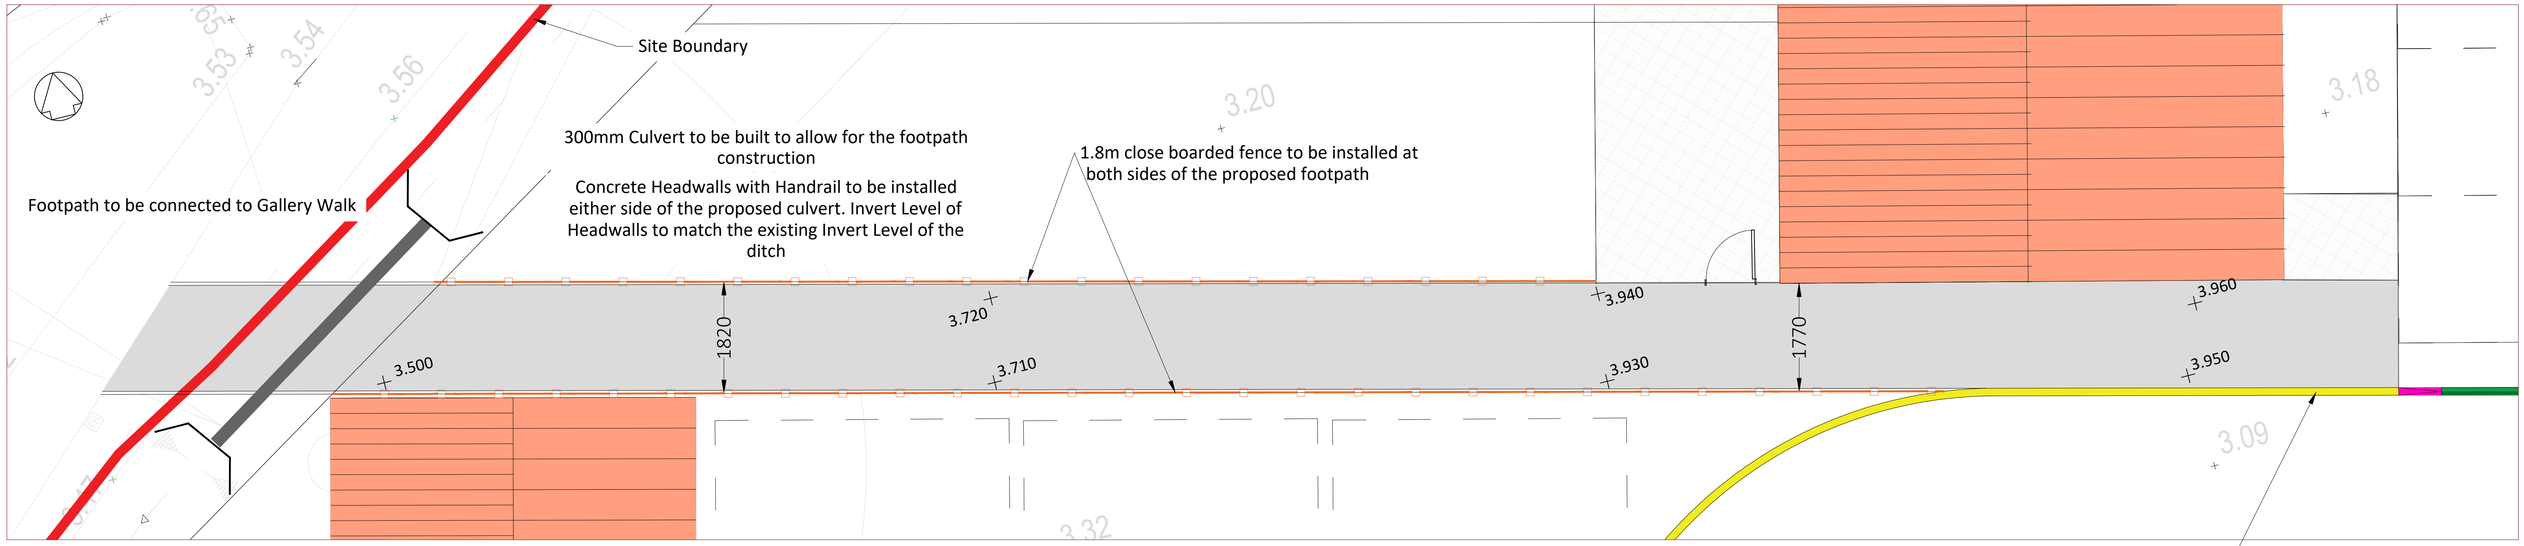

Proposed Footpath Plan
Scale (1:50)

Footpath Barrier to be positioned at the end of the footpath up to the Architect's Specification

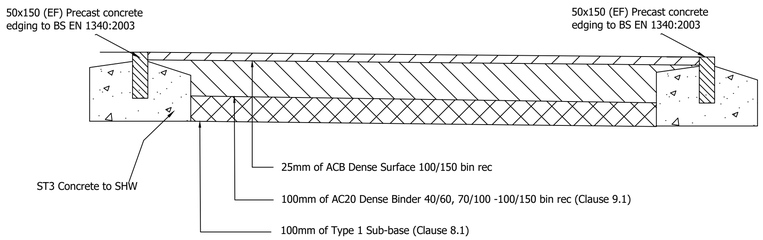

Proposed Footpath Construction Detail
Scale (1:10)



Location Plan
Scale (1:1000)

P4	Site name changed	ZEK	25.03.21

Client
Postland Management Ltd

Project
The Burrells
Milestone Lane
Pinchbeck

Title
Proposed Private Footpath

Job No	21027		
Drawing No	21027-012	Rev	P4
Status	Preliminary		
Scale	As Stated	Date	23.02.21
Project Engineer	TBP	Drawn By	ZEK
		Checked By	TBP
		Approved By	

parsons
Providing engineering solutions for the Built Environment
4 Angel House, Eastgate ,Whittlesey, Peterborough, PE7 1SE
07961 783825
www.parsonsengineers.co.uk