UNLESS STATED WITHIN THE CONTRACT THESE DRAWINGS ARE COPYRIGHT AND THE PROPERTY OF PARSONS CONSULTING ENGINEERS LTD. COPYING OF THE DESIGNS, DRAWINGS OR INTELLECTUAL PROPERTY IN FULL OR IN PART IS NOT PERMITTED.


NOTES

1. Do not scale this drawing.


2. All dimensions are in millimetres unless stated otherwise.

3. This drawing to be read in conjunction with all other relevant drawings and specifications.


4. All proprietary items to be installed in strict compliance with manufacturers instructions and recommendations.

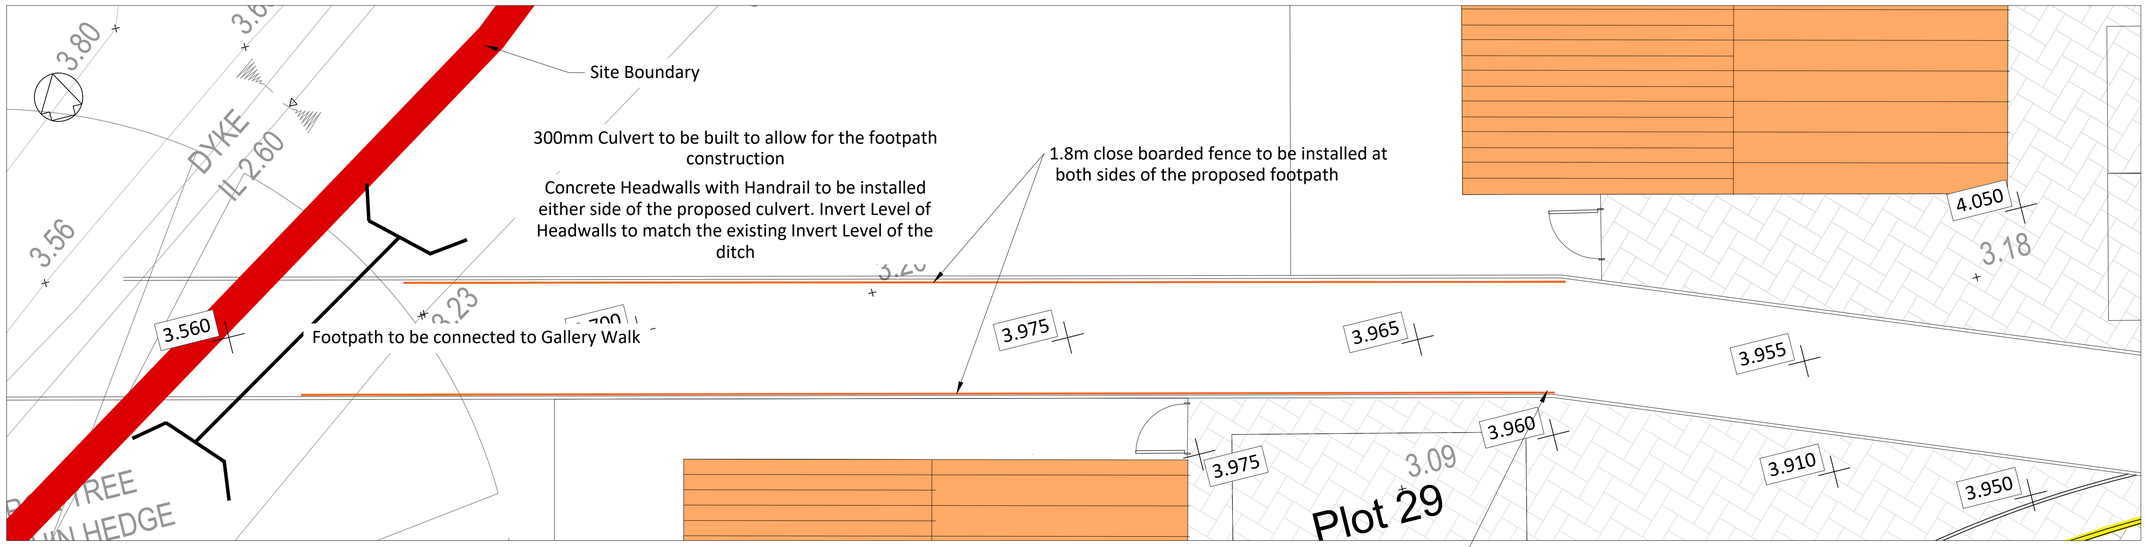

Proposed Footpath Plan
Scale (1:50)

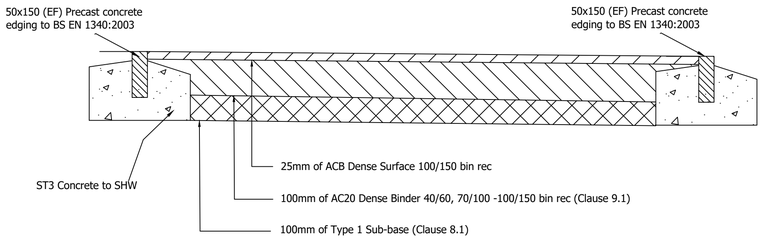

Proposed Footpath Construction Detail
Scale (1:10)

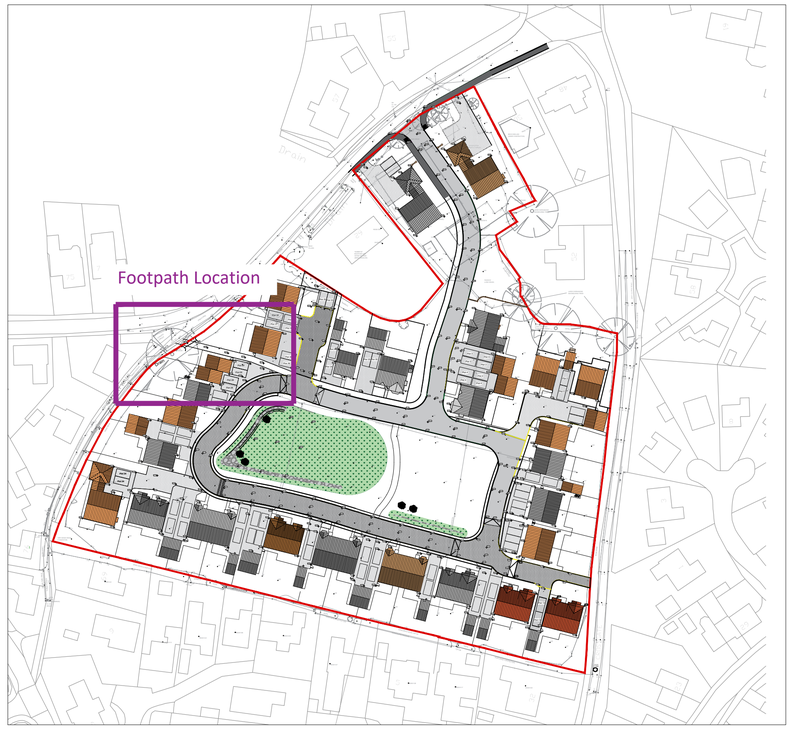

Location Plan
Scale (1:1000)

Key

- HB-HALF BATTERED KERB
- BN-BULLNOSE KERB
- TN-TRANSITION KERB
- EF-EDGING OF FOOTPATH
- Permeable Paving
- Tarmac
- Paving Slabs
- Surface Water Polypropylene Inspection Chamber
- Foul Water Polypropylene Inspection Chamber
- Private Storm Water Manhole
- Private Foul Water Manhole
- Adoptable Storm Water Manhole
- Adoptable Foul Water Manhole
- Foul Water Pipeline
- Surface Water Pipeline
- Surface Water Perforated Pipeline
- Road Gully
- Rodding Eye
- Rain Water Pipe discharges to driveway
- Backdrop

CONSTRUCTION DESIGN AND MANAGEMENT REGULATIONS 2015

THE CONTRACTORS ATTENTION IS DRAWN TO THE ABNORMAL RISKS IDENTIFIED BELOW, ANNOTATED ON THE DRAWING AND EXPLAINED IN THE ASSOCIATED DESIGN RISK REGISTERS

LEGEND

- YOU MUST NOT DO
- HAZARD OR DANGER
- YOU MUST DO
- CAUTION

ABNORMAL RISKS IDENTIFIED:

P6	Amended Plans	PSP	13-09-22
P5	Re-Design	AJP	22-04-22

Client
Postland Management Ltd

Project
The Burells
Milestone Lane
Pinchbeck

Title
Proposed Private Footpath

Job No	21027		
Drawing No	21027-012		P6
Status	Preliminary	Rev	
Scale	As Stated	Date	08-11-21
Project Engineer	TBP	Drawn By	AJP
		Checked By	TBP
		Approved By	

parsons
4 Angel House, Eastgate, Whittlesey
Peterborough, PE7 1SE
07961 783825
www.parsonsengineers.co.uk