

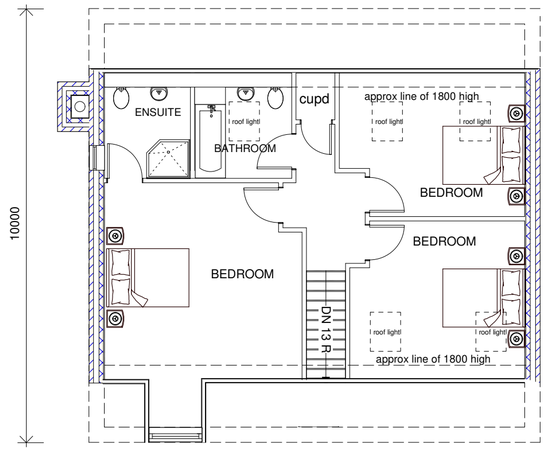


FIRST FLOOR PLAN

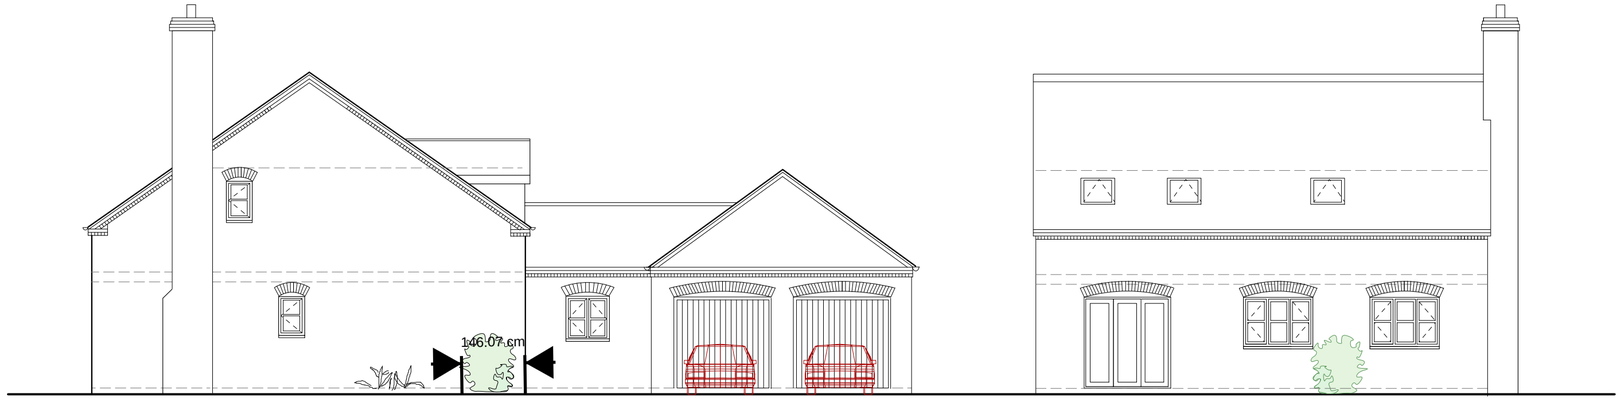

SIDE ELEVATION


REAR ELEVATION

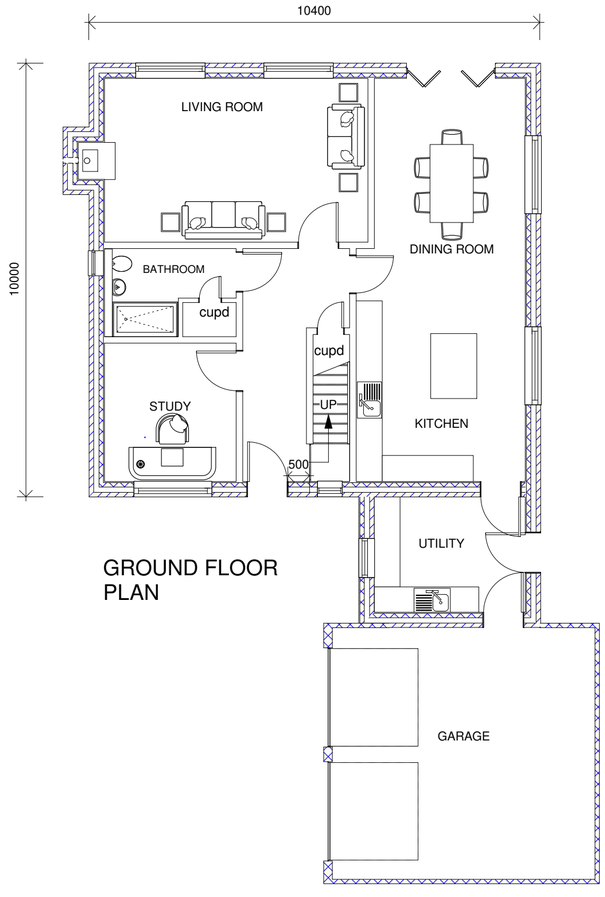

GROUND FLOOR PLAN



FRONT ELEVATION

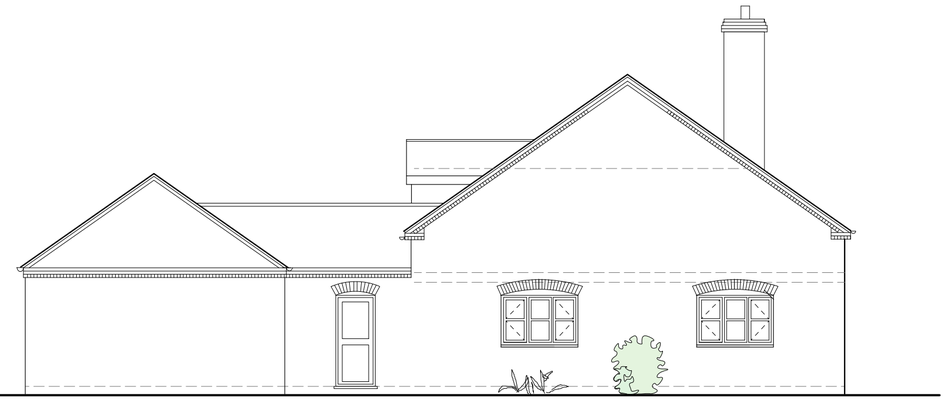

SIDE ELEVATION

06A -The James

Scale bar 0 1 2 3 4 5 10

1:100 at A2

Project	THE BURRELLS PINCHBECK
Title	PLOTS 1, 2, & 24 THE JAMES FLOOR PLANS & ELEVATIONS
Scale	1:100
Date	MAR 21
Job No	243
Category	D
CiSfb Element	(--)
Sequential No	06
Revisions	A

Aspect Architectural Design

Architectural Designer

29A Church Street
Northborough
Peterborough
PE6 9BN
Telephone 07907030047

© Copyright

03.05.22 - Rev A
Plot Nos. changed