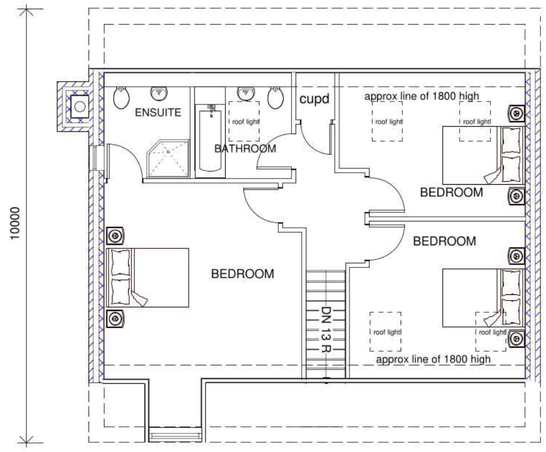
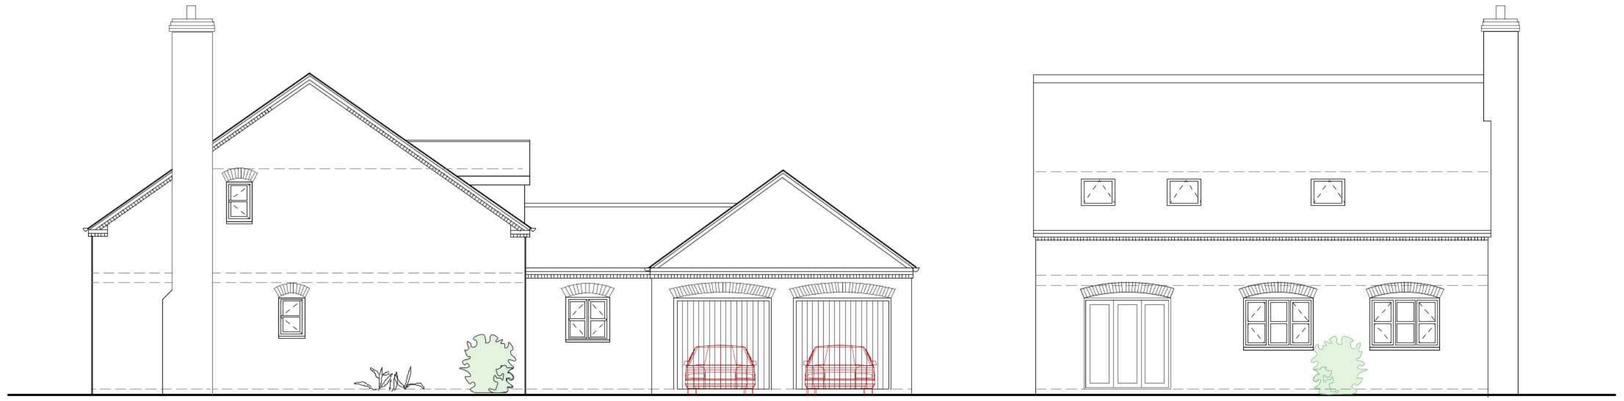


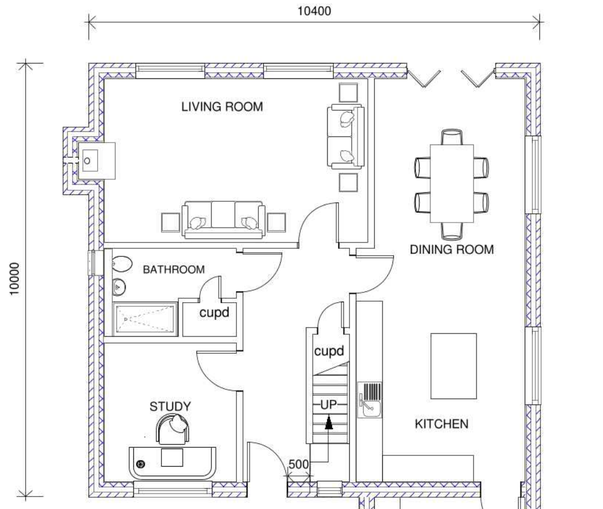

FIRST FLOOR PLAN



SIDE ELEVATION



REAR ELEVATION




GROUND FLOOR PLAN



FRONT ELEVATION



SIDE ELEVATION

# 06A -The James

0 1 2 3 4 5 10

Scale bar

| | |
|---|---|
| Project | THE BURRELLS PINCHBECK |
| Title | PLOTS 1, 2 ,13 & 24 THE JAMES FLOOR PLANS & ELEVATIONS |
| Scale | 1:100 |
| Date | MAR 21 |
| Job No | 243 |
| Category | D |
| CiSfb Element | (--) |
| Sequential No | 06 |
| Revisions | A |

Aspect Architectural Design

Architectural Designer

29A Church Street
Northborough
Peterborough
PE6 9BN
Telephone 07907030047

© Copyright

1:100 at A2

03.05.22 - Rev A
Plot Nos. changed