


5 Crossgate Crescent

The Eaton Plot 20

SITE SECTION BB

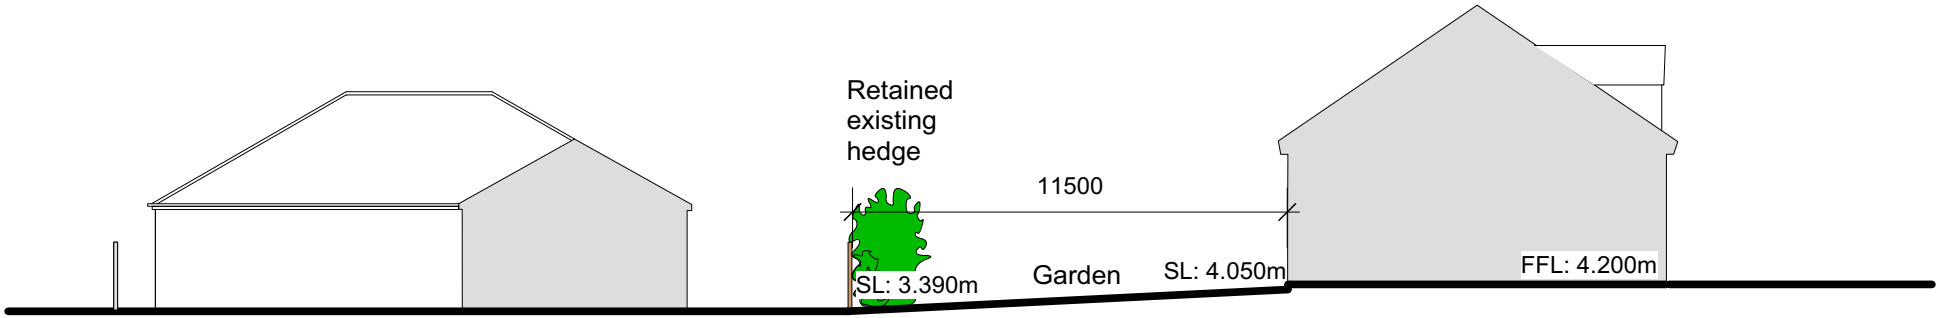

32 The Meadows

The Eaton Plot 13

SITE SECTION AA

Scale 1:200 @ A3

Project: THE BURRELLS PINCHBECK			Aspect Architectural Design
Title: SITE SECTION AA SITE SECTION BB			Architectural Designer
			29A Church Street Northborough Peterborough PE6 9BN Telephone 07907030047
			© Copyright
Scale: 1:200 @ A4	Date: JUN 21	Job No: 243	
Category: D	CiSfb Element: (--)	Sequential No: 15	Revisions: C

Rev A: April 22 - Site levels added
Rev B: Aug 22 - Plot 13 changed to The Eaton
Rev C: April 22 - Dimensions added