


5 Crossgate Crescent

The Fulton Plot 21

SITE SECTION BB

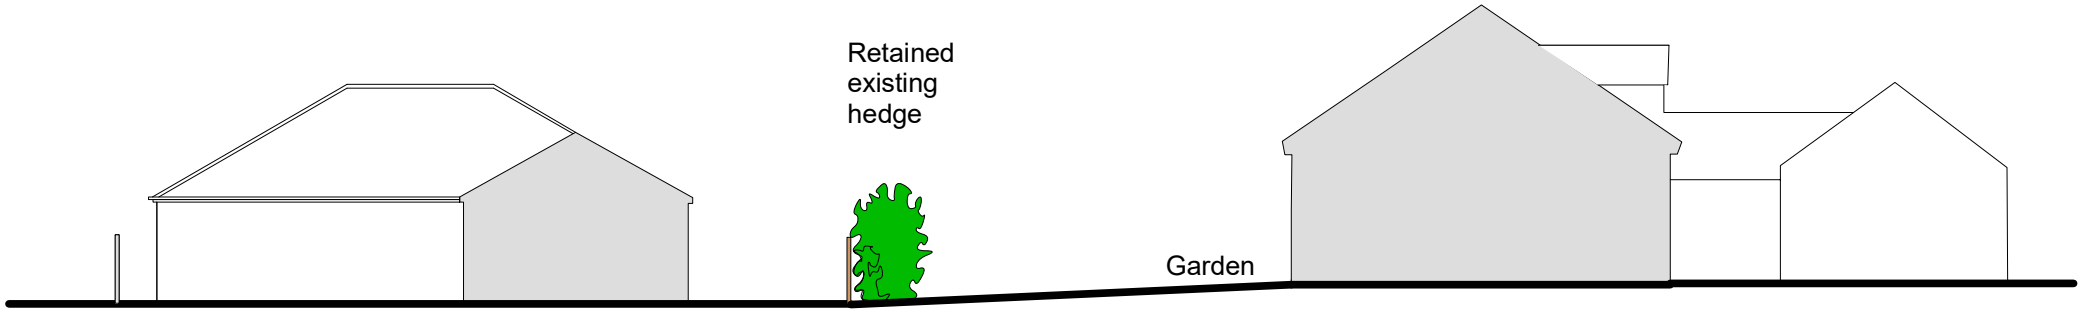

32 The Meadows

The James Plot 13

SITE SECTION AA

Project
THE BURRELLS
PINCHBECK

Title
SITE SECTION AA
SITE SECTION BB

Scale 1:200 | Date JUN 21 | Job No 243
Category D | CiSfb Element (--) | Sequential No 15 | Revisions

Aspect
Architectural
Design

Architectural
Designer

29A Church Street
Northborough
Peterborough
PE6 9BN
Telephone 07907030047

© Copyright

Scale 1:200 @ A4