


SITE SECTION BB

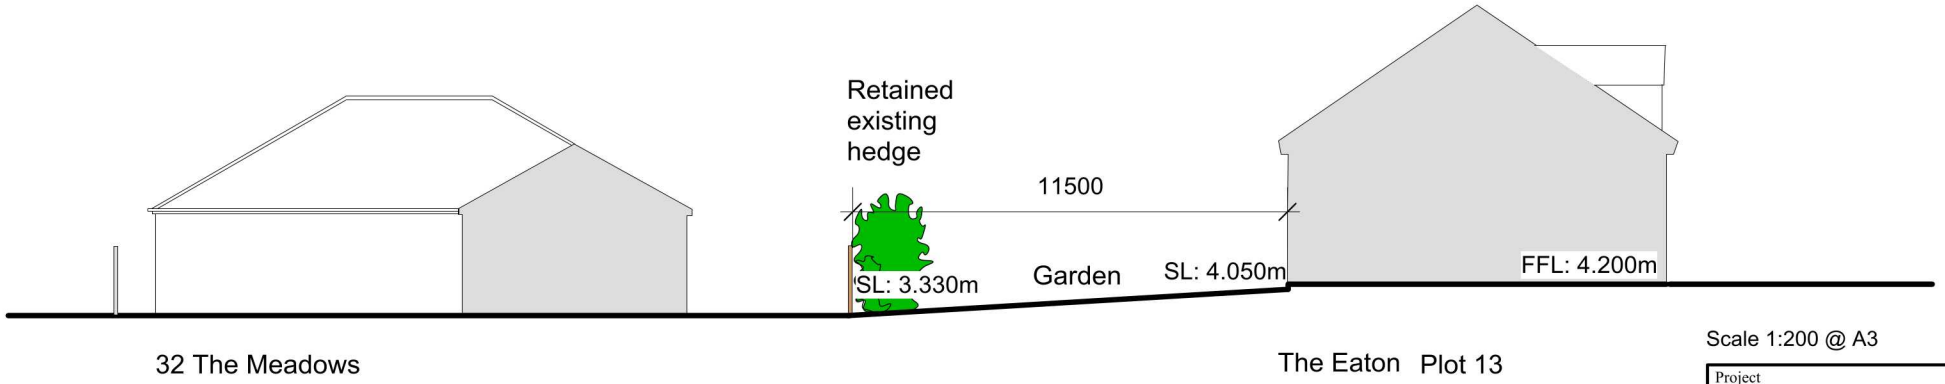

SITE SECTION AA

Scale 1:200 @ A3

Project: THE BURRELLS PINCHBECK			Aspect Architectural Design
Title: SITE SECTION AA SITE SECTION BB			Architectural Designer 29A Church Street Northborough Peterborough PE6 9BN Telephone 07907030047
Scale: 1:200 @ A4	Date: JUN 21	Job No: 243	© Copyright
Category: D	CiSfb Element: (--)	Sequential No: 15	Revisions: D

Rev A: April 22 - Site levels added
Rev B: Aug 22 - Plot 13 changed to The Eaton
Rev C: April 22 - Dimensions added
Rev D: July 22 - Drawing revised