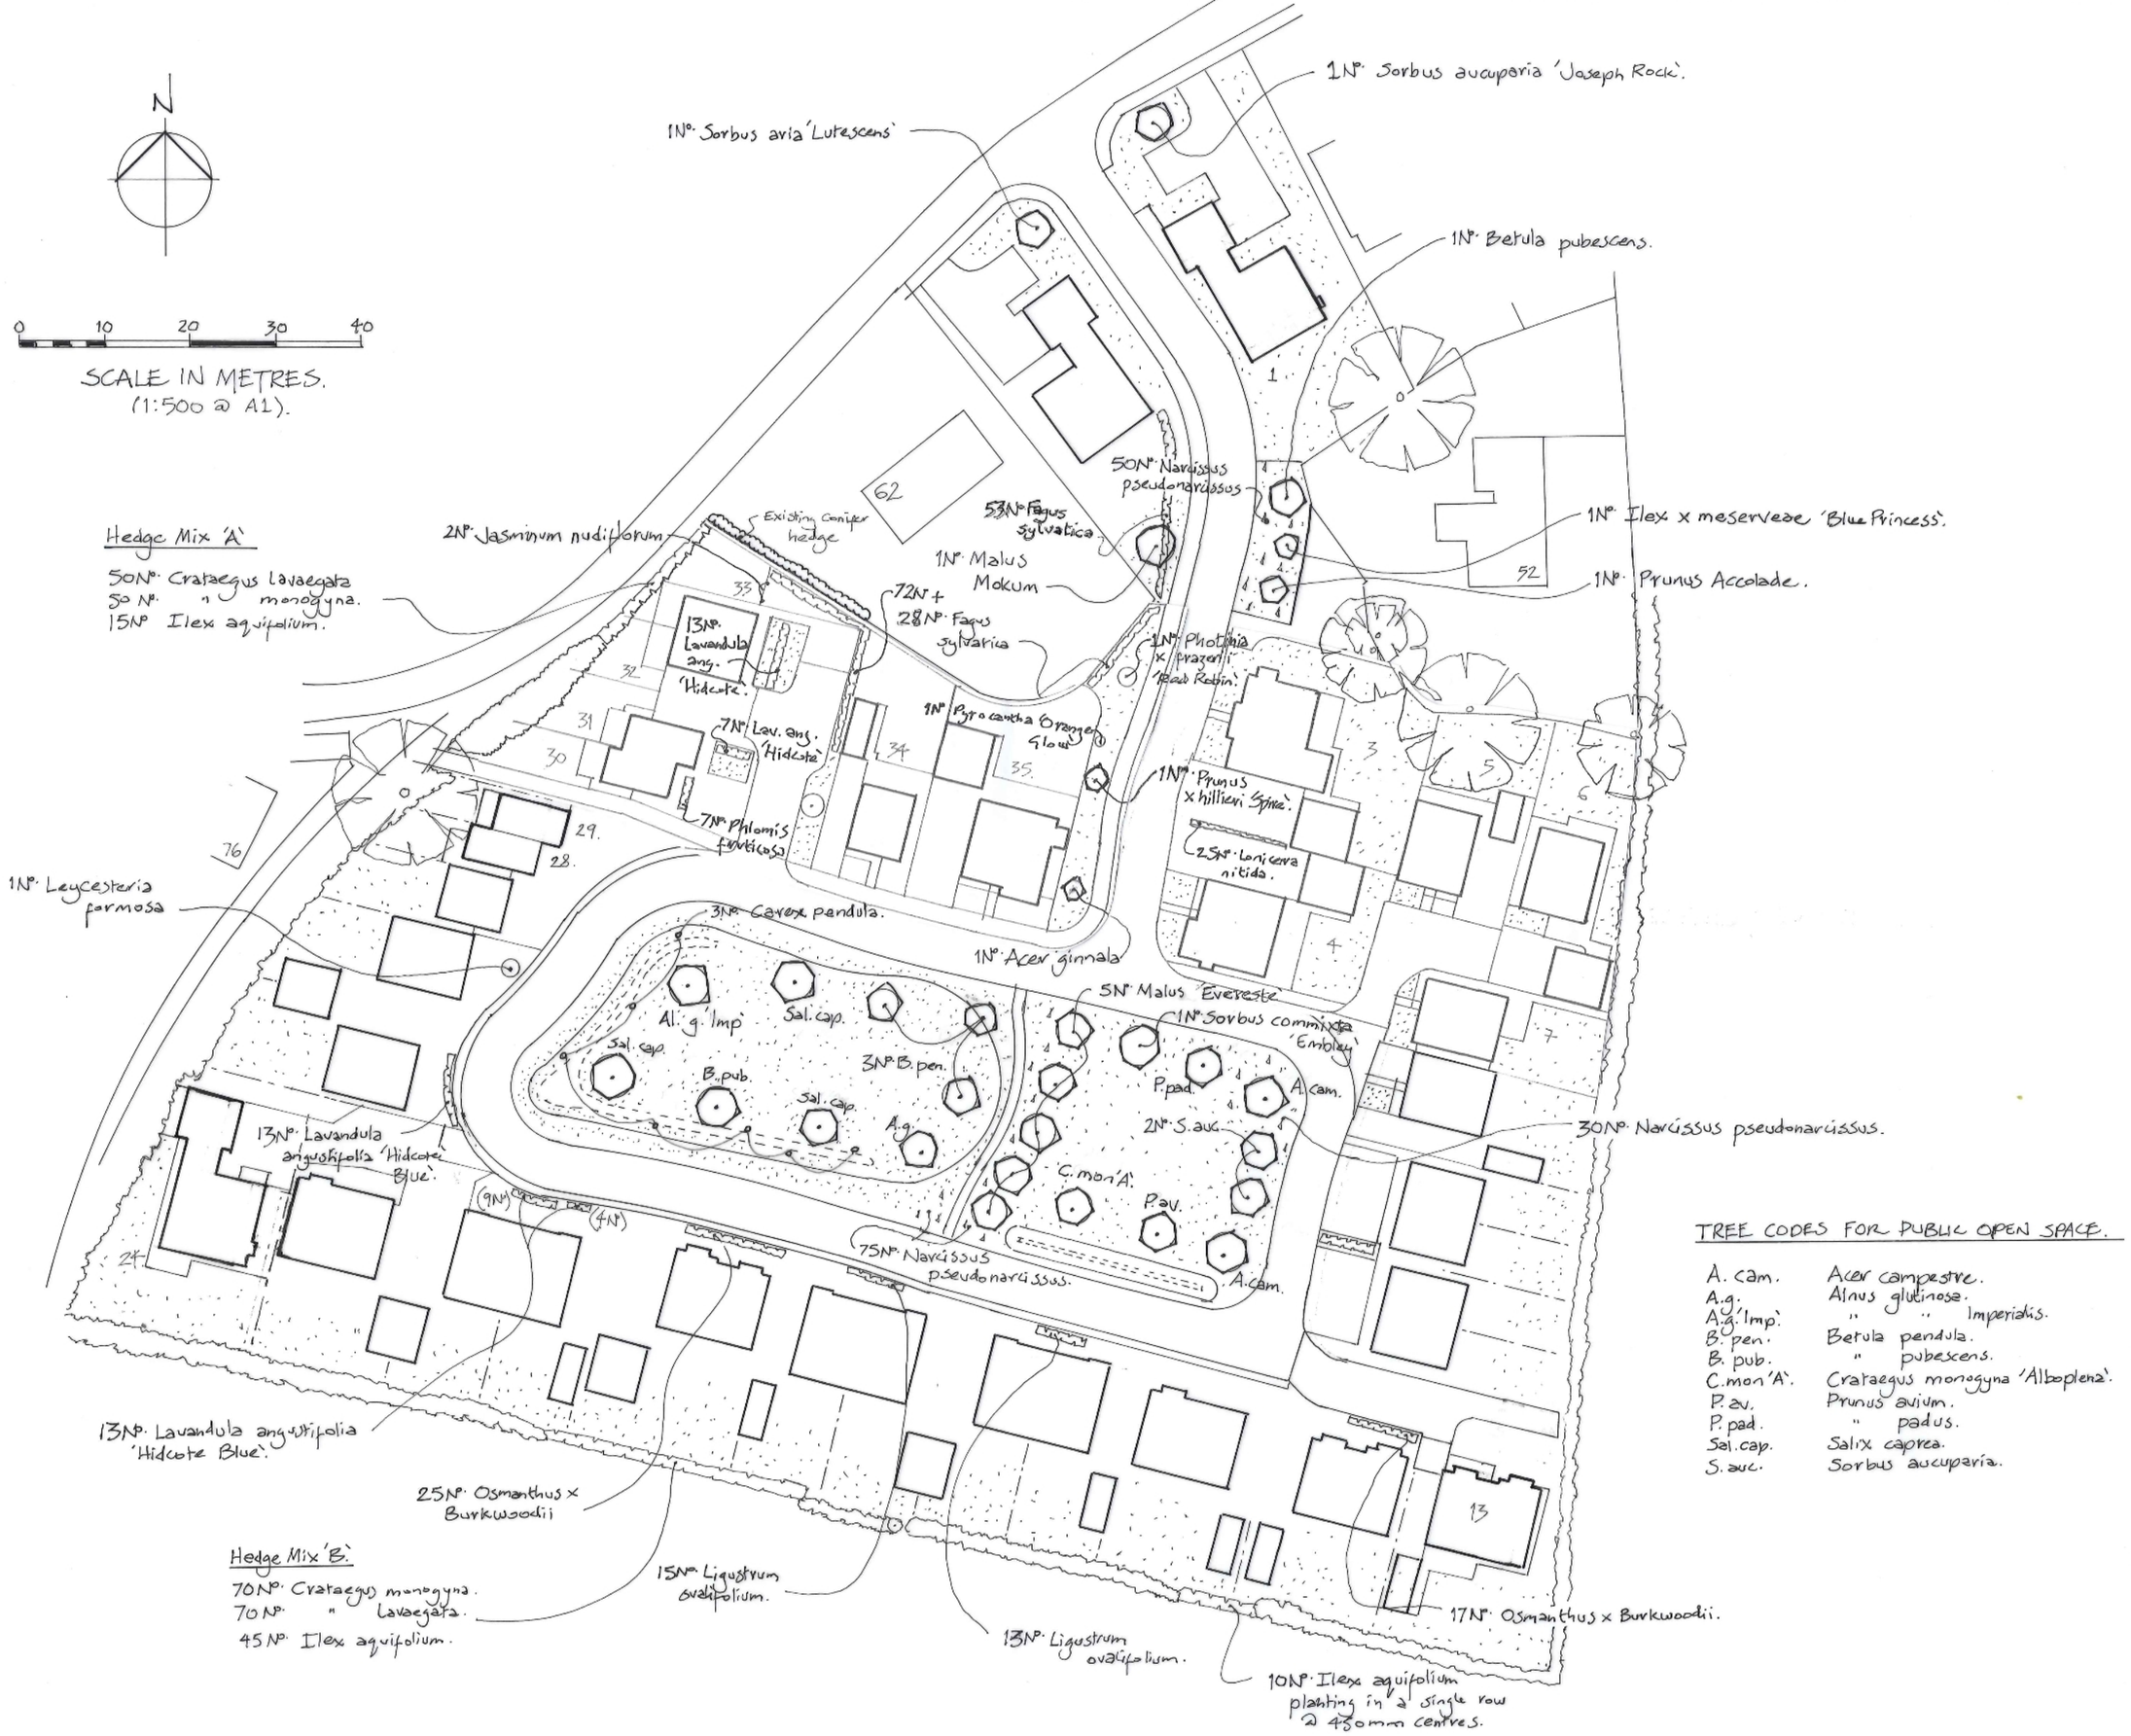


PLANTING PLAN 1:500.

KEY.

- EXISTING TREE TO BE RETAINED.
- EXISTING HEDGEROW TO BE RETAINED.
- NEW SPECIMEN TREE.
- NEW HEDGE.
- NEW CLIMBER.
- NEW SPECIMEN SHRUB.
- GRASS SEEDING/LAWN.
- SPRING BULBS.

TREE CODES FOR PUBLIC OPEN SPACE.

A. cam.	Acer campestre.
A.g.	Alnus glutinosa.
A.g.'Imp'.	" " Imperialis.
B. pen.	Betula pendula.
B. pub.	" pubescens.
C.mon'A'.	Crataegus monogyna 'Alboplena'.
P. av.	Prunus avium.
P. pad.	" padus.
Sal. cap.	Salix caprea.
S. auc.	Sorbus aucuparia.

N.B. This planting plan has been prepared to satisfy conditions 3(iv), 5, 6, 7 & 8 (part) of the planning consent for the development of the site for residential (H14-1311-16). It should be read in conjunction with the Post-Planting Maintenance document and the Planting Schedule.

This scheme has been prepared without the benefit of information or drawings showing the location of all underground services & easements. It is therefore the responsibility of the main contractor identify these prior to landscape operations on site.

Please do not scale from this drawing.

- REVISION 'A' ~ 29th Sept '22. Amended site layout inc. (Plots 1, 3-6, 13, 24, 28, 29-35.) & additional planting.

JONATHAN BIGGADIKE PG Dip LA CMLI

CHARTERED LANDSCAPE ARCHITECT

Project: Planting masterplan for residential development.

Client: Postland Developments Limited.

Location: Milestone Lane, Pinchbeck, Lincolnshire, PE11 3XR.

Drawing No: MLP/22/01.'A'. **Date:** May '22.

M: 07772 509351 E: jbiggadike@outlook.com

Trading as Dragonfly Building Conservation & Landscape Design Ltd.