
Ordnance Survey ®
Ukmapcentre.com

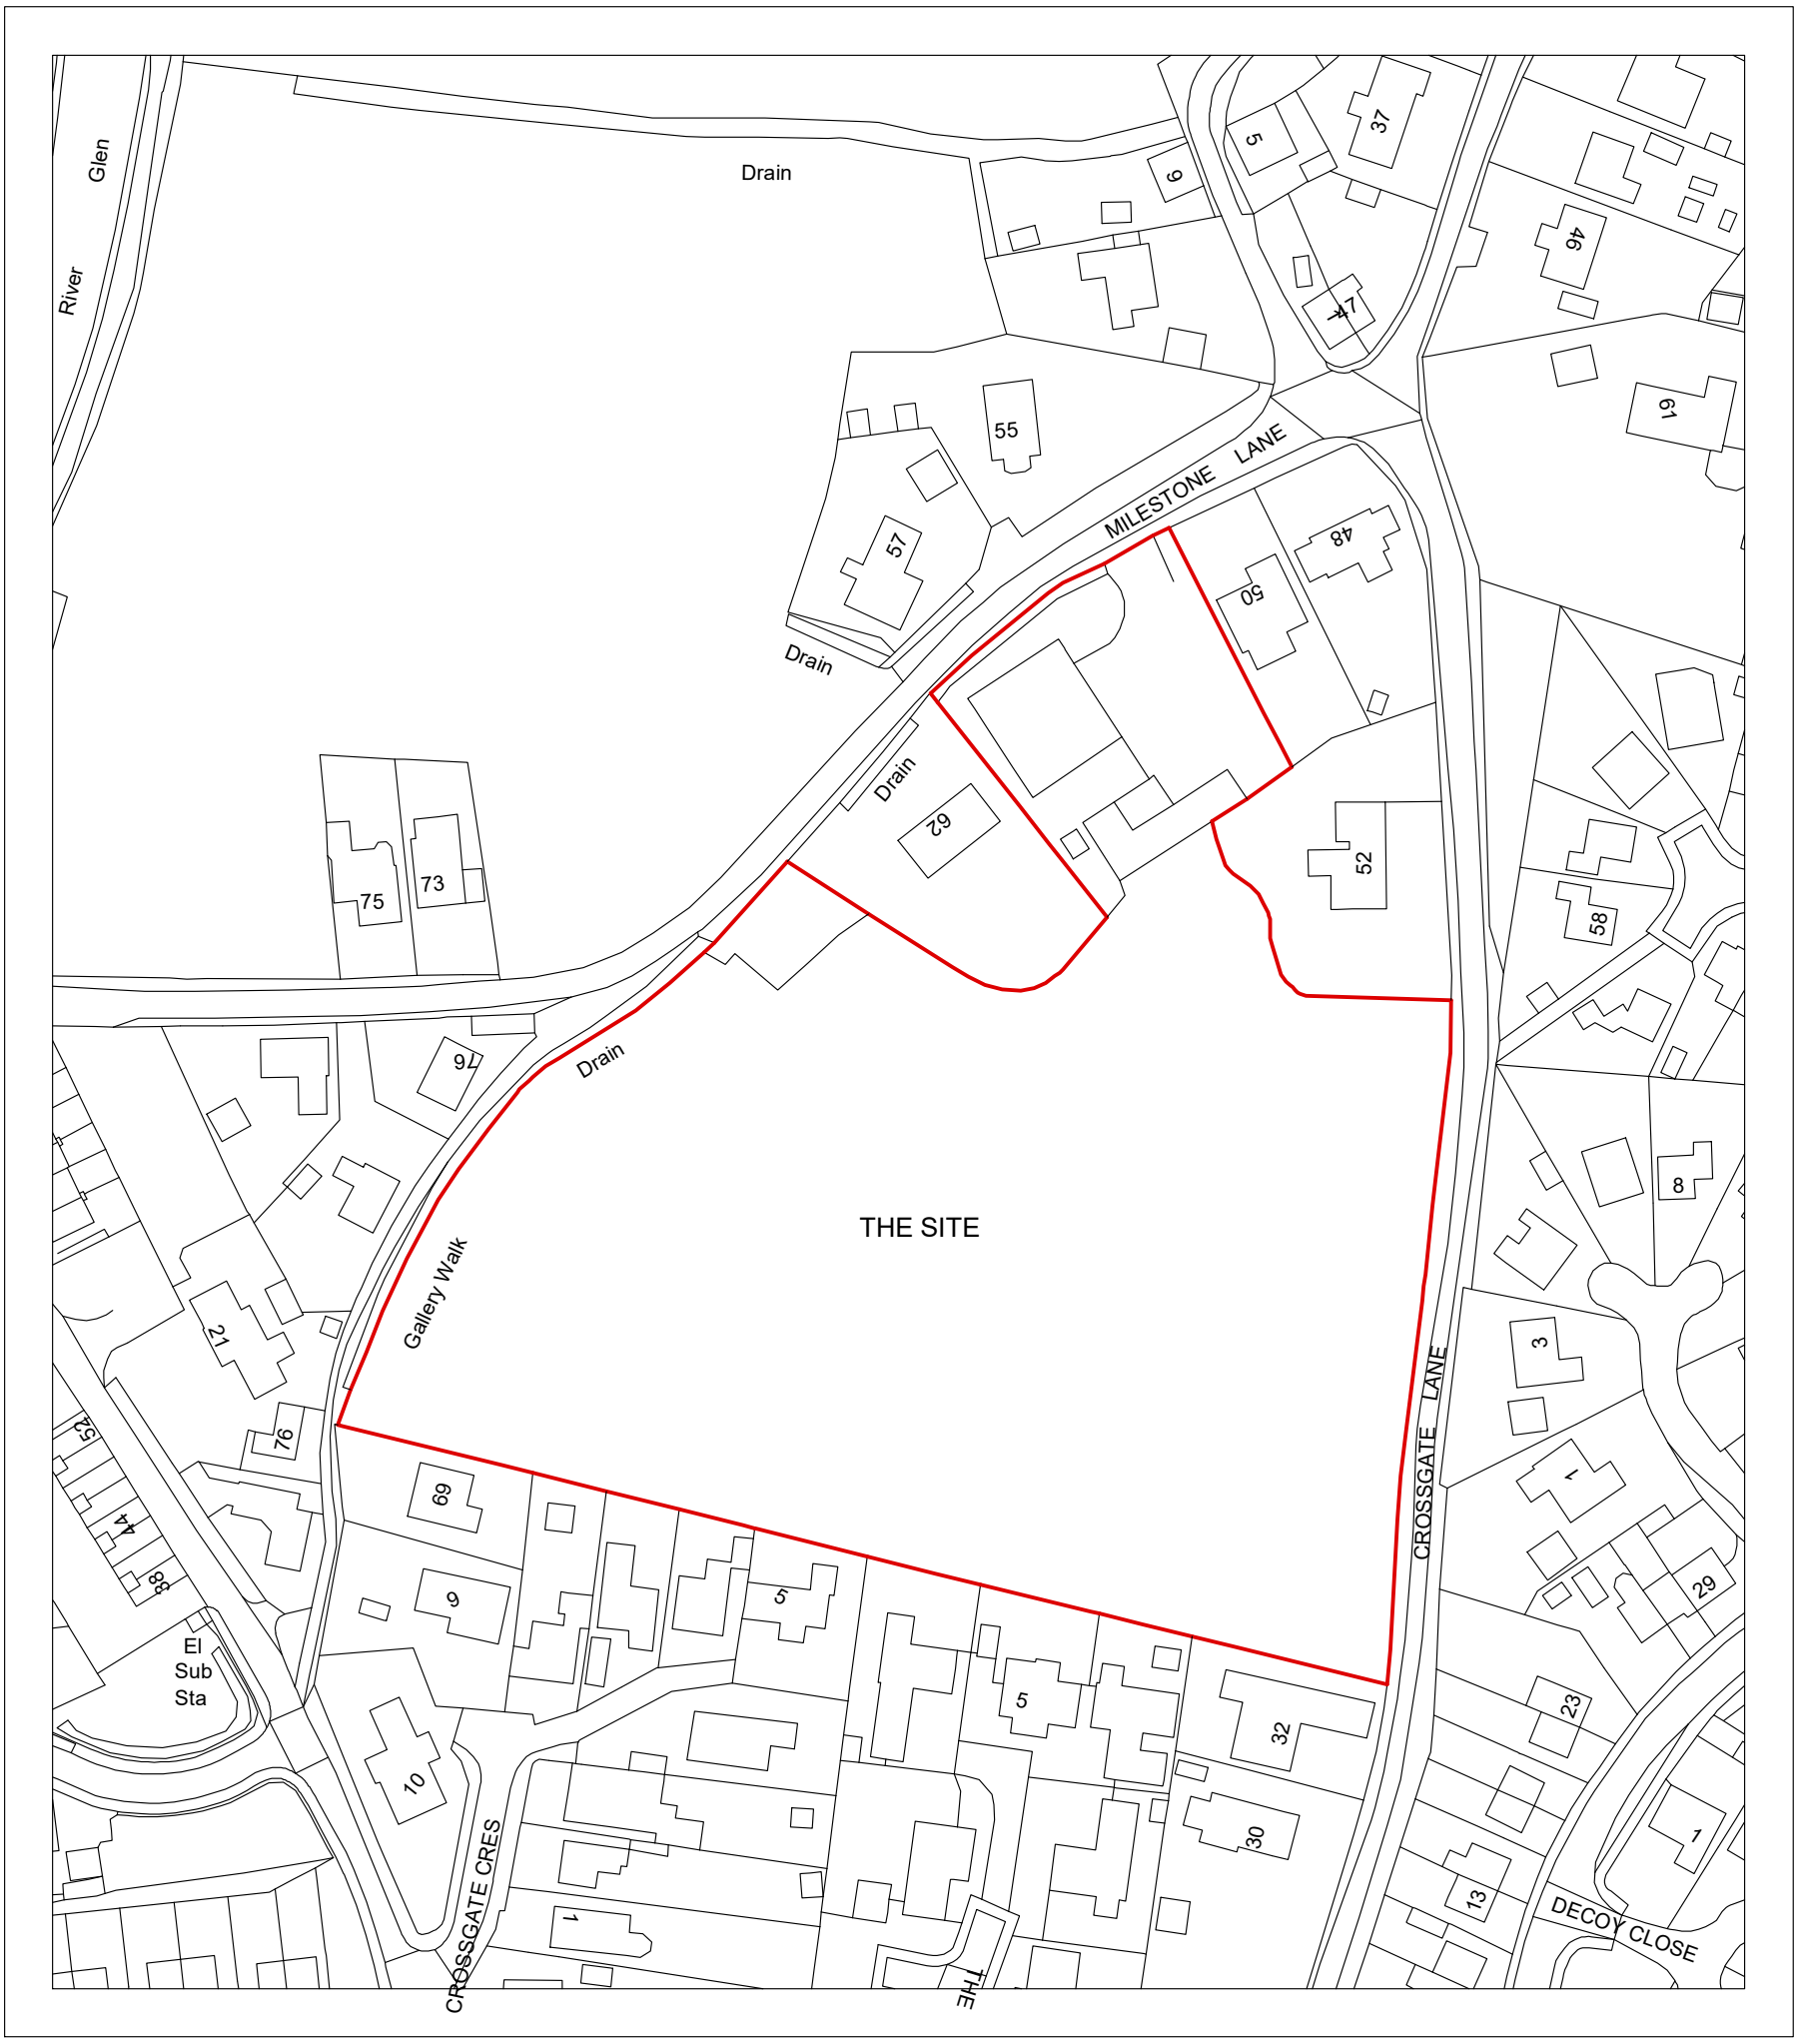

Serial number: 182635
Crown copyright and database right 2020
Ordnance Survey licence 100048957
Reproduction in whole or in part is prohibited
without the prior permission of Ordnance Survey

10 0 10 20 30 40 50
metres

N

Scale 1:1250 @ A3

LOCATION PLAN