

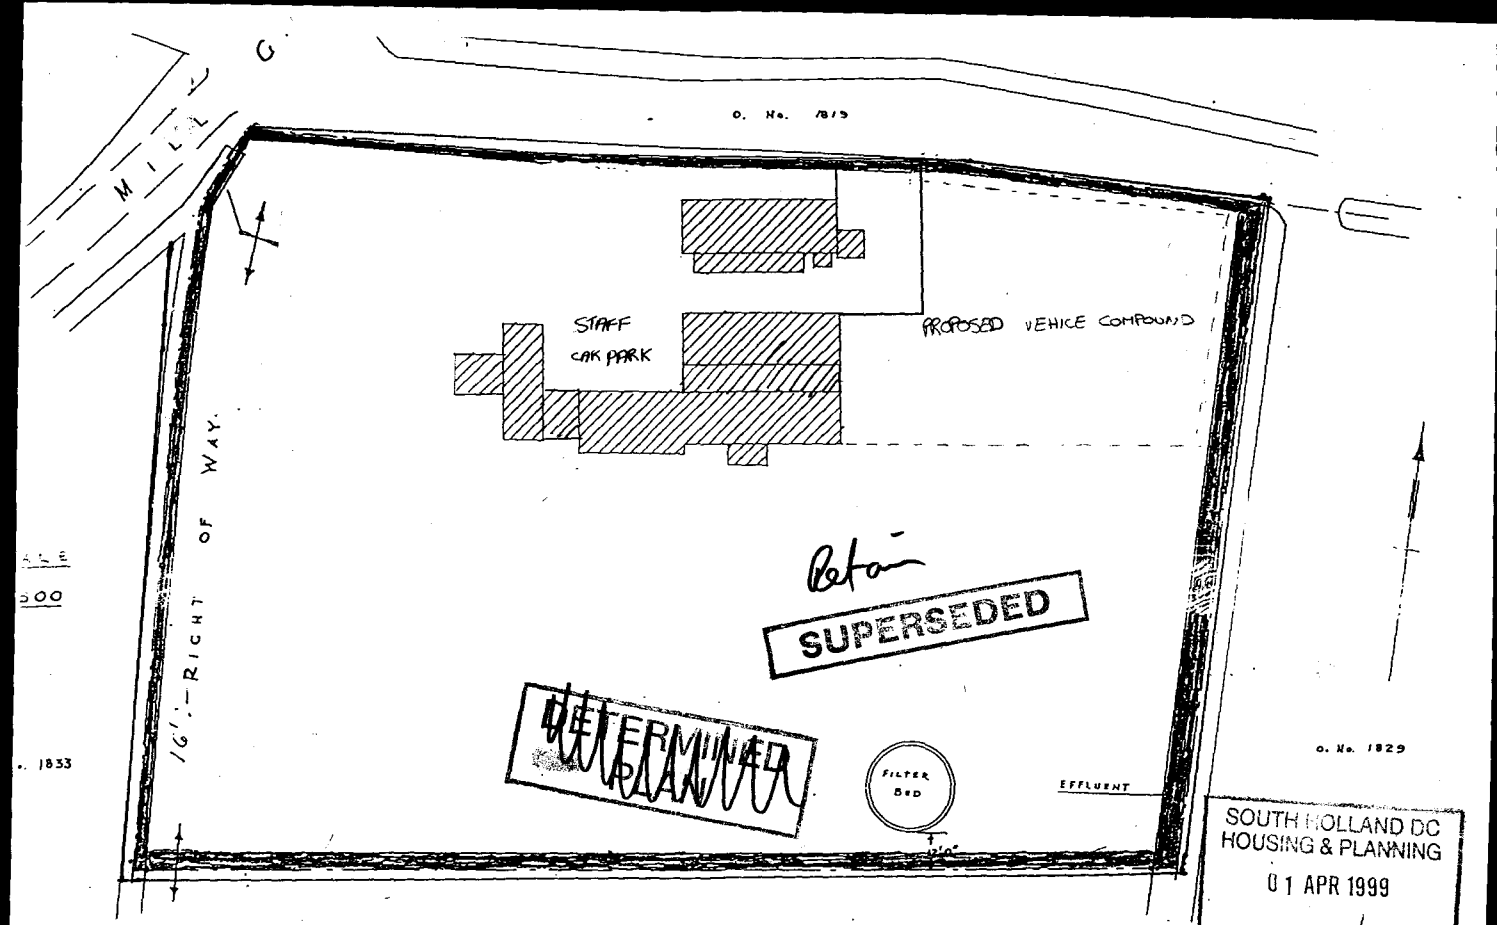


REF. 25" ORD. SURVEY SHEET LINCS. CXXXIV. 9. (1932 EDN)

PALMER & WHITTAKER, ARCHITECTS & SURVEYORS, SPALDING, FEBRUARY

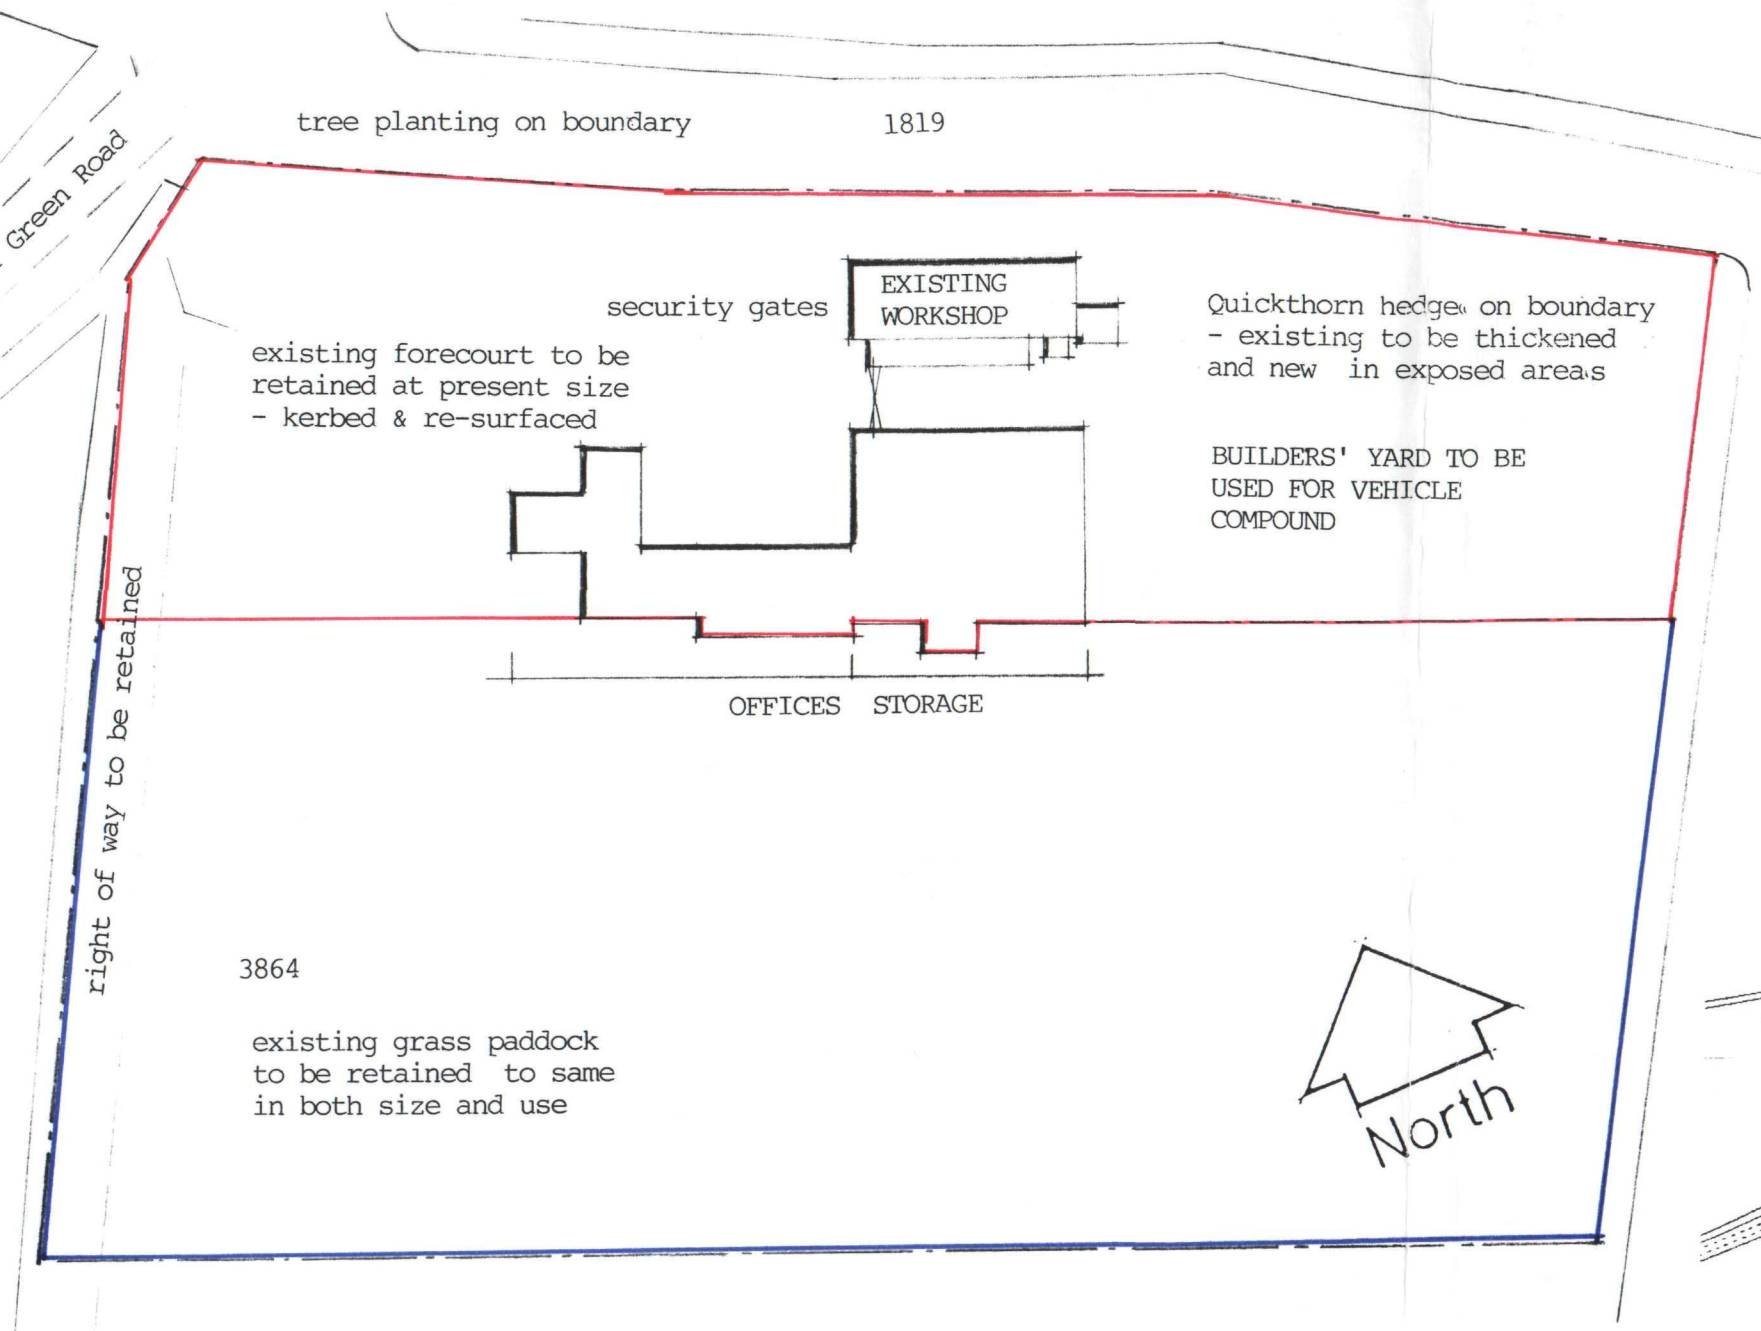

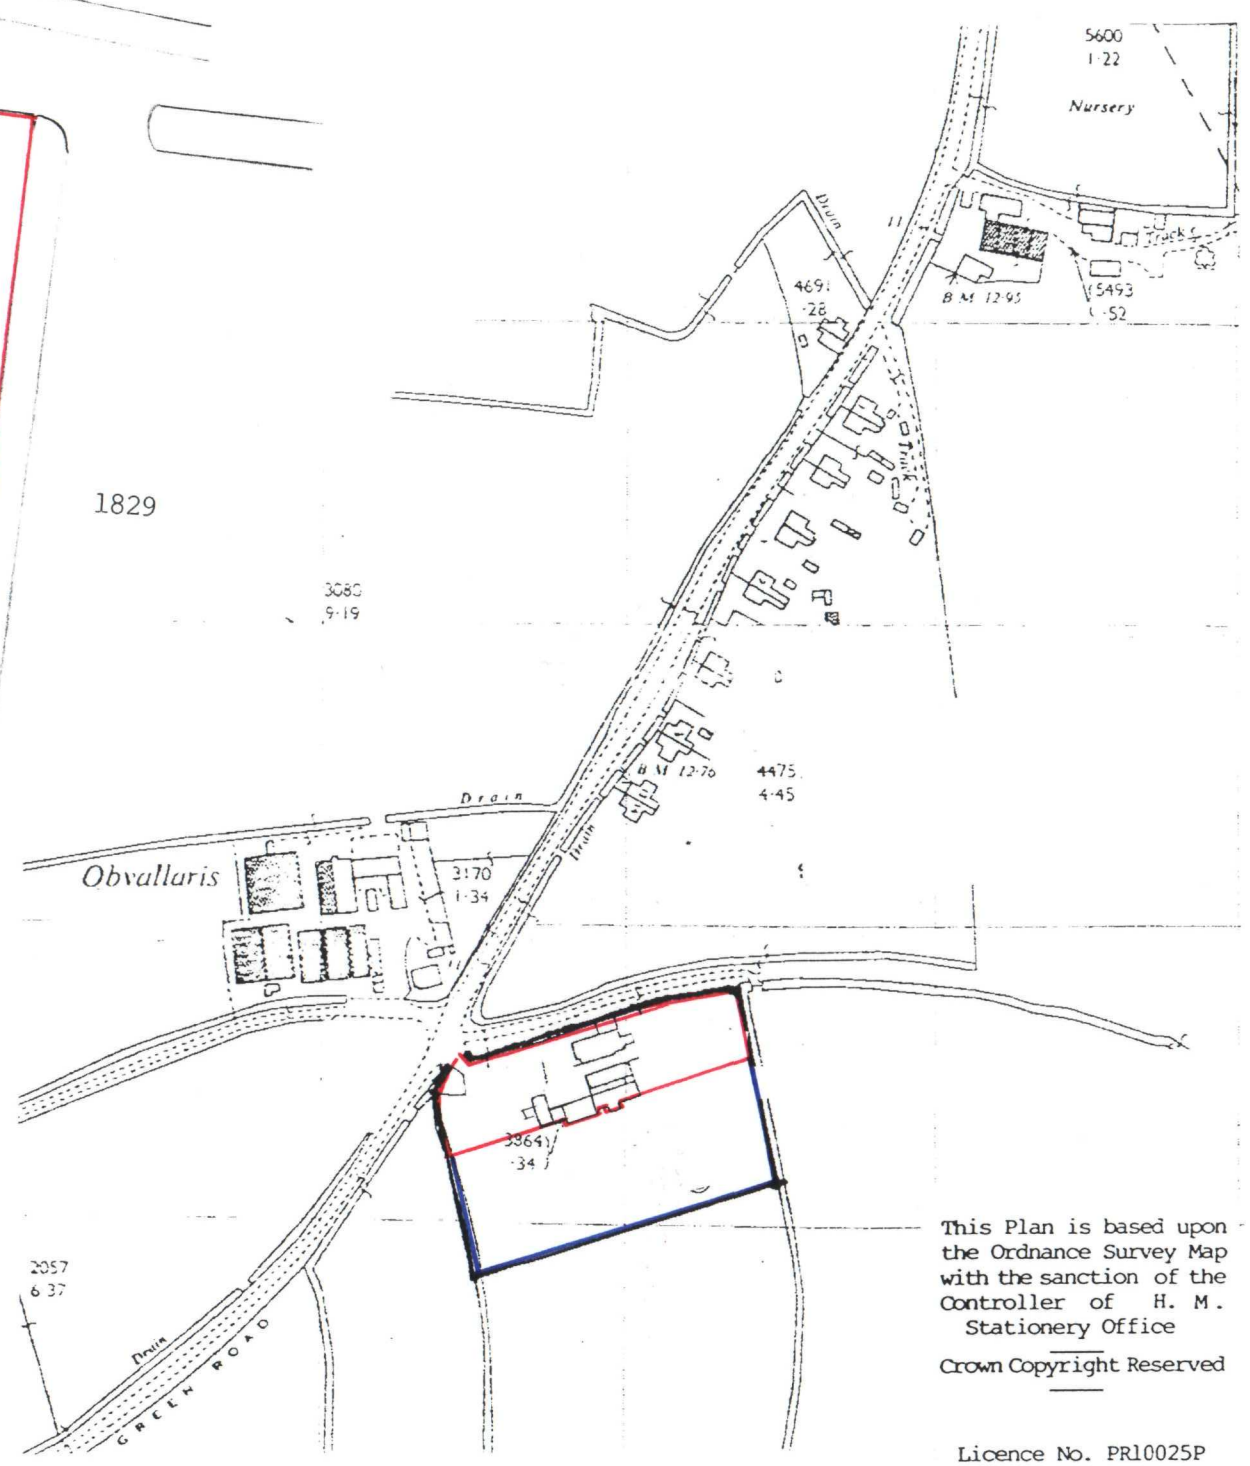

This Plan is based upon the Ordnance Survey Map with the sanction of the Controller of H. M. Stationery Office

Crown Copyright Reserved

Licence No. PR10025P

DETERMINED PLAN

CLIENT	ANGLIA [UK] LIMITED	REVISIONS	
LOCATION	MILL GREEN ROAD . PINCHBECK SPALDING . LINCOLNSHIRE		
PROPOSAL	USE OF BUILDERS' YARD/OFFICES FOR VEHICLE RE-POSSESSION AGENTS		
DRAWING	LOCATION AND LAYOUT PLANS	SCALE 1/2500 1/500	DATE JUNE 1999 · 776 · 99a

Arlington PLANNING PARTNERSHIP
PLANNING AND DESIGN CONSULTANTS
21 SOUTH ROAD · BOURNE · LINCOLNSHIRE · PE10 9JD
TELEPHONE & FAX: BOURNE 01778 422589