
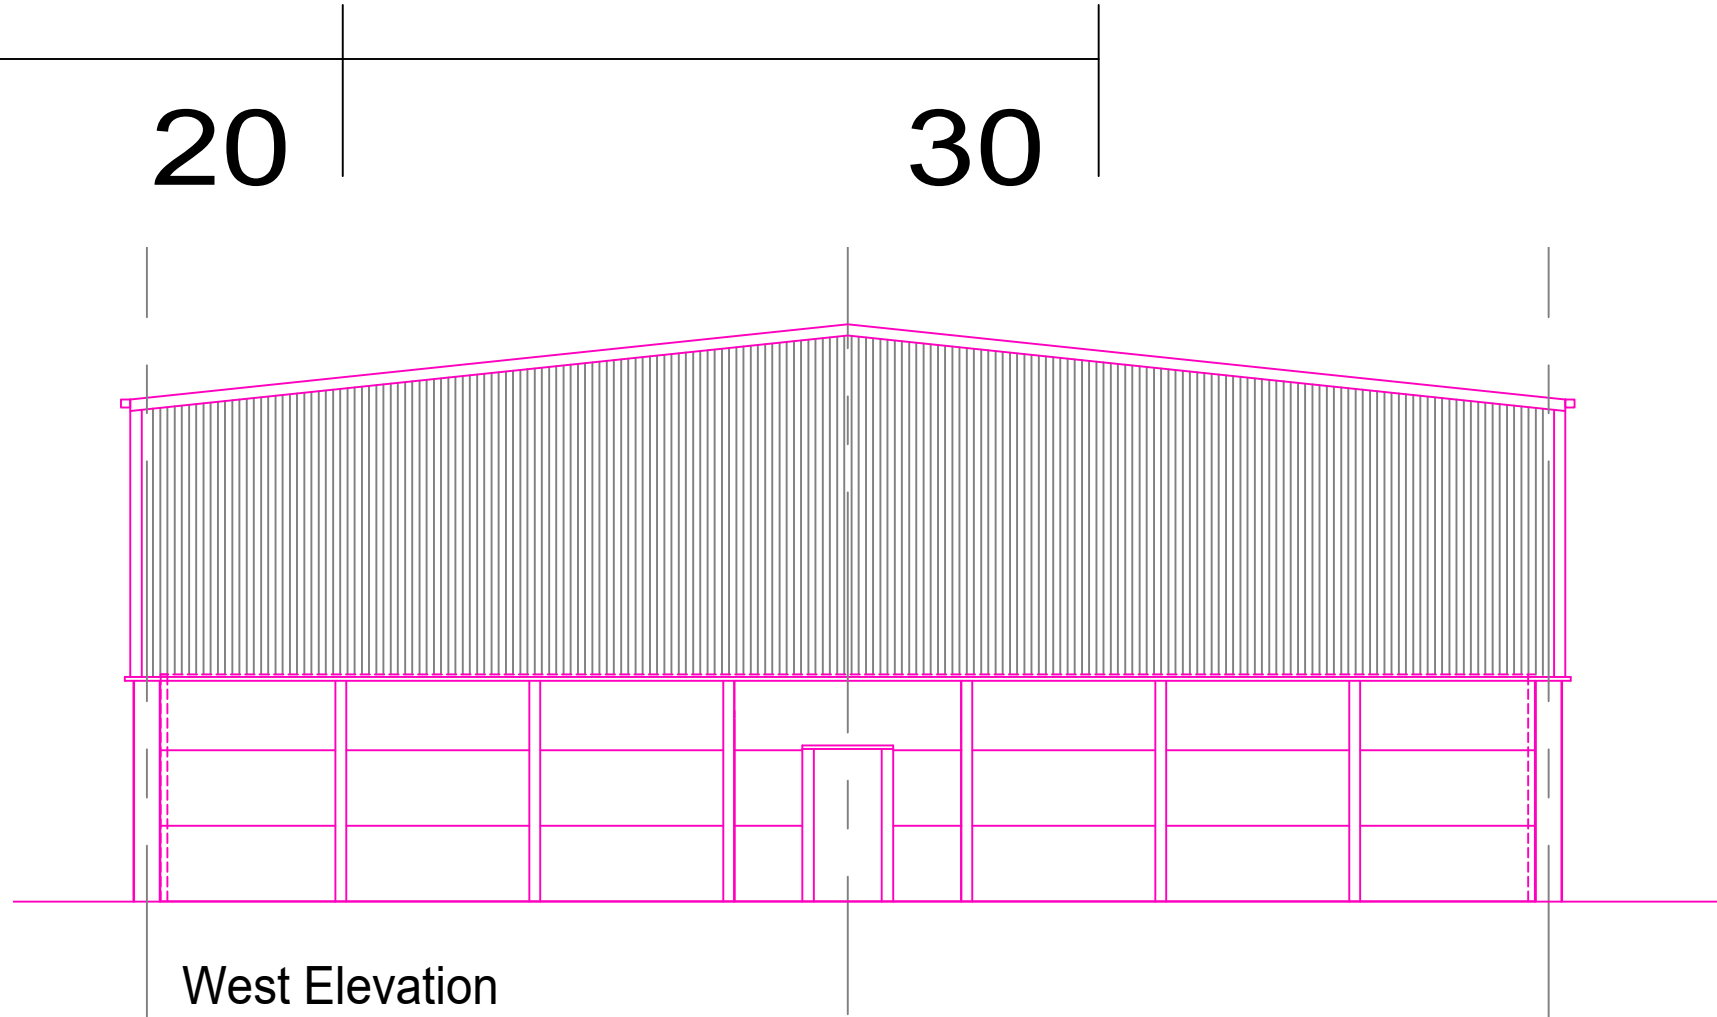
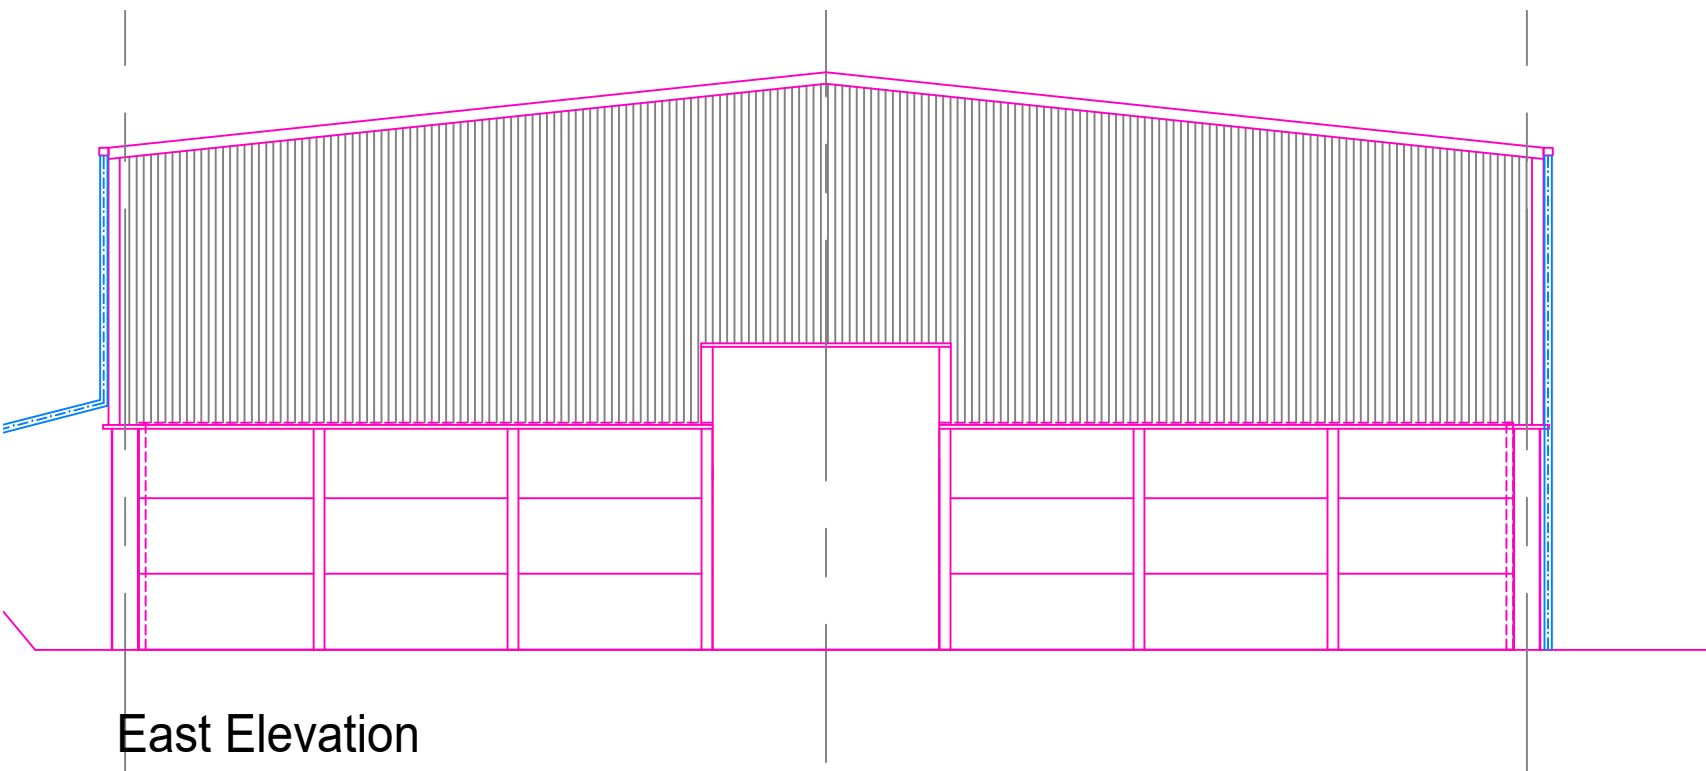
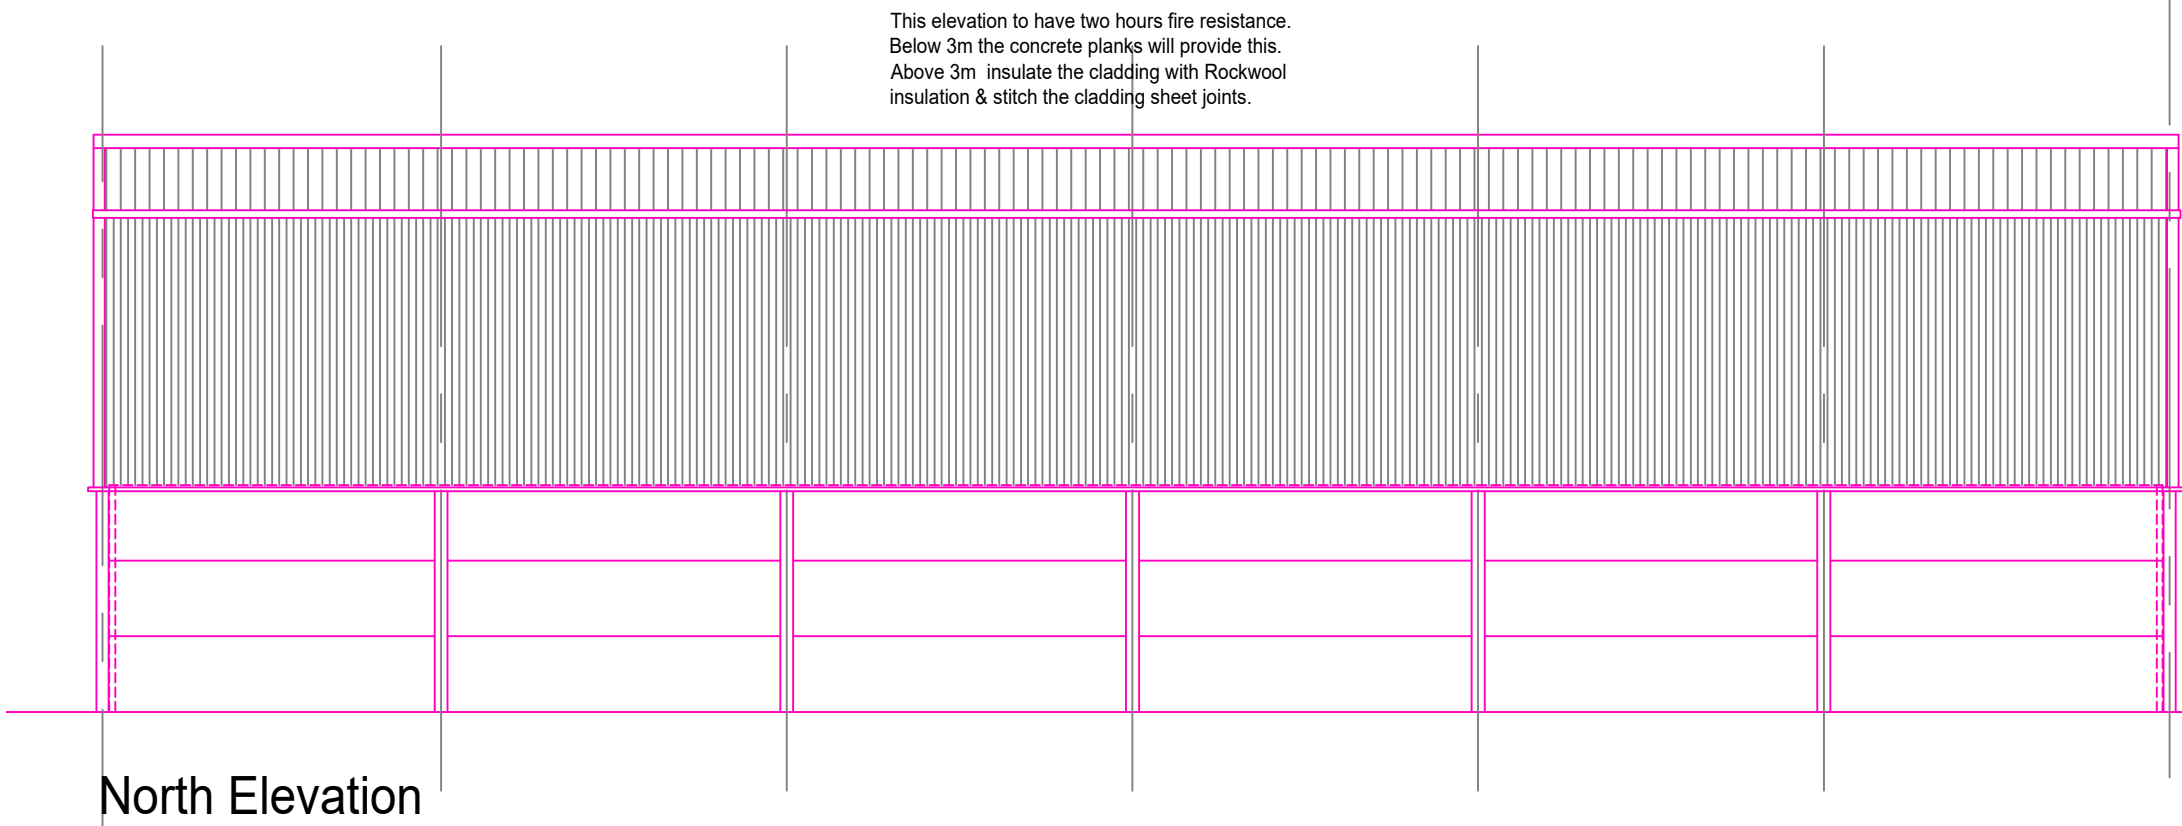
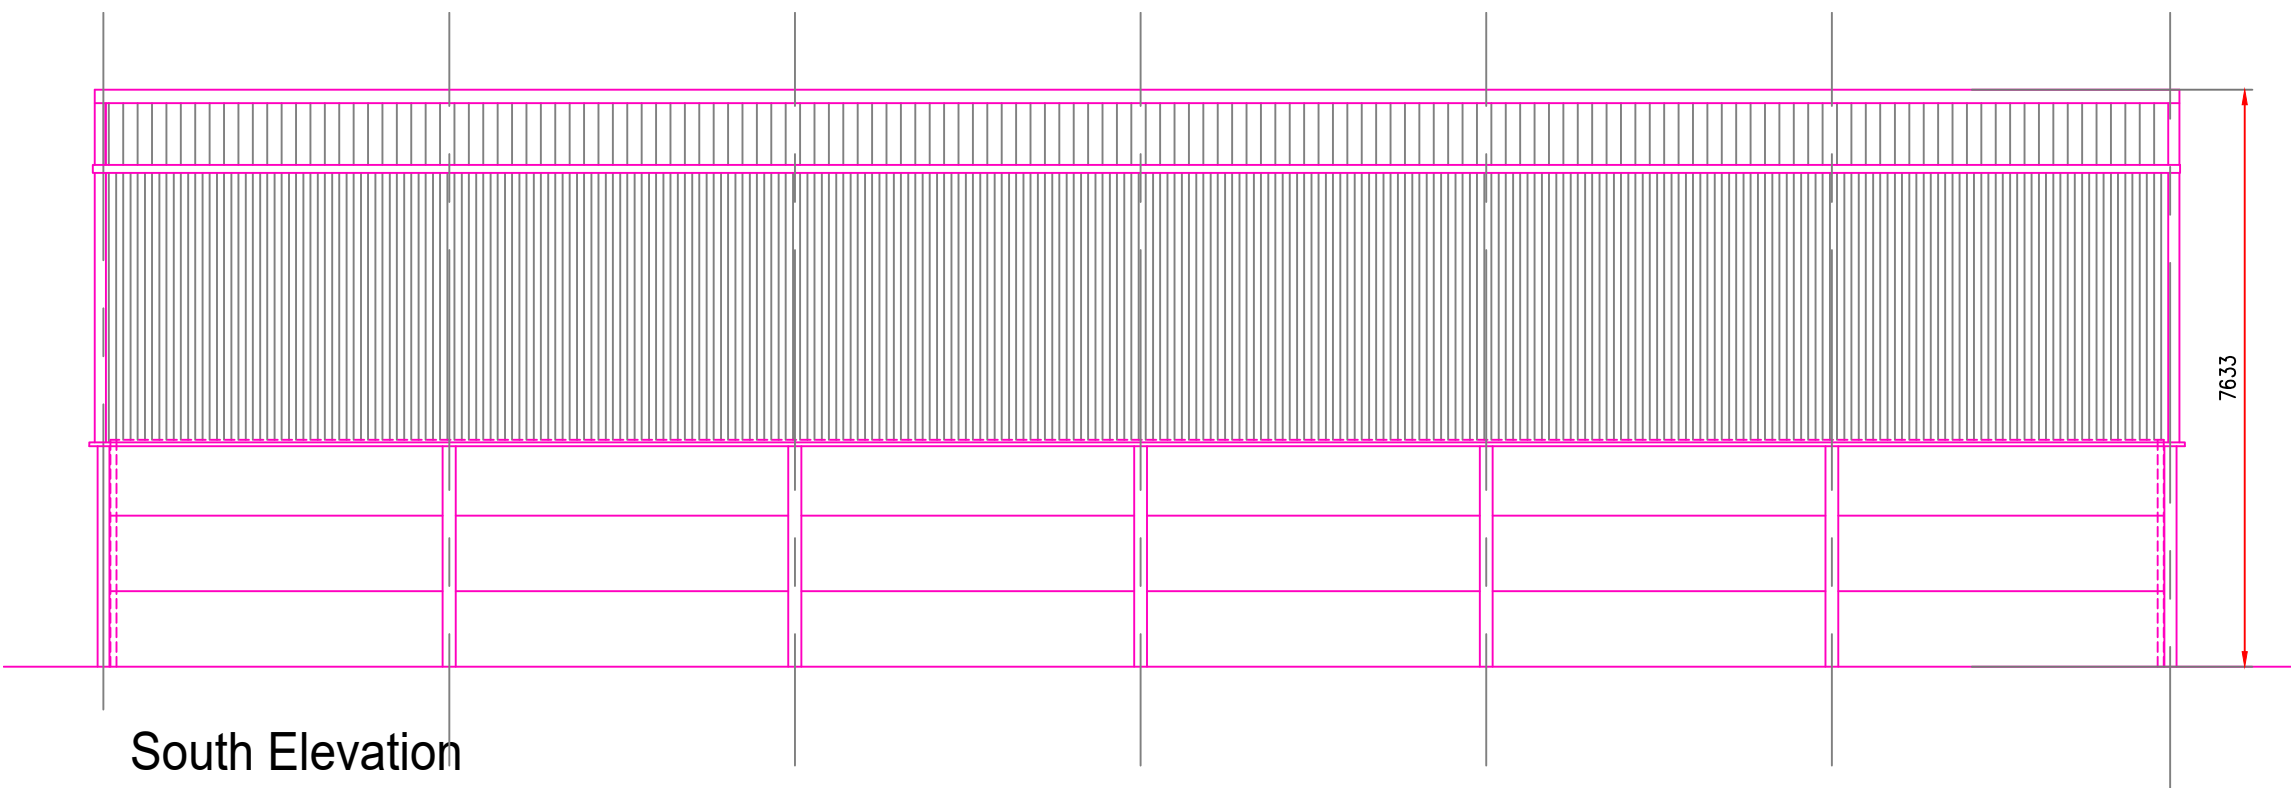
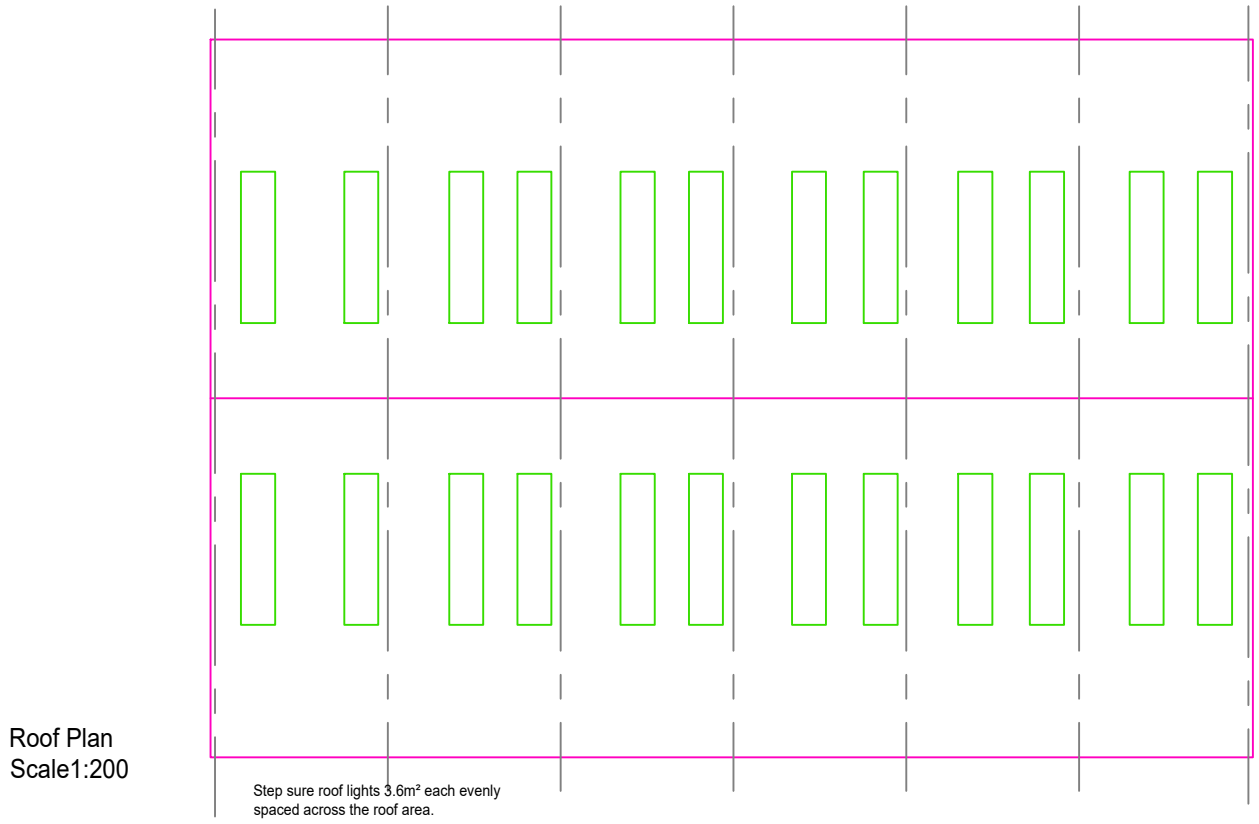
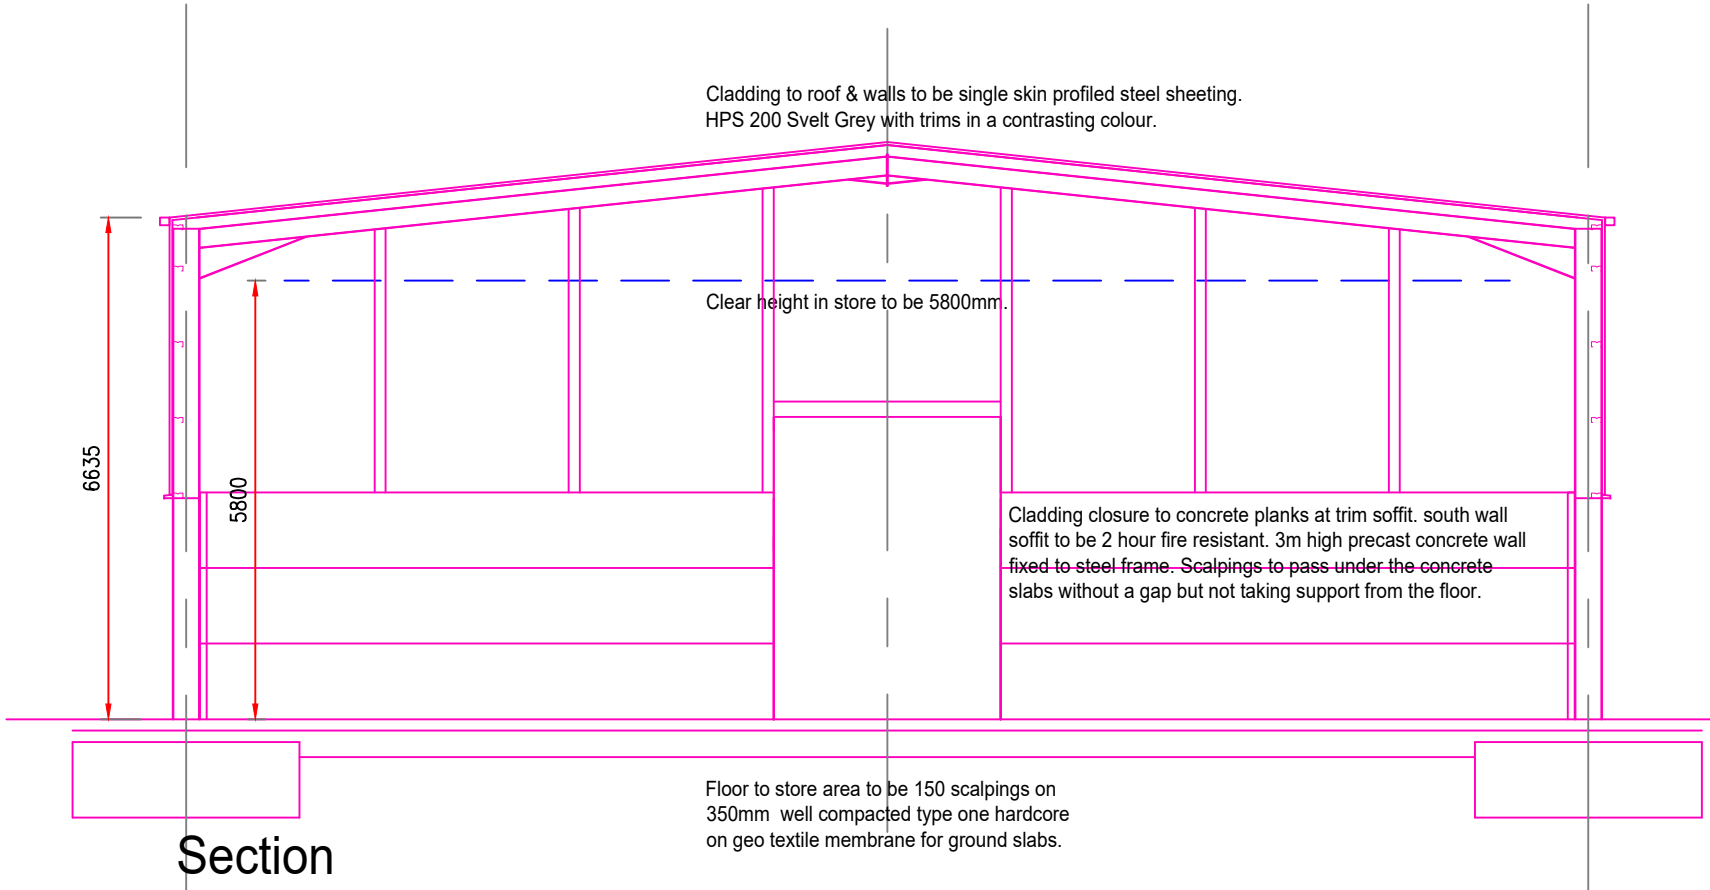
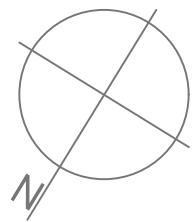


Worldwide Fruit, Apple Way, Spalding

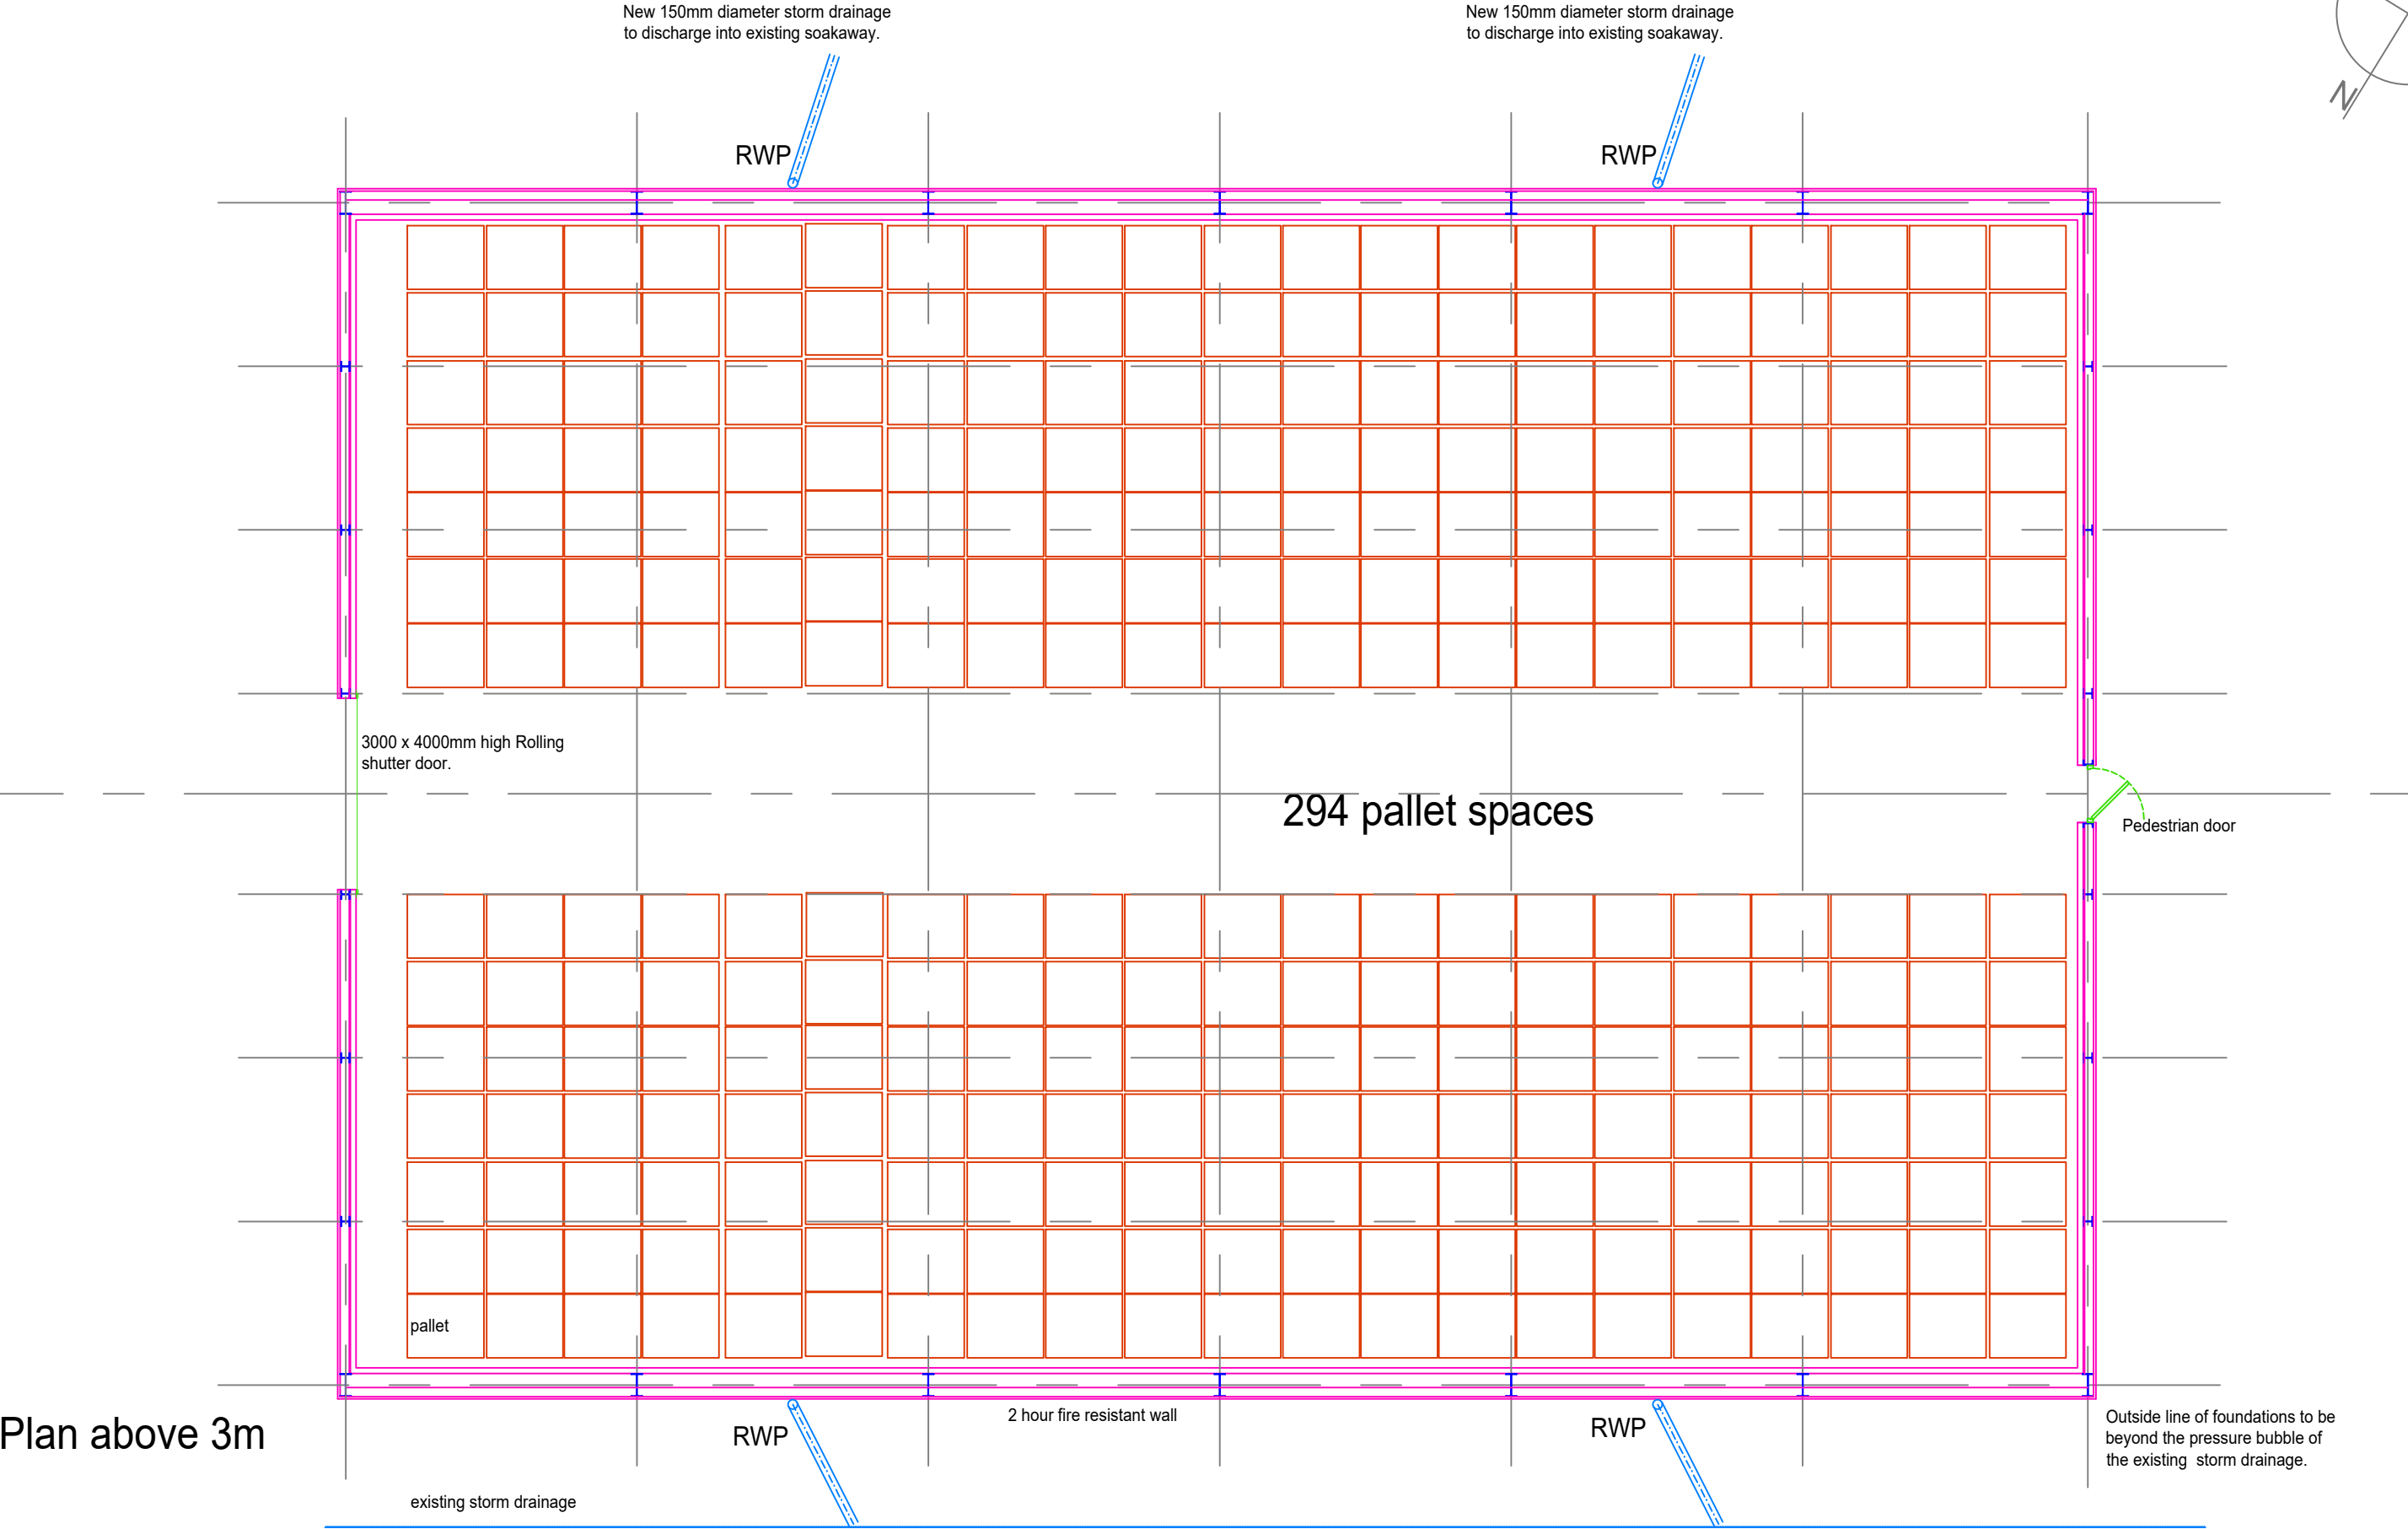

Plans and Elevations

| General Notes                                                                        |                |       |
|--------------------------------------------------------------------------------------|----------------|-------|
|                                                                                      |                |       |
| No.                                                                                  | Revision/Issue | Date  |
|                                                                                      |                |       |
| Firm Name and Address                                                                |                |       |
| 4M Architecture Ltd.<br>28 Blackthorn Road<br>Glenfield<br>Leicestershire<br>LE3 8QP |                |       |
| Project Name and Address                                                             |                |       |
| Worldwide Fruit Ltd<br>Apple Way<br>Spalding<br>PE11 3BB                             |                |       |
| Project<br>Little Titan                                                              |                | Sheet |
| Date<br>22.01.2016                                                                   |                | 002   |
| Scale<br>1:100                                                                       |                |       |