




Worldwide Fruit, Apple Way, Spalding

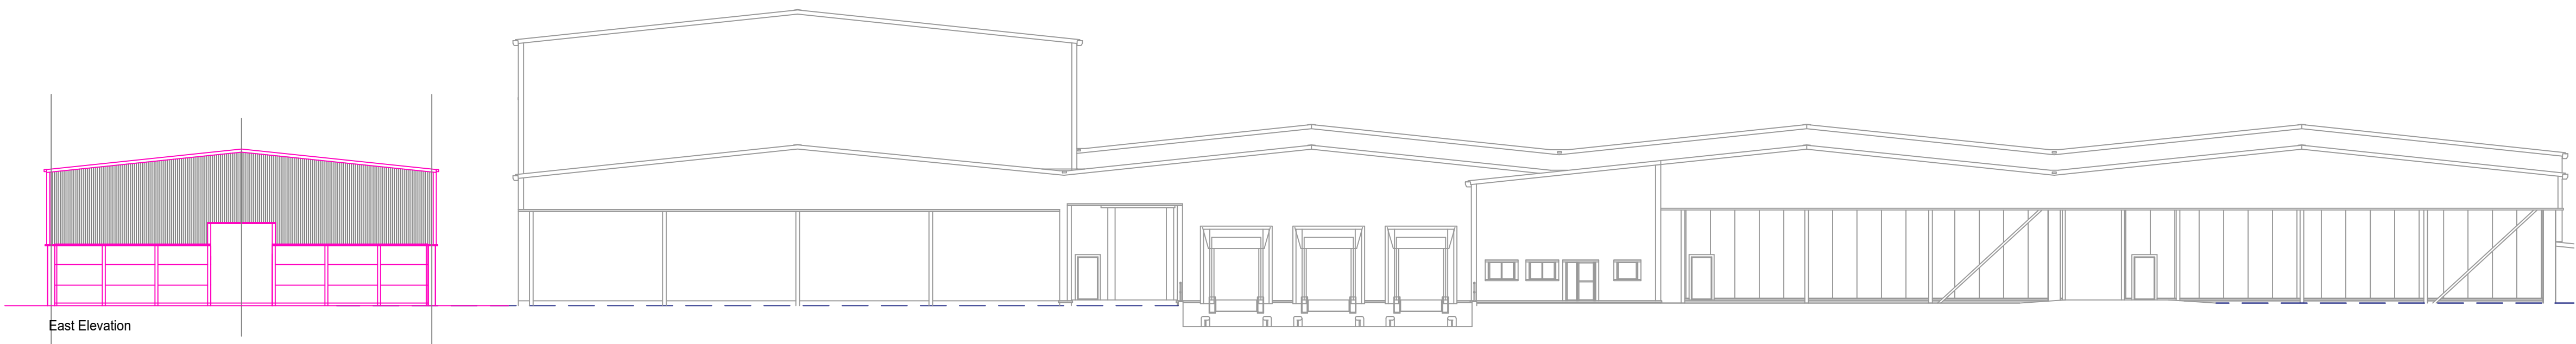

East Elevation

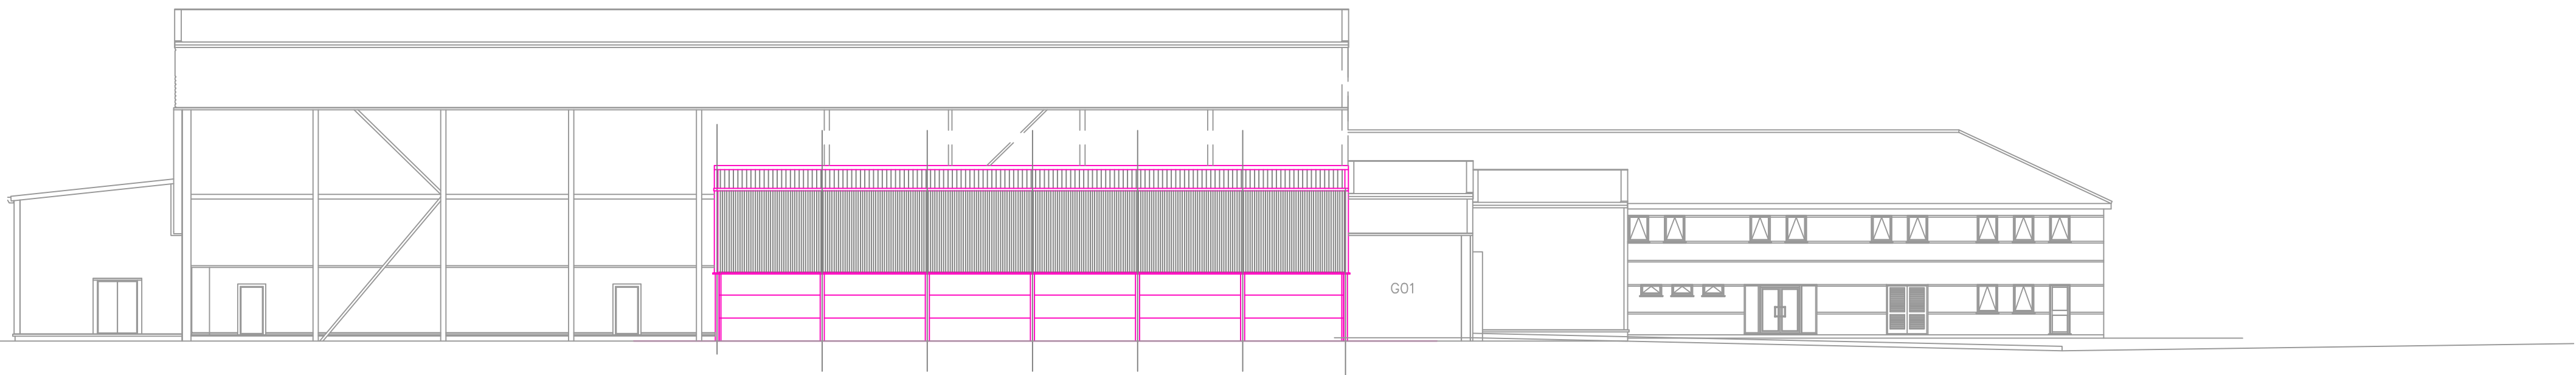

South Elevation

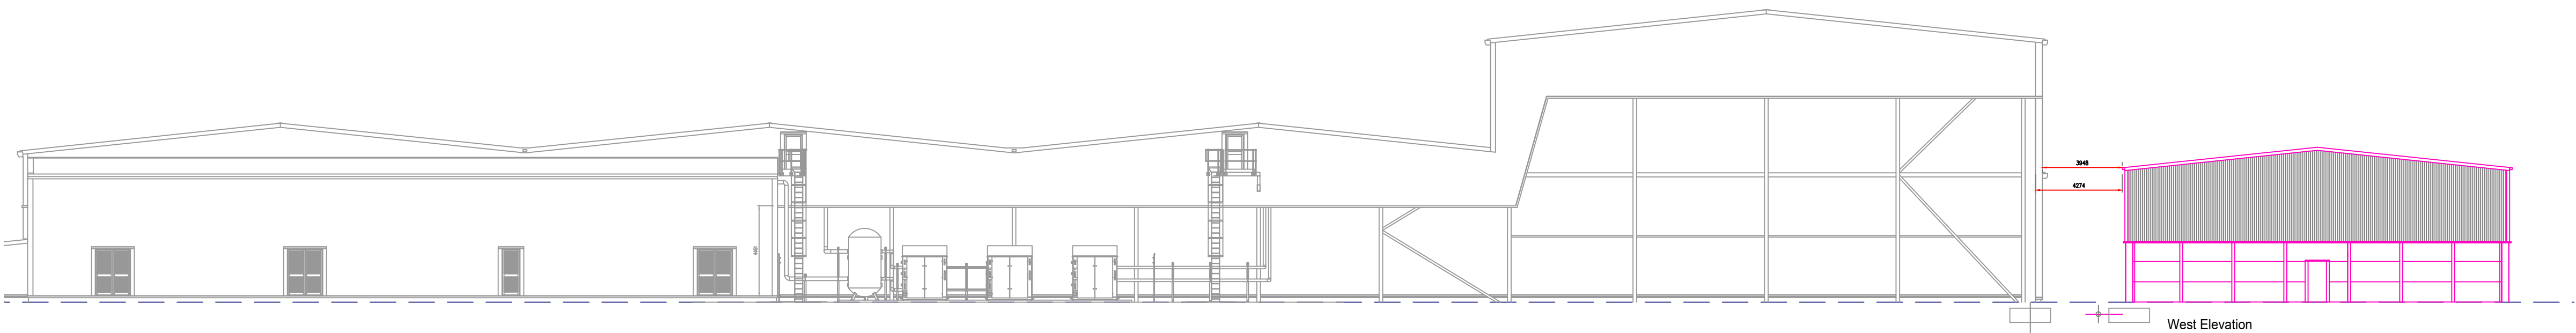

West Elevation

Contextural Elevations

General Notes

No.	Revision/Issue	Date

Firm Name and Address
4M Architecture Ltd.
28 Blackthorn Road
Glenfield
Leicestershire
LE3 8QP

Project Name and Address
Worldwide Fruit Ltd
Apple Way
Spalding
PE11 3BB

Project	Sheet
Little Titan	003
Date 10.03.2016	
Scale 1/200	