
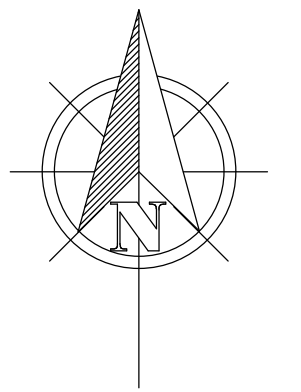


VISUAL SCALE 1:50 @ A1

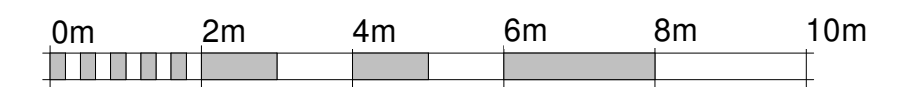

VISUAL SCALE 1:100 @ A1

[illegible]

AUSTIN JOHN
ARCHITECTURAL

RUALEN, MILL GREEN ROAD,
PINCHBECK, SPALDING PE11 3PU
07939000388

PROJECT

Proposed Replacement Windows and Internal Alterations

CLIENT

Mr and Mrs Young
West End Lodge
88 Knight Street
Pinchbeck
PE11 3RB

DRAWING

Existing Elevations
3D Views

DRAWING NUMBER:

AJA/1265/23/01a

DATE:

02/03/23

DRAWN BY:

SCALE (@ A1):

HA

1 : 100

COPIES OF THESE DRAWINGS MUST NOT BE TRADED, TRANSFERED OR ALTERED FOR ANY PURPOSE OTHER THAN THAT FOR WHICH THEY ARE ISSUED WITHOUT WRITTEN PERMISSION OF JUSTIN AUSTIN. THESE DRAWINGS ARE ISSUED ONLY FOR THE PURPOSE OF OBTAINING CANCELLATION OF BUILDING REGULATIONS APPROVAL AND DO NOT CONSTITUTE A FULL SPECIFICATION FOR THE PROPOSED WORK. MEASUREMENTS OF THE EXISTING BUILDING SHALL BE THE RESPONSIBILITY OF THE CLIENT AND THE PROPOSED WORK MUST BE SUPERVISED/INSPECTED BY JUSTIN AUSTIN (links signed and dated below).

THE BUILDERS/CRAFTSMEN ARE RESPONSIBLE TO CONTROL WORKMANSHIP/MATERIALS AND TO PROVIDE TO THE CLIENT A SCHEDULE OF WORK AND TO BE AVAILABLE TO THE CLIENT AT ALL REASONABLE TIMES TO SHOW ALL THE RELEVANT MATERIALS ON THE DRAWINGS. THE FACT THAT MATERIALS ARE NOT MENTIONED ON THE DRAWINGS DOES NOT IMPLY THAT THEY ARE NOT REQUIRED FOR COMPLIANCE IN CARRYING OUT THE WORK. ALL WORKS AND MATERIALS TO BE FITTED AND INSTALLED MUST BE APPROVED BY JUSTIN AUSTIN PRIOR TO COMMENCEMENT OF WORK AND APPROVED DETAILED OF THE BUILDING REGULATIONS AND CURRENT NRC/TECHNICAL SPECIFICATIONS.

MEASUREMENTS ON THIS DRAWING ARE NOT TO BE SCALED FOR CONSTRUCTION PURPOSES. THE CLIENT IS RESPONSIBLE FOR THE ACCURACY OF THE MEASUREMENTS AND TO BE CHECKED BY THE BUILDERS/CRAFTSMEN PRIOR TO THE COMMENCEMENT OF WORK AND ANY DISCREPANCIES MUST BE REPORTED TO JUSTIN AUSTIN PRIOR TO COMMENCEMENT OF WORK. THE OUTSIDE OF THE EXISTING WORK AND NOT FINISHED PLASTER IT IS RECOMMENDED THAT A SITE VISIT BE MADE TO THE BUILDING PRIOR TO COMMENCEMENT OF WORK. THE BUILDERS/CRAFTSMEN APPARATUS MUST BE ESTABLISHED BY THE BUILDERS/CRAFTSMEN PRIOR TO COMMENCEMENT OF WORK AND MUST BE APPROVED BY JUSTIN AUSTIN PRIOR TO COMMENCEMENT OF WORK.

THESE DRAWINGS DO NOT SHARE ANY CONFIDENTIAL INFORMATION WITH OTHER PARTIES WITHOUT YOUR CONSENT. FOR A COPY OF OUR PRIVACY POLICY PLEASE CONTACT: info@nrc.co.uk

HEALTH SAFETY

The client to ensure that the appointed contractor is familiar with and complies with Health & Safety for Building Site Work.