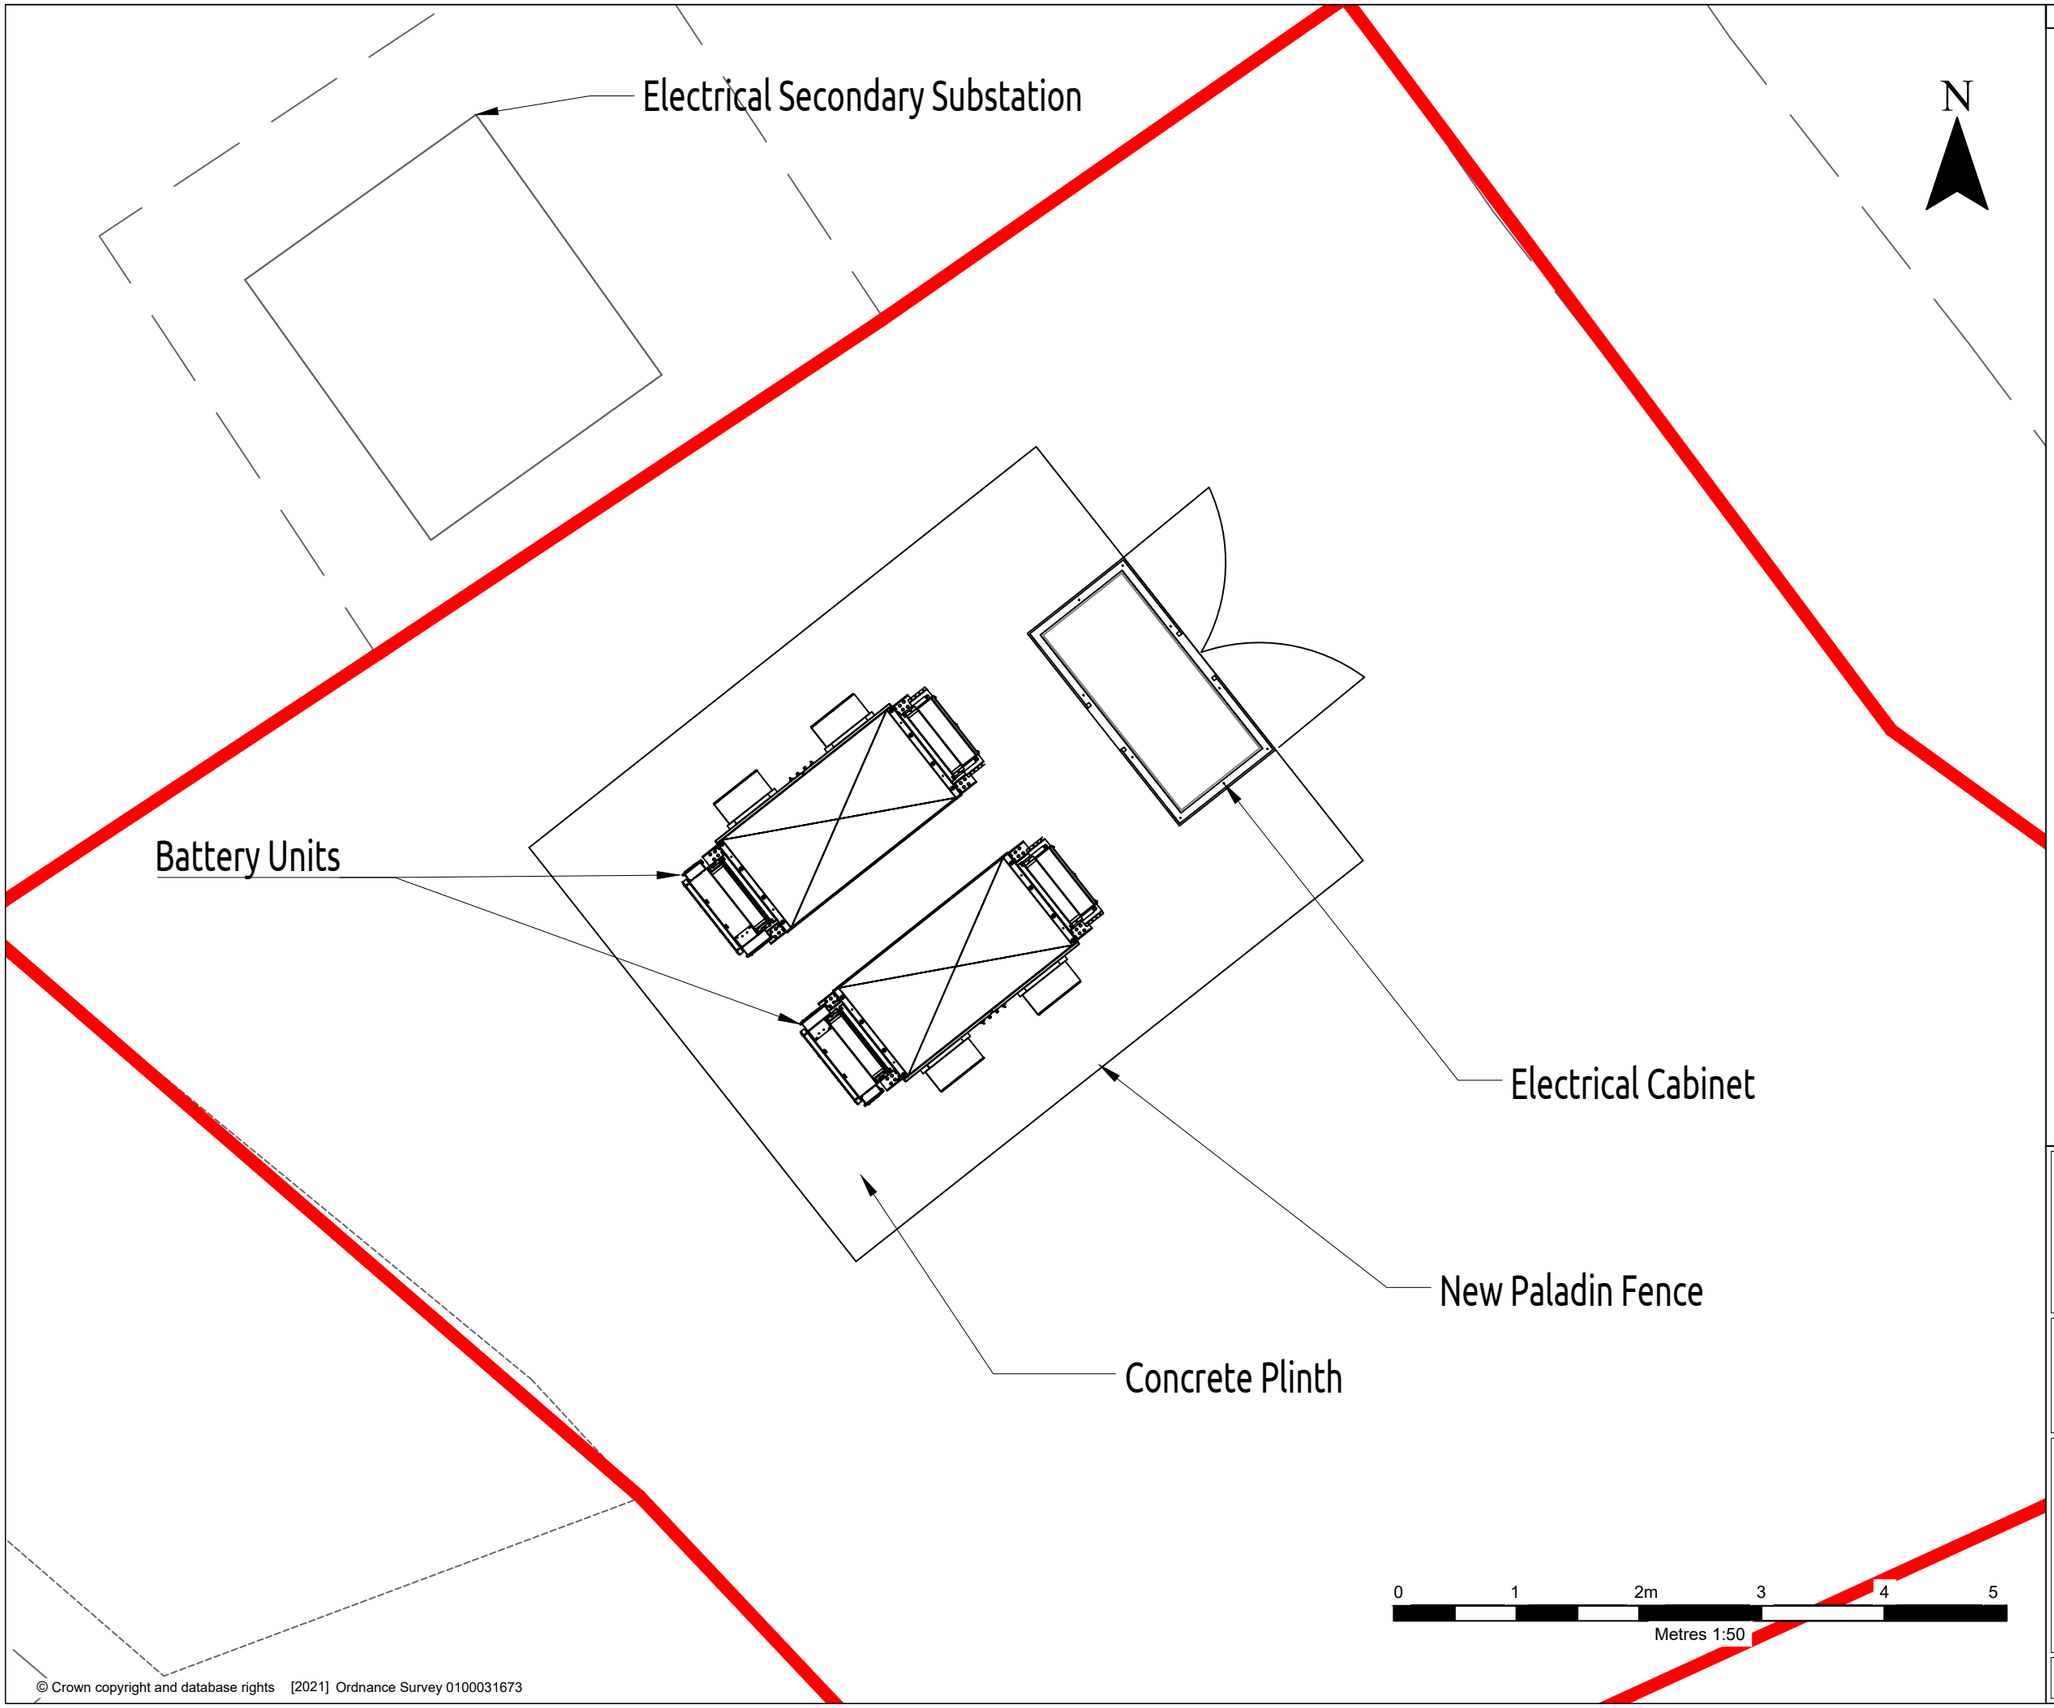


© Crown copyright and database rights [2021] Ordnance Survey 0100031673

LEGEND

SITE BOUNDARY

BATTERY BOX
LEADING THE CHARGE

AMP CLEAN ENERGY
1 DOVER STREET
LONDON
W1S 4LD

Land on the South Side of Wardentree Lane
Pinchbeck, Spalding, PE11 3DQ

GARN BOX
BATTERY BOX

LAYOUT PLAN

BB00385 - 02

Scale	Date
AS SHOWN	APRIL 2023