

LEGEND

1. DETAILS SHOWN HAVE BEEN BASED UPON MANUFACTURER SPECIFICATIONS AND DIMENSIONS.

2. ALL DIMENSIONS ARE IN MILLIMETERS.

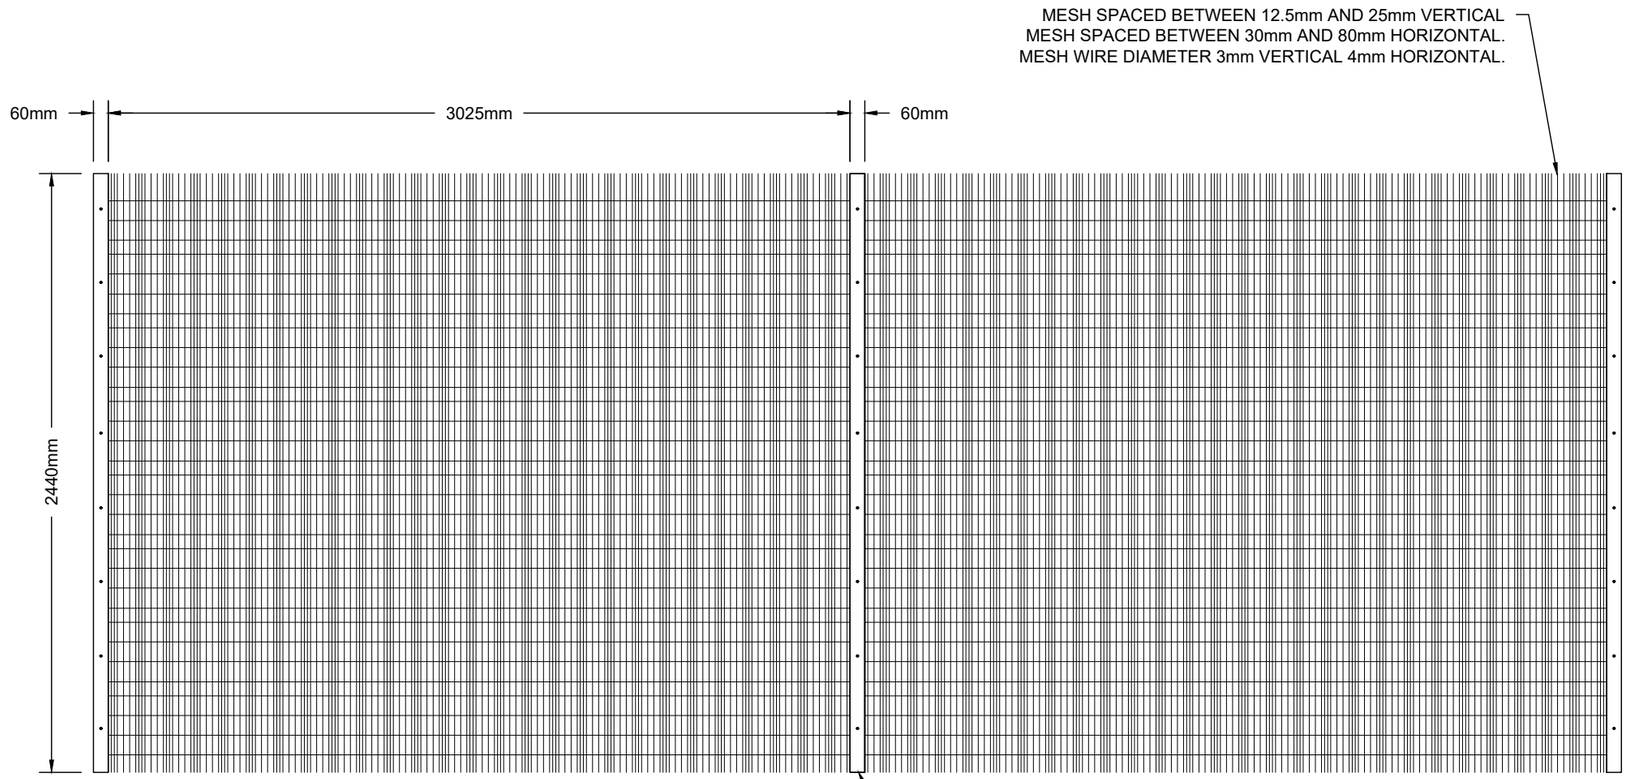

FRONT ELEVATION (2 NO. PANELS)

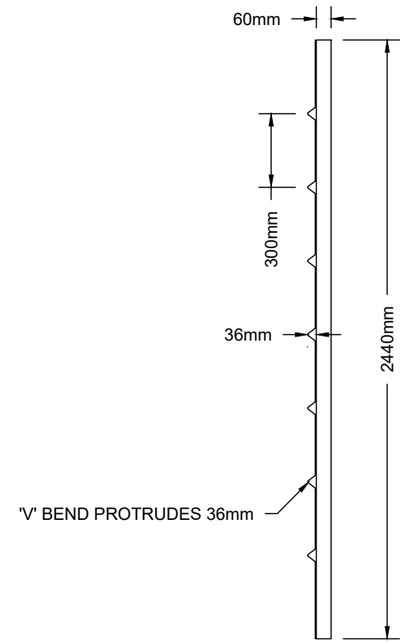

SIDE ELEVATION

0 1m 1.5 2

Metres 1:25

BATTERY BOX
LEADING THE CHARGE

AMP Clean Energy
1 Dover Street
London
W1S 4LD

Land on the South Side of Wardentree Lane
Pinchbeck, Spalding, PE11 3DQ

GARN BOX
BATTERY BOX

PALLADIN FENCE ELEVATIONS

BB00385-05

Scale	Date
AS SHOWN	APRIL 2023

Battery Box - Paladin Fence Elevations.dwg