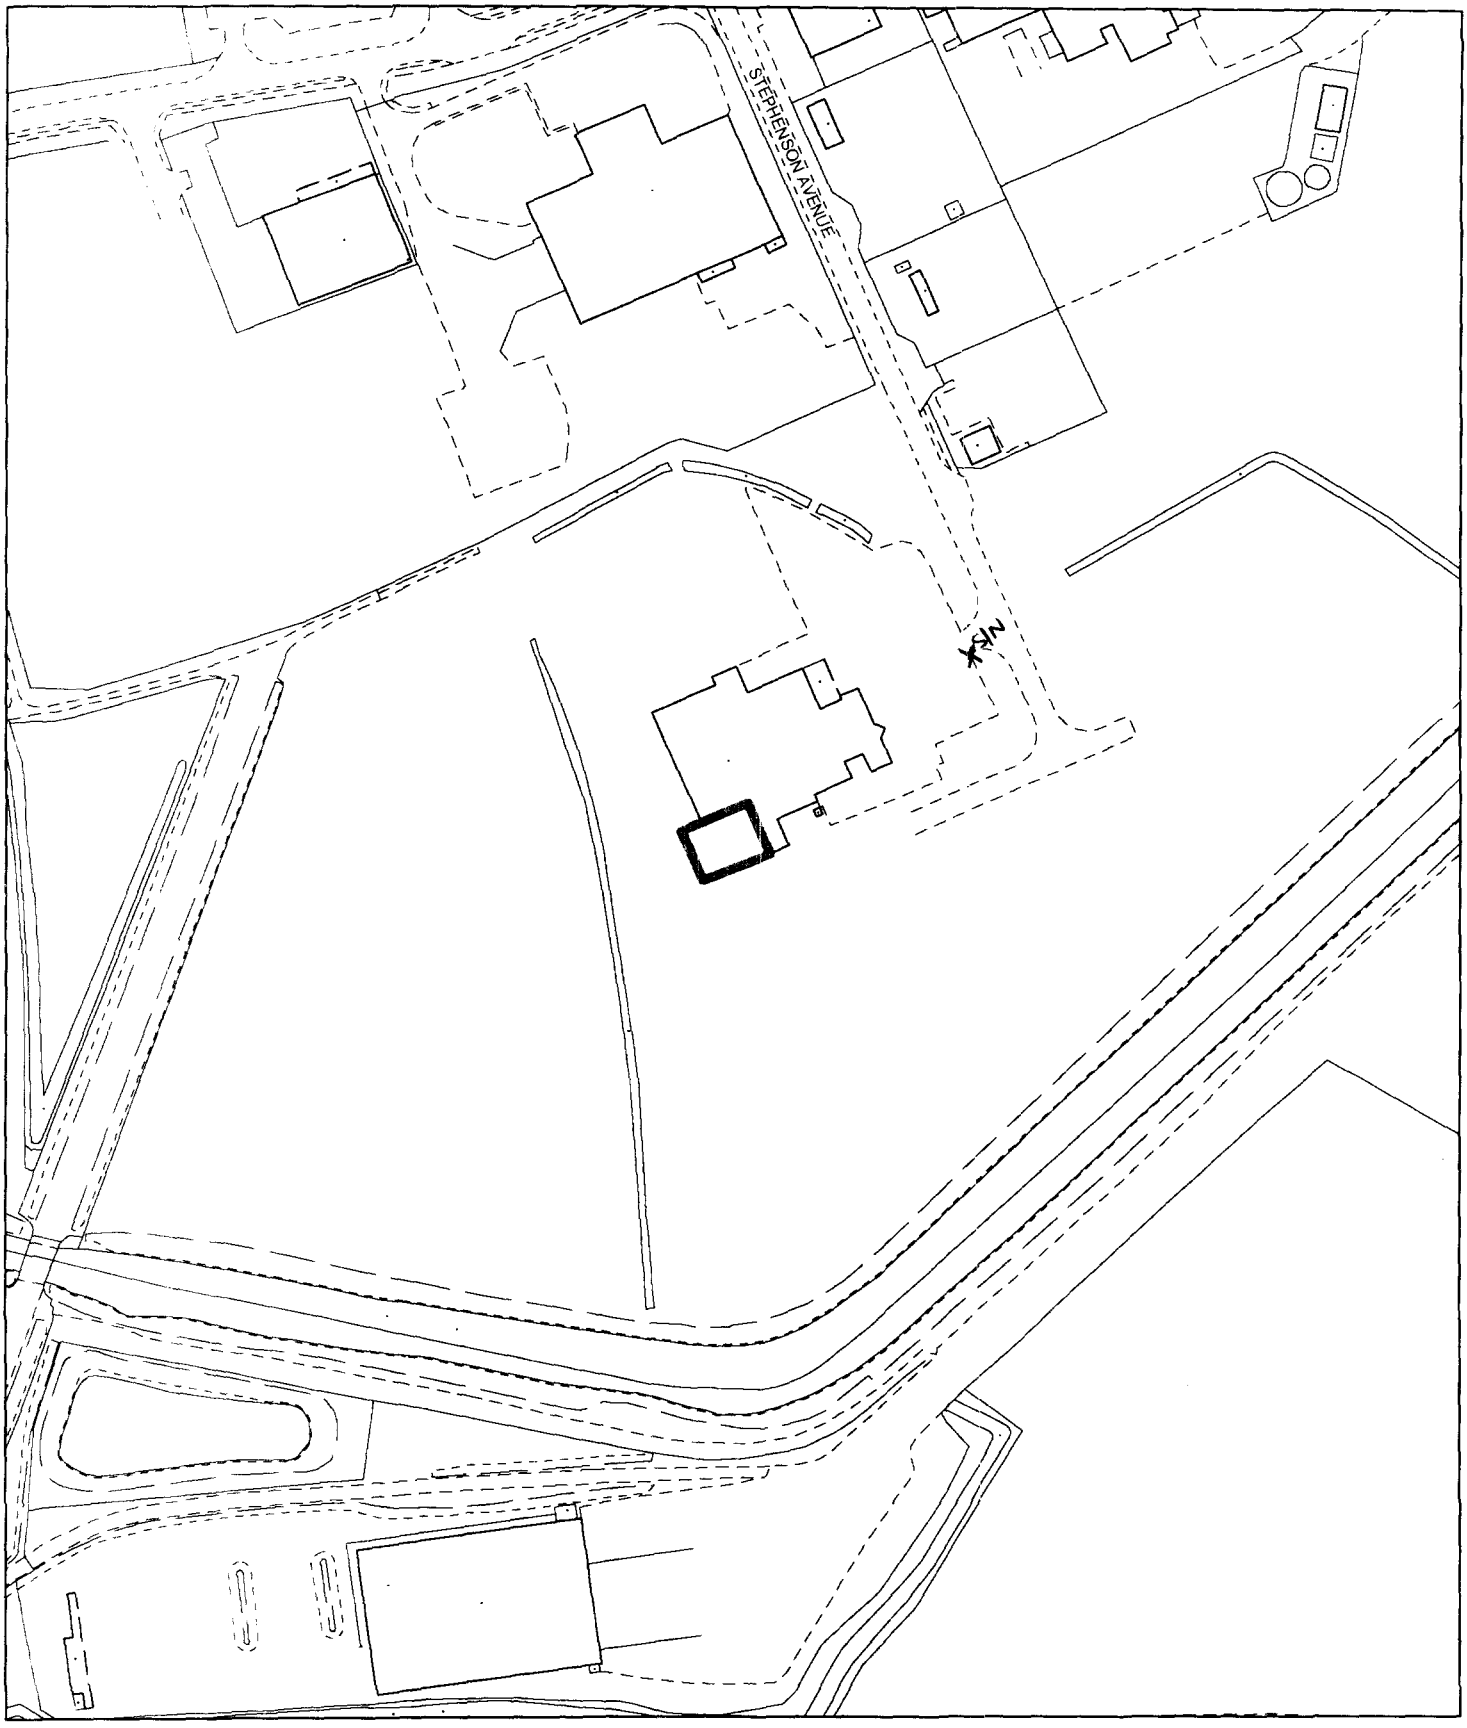


Planning Application Location Plan
Ward Member Notification

H14/0338/02


Scale: 1:2500

Planning and Development

Council Offices, Priory Road, Spalding, Lincolnshire
PE11 2XE

PLEASE DO NOT COPY THIS PLAN
This map is reproduced from Ordnance Survey material with permission of Ordnance Survey on behalf of Her Majesty's Stationery Office (c) Crown copyright. Unauthorised reproduction infringes Crown copyright and may lead to prosecution or civil proceedings. South Holland District Council LA079413 2002

N

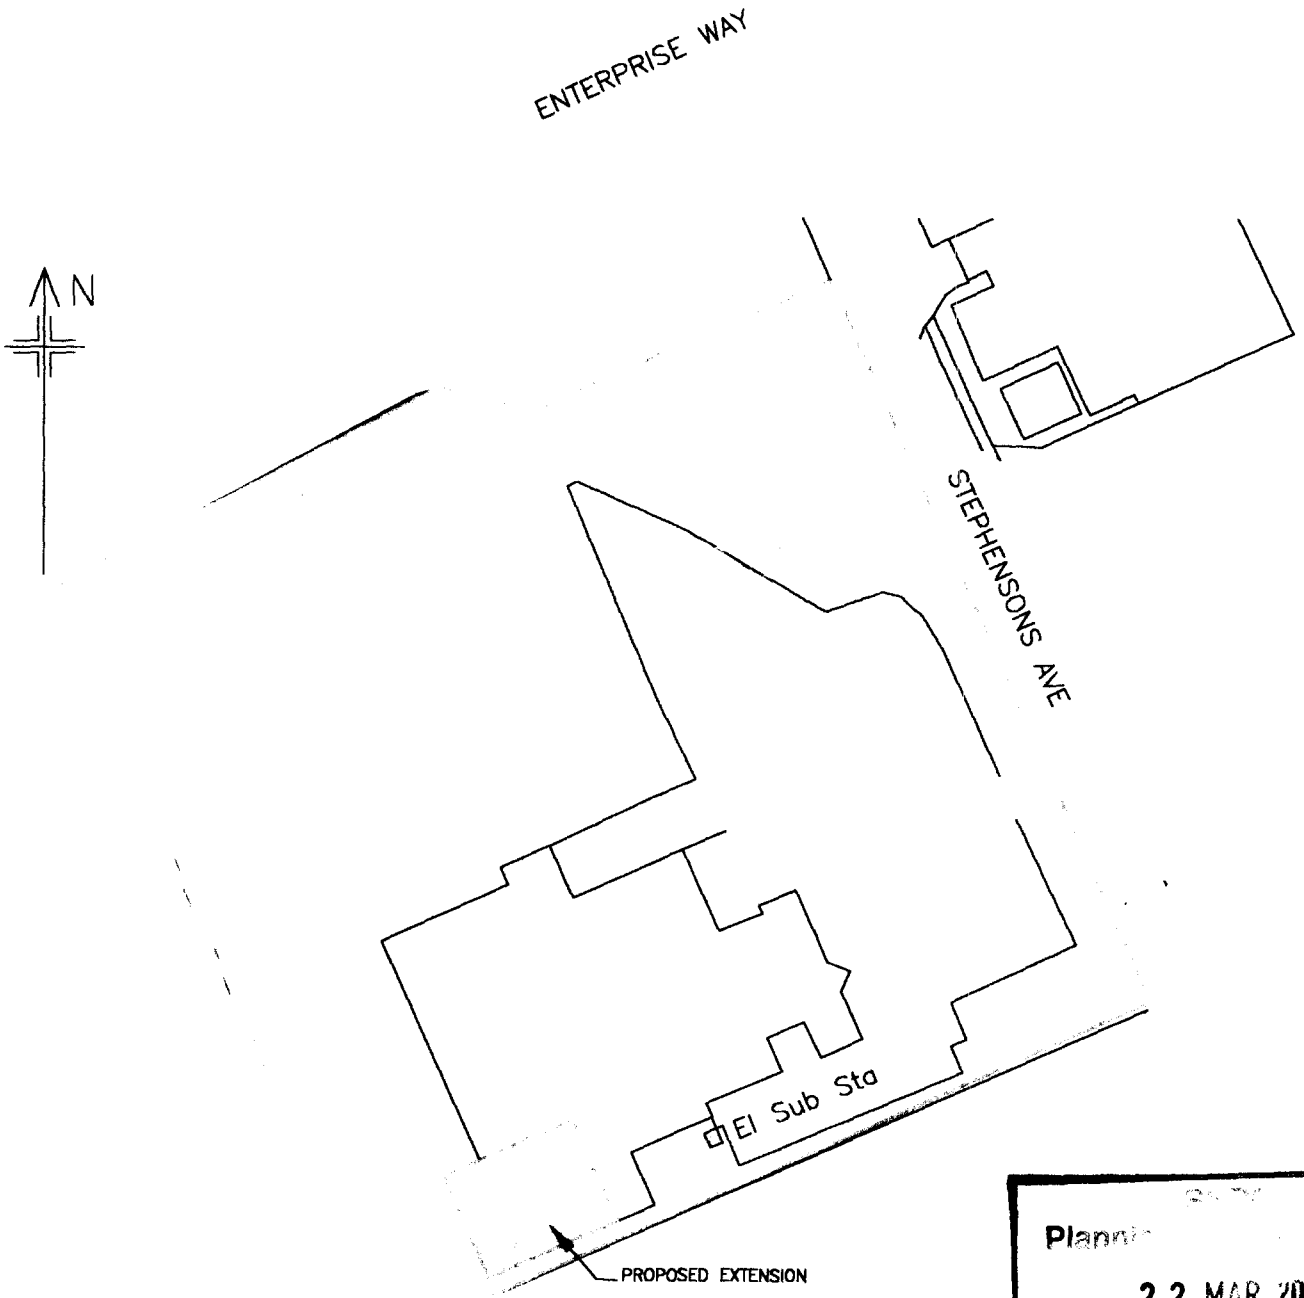

Plann ent

22 MAR 2002

Ref 0233802

Reproduction in whole or in part is prohibited without the prior permission of Ordnance Survey. Ordnance Survey and Superplan Data are registered trade marks of Ordnance Survey the national mapping agency of Great Britain

Centre Coordinates: 525158 324384
Supplied by: Experian , Hatfield TF2524
Serial Number: 06124934

					E.C.I. HUNTINGDON LTD HUNTINGDON BUSINESS CENTRE BLACKSTONE ROAD HUNTINGDON Cambs PE29 6EF Tel. 01480 417222 Fax. 01480 417333
TITLE LOCATION PLAN					
DRAWN	DATE FEB 2002	CHECKED	APPROVED	CLIENTS APPROVAL	CLIENT MALET AZOULAY
CAD FILE		SCALE 1:1250		DRAWING SIZE A4	PROJECT PROPOSED EXTENSION SPALDING DISTRIBUTION SERVICES PINCHBECK
DRAWING No. SDS22000				REV.	