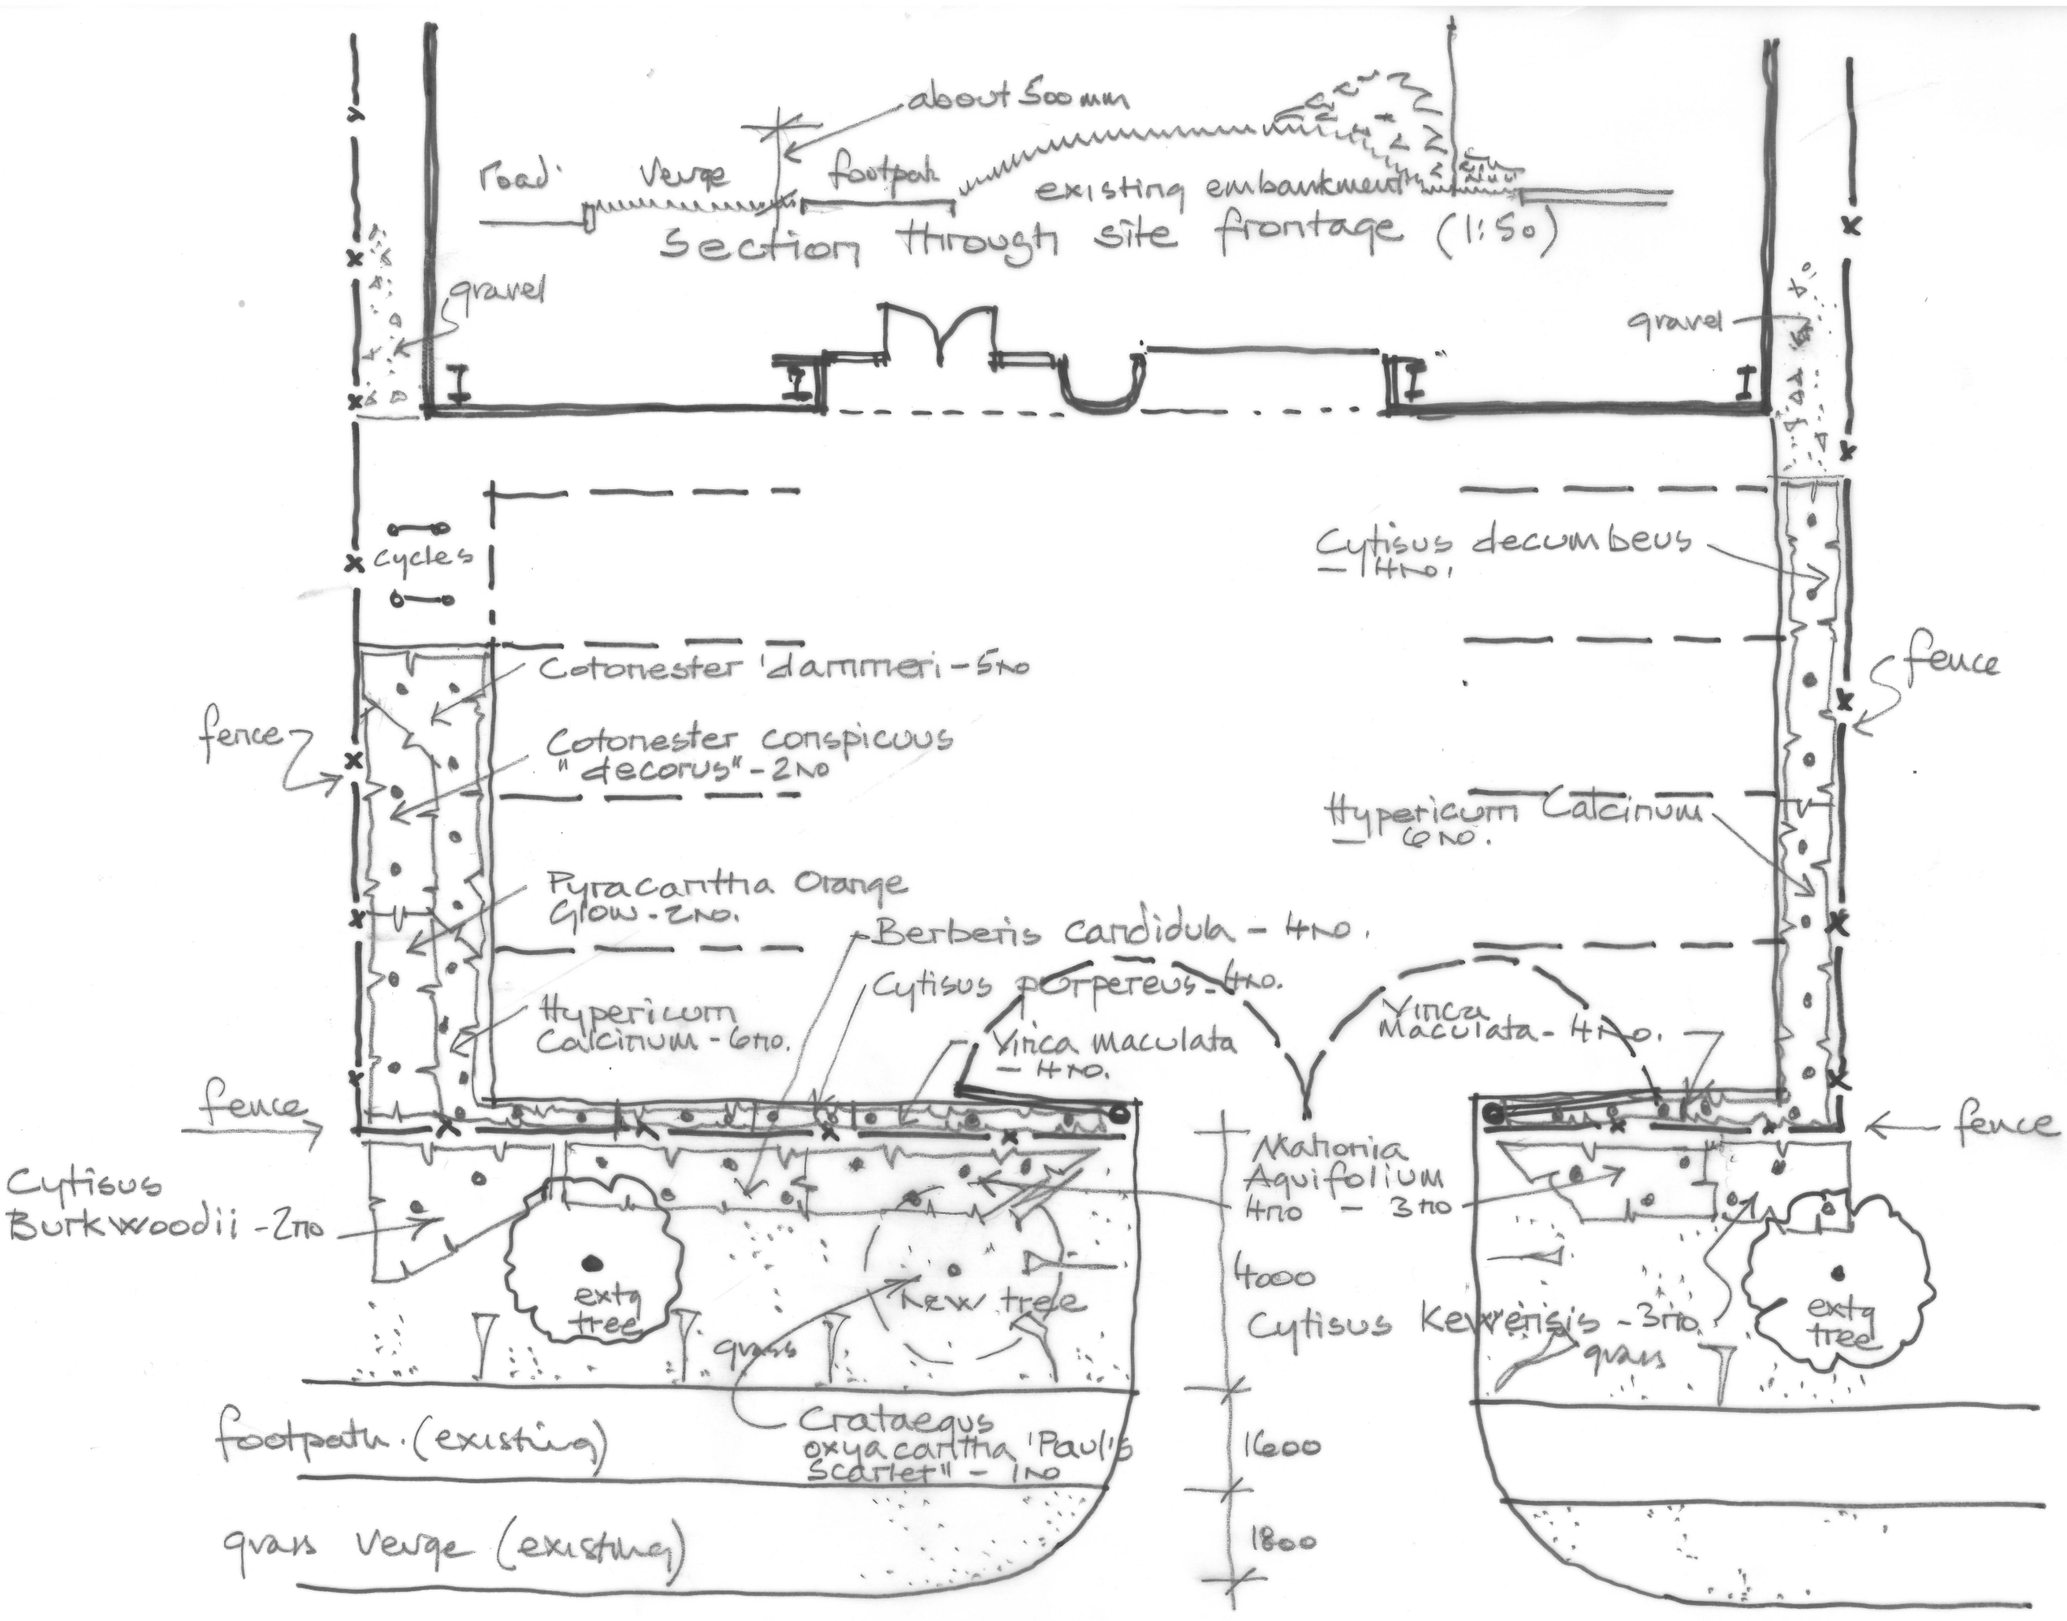


PROJECT: Enterprise Way, Spalding.	DRAWING: Landscape Schedule	ARCTICA ARCHITECTURE • PROCESS • PROJECT MANAGEMENT	SCALE: 1:100 @A3	JOB: F182
		Telephone 01780 482200 Fax 01780 480716 freshthinking@arctica.co.uk	NUMBER: LD - 1	REV: 18.11.14