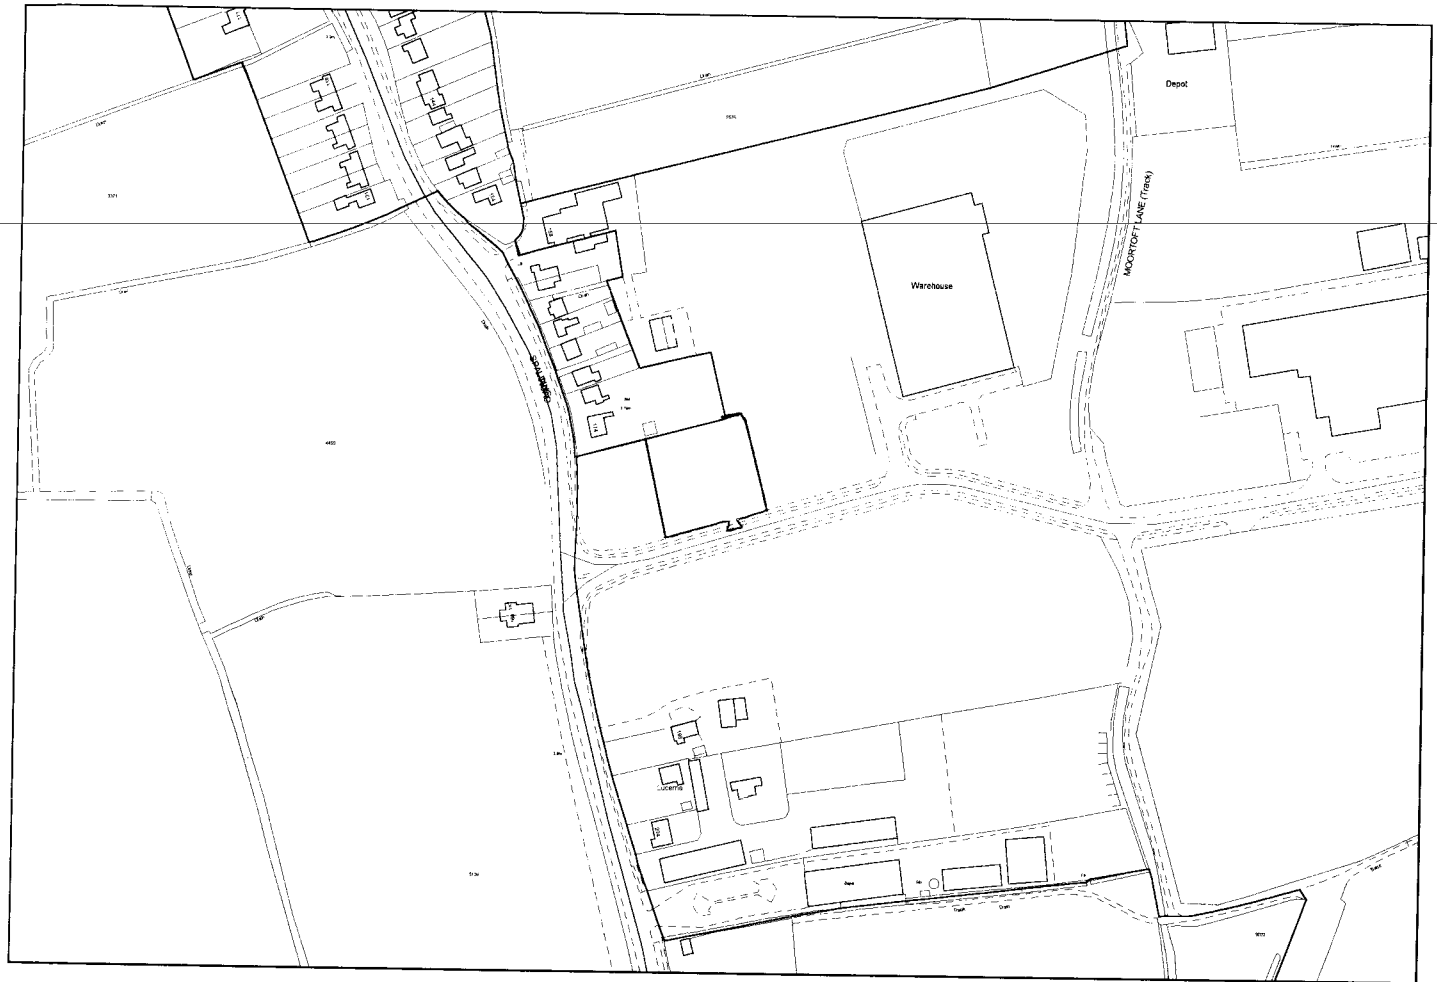


(C) Crown Copyright. South Holland District Council LA 079413

00

TF2424NE

1:2500

Scale
0 15 30 45 60 75 m

N

SALLY WALTHAM
BA (Hons) F.C.I.H.
Director of Housing & Planning Services

Housing and Planning
Services Department,
Council Offices,
Priory Road,
Spalding,
Lincolnshire. PE11 2XE

Telephone: (01775) 761161
Fax: (01775) 710772

FILE COPY

SOUTH HOLLAND DISTRICT COUNCIL
HOUSING & PLANNING SERVICES DEPARTMENT

Town and Country Planning Act 1990

Planning Permission

Reference: H14/0340/00 Received: 20-MAR-00 Type: FULL

Name: Poddingtons
44 Double Street
Spalding
Lincolnshire

Agent: Poddingtons
44 Double Street
Spalding
Lincolnshire

Description: Site temporary portacabins, temporary parking, provision of permanent access.

Location : Plot 8 Enterprise Way South Holland Enterprise Park Pinchbeck Spalding Lincs

South Holland District Council hereby give notice that PERMISSION HAS BEEN GRANTED for the development in accordance with the application and plans submitted, subject to any condition(s) set out below:

1 At the expiration of a period of 2 years from the date of this permission, the use hereby permitted shall be discontinued and the site reinstated to the reasonable satisfaction of the Local Planning Authority.

Reason: To enable the Local Planning Authority to review the effect of the proposed development on the amenities of the locality.

The determined plans are:-

1:2500 Location Plan, 1:500 Block Plan and Manufacturers Details received on 20th March 2000.