



SECTION A-A

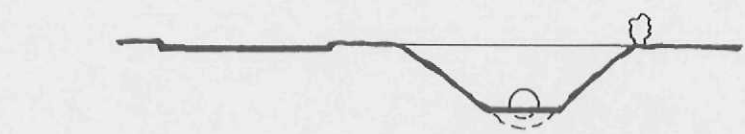

SECTION B-B

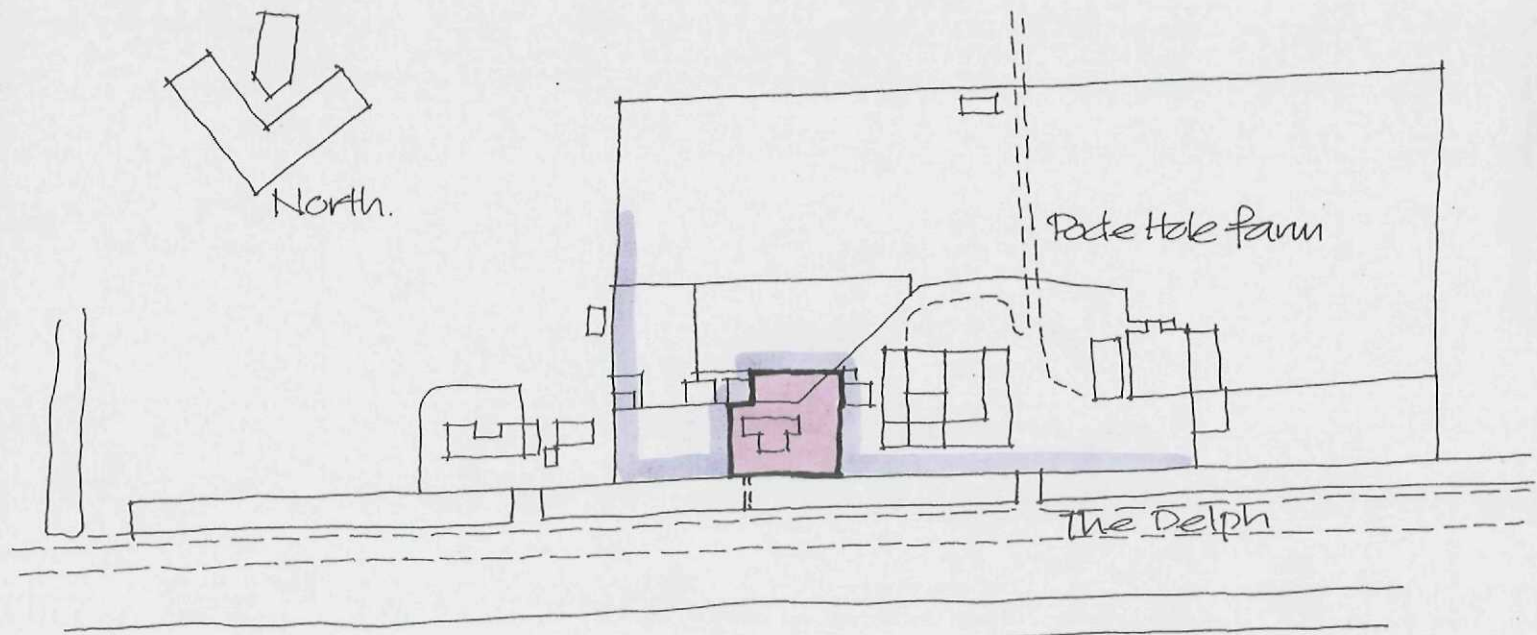

LOCATION PLAN Scale 1:2000



Dike crossing formed of 800mm precast concrete pipes approx. 9.000 long with bridge/crossing formed of consolidated clean hardcore with covering to banked section each side of topsoil min. 300mm thick grass seeded.

Driveway width over crossing approx. 3.000

Proposed new vehicle turning and parking area.

Remove small section of existing small privet hedge for width of new access.

Location of existing footbridge.

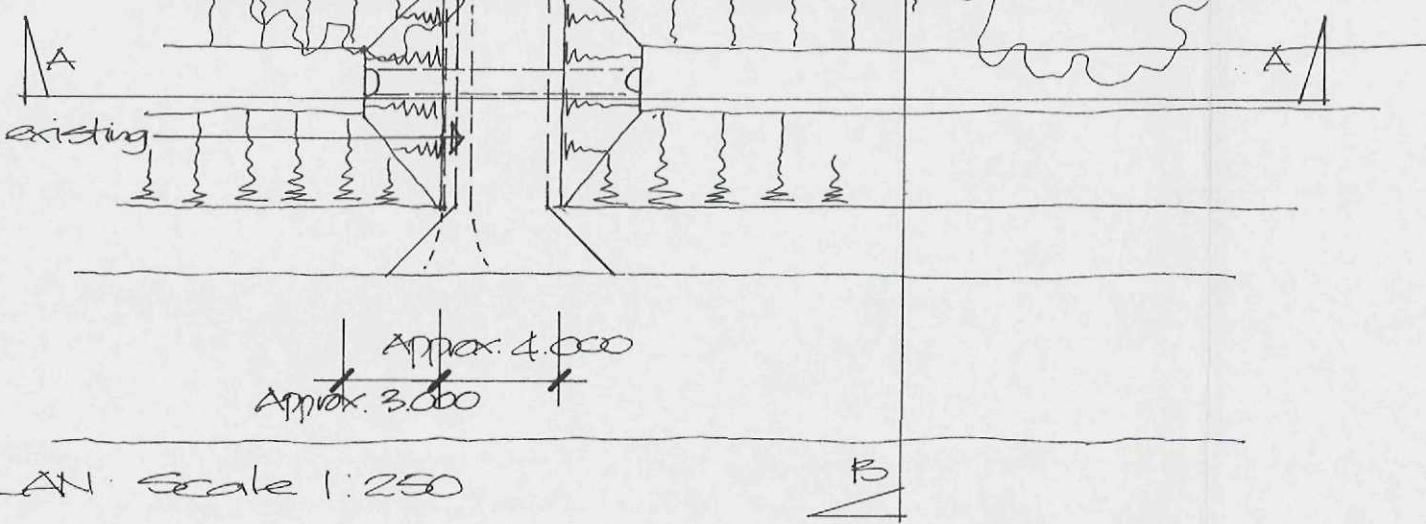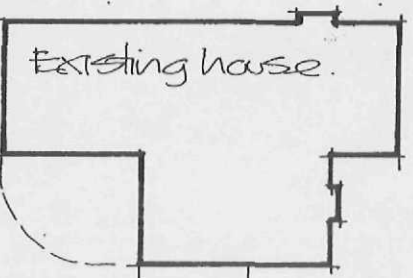

LAYOUT PLAN Scale 1:250

DETERMINED PLAN

SHDC
Planning & Development
15 MAY 2009
Ref: 034109

Project
PROPOSED NEW VEHICLE AND PEDESTRIAN ACCESS TO EXISTING HOUSE, PODE HOLE FARMHOUSE, THE DELPH, PODE HOLE, SPALDING.

Client
J T BRIGHTON & SONS

ALAN HORNSBY
ARCHITECTURAL SERVICES LTD

"Little Acre"
Peak Hill, Cowbit,
Spalding, Lincs. PE12 6AW
Tel. Holbeach (01406) 380591

Scale Date May 2009 Drg. no. 09/12/01



**DETERMINED
PLAN**

**FOOTBRIDGE ACCESS TO SITE AS EXISTING
PODE HOLE FARM, PODE HOLE, SPALDING.**

SHDC
Planning & Development

15 MAY 2009

Ref: 034109