

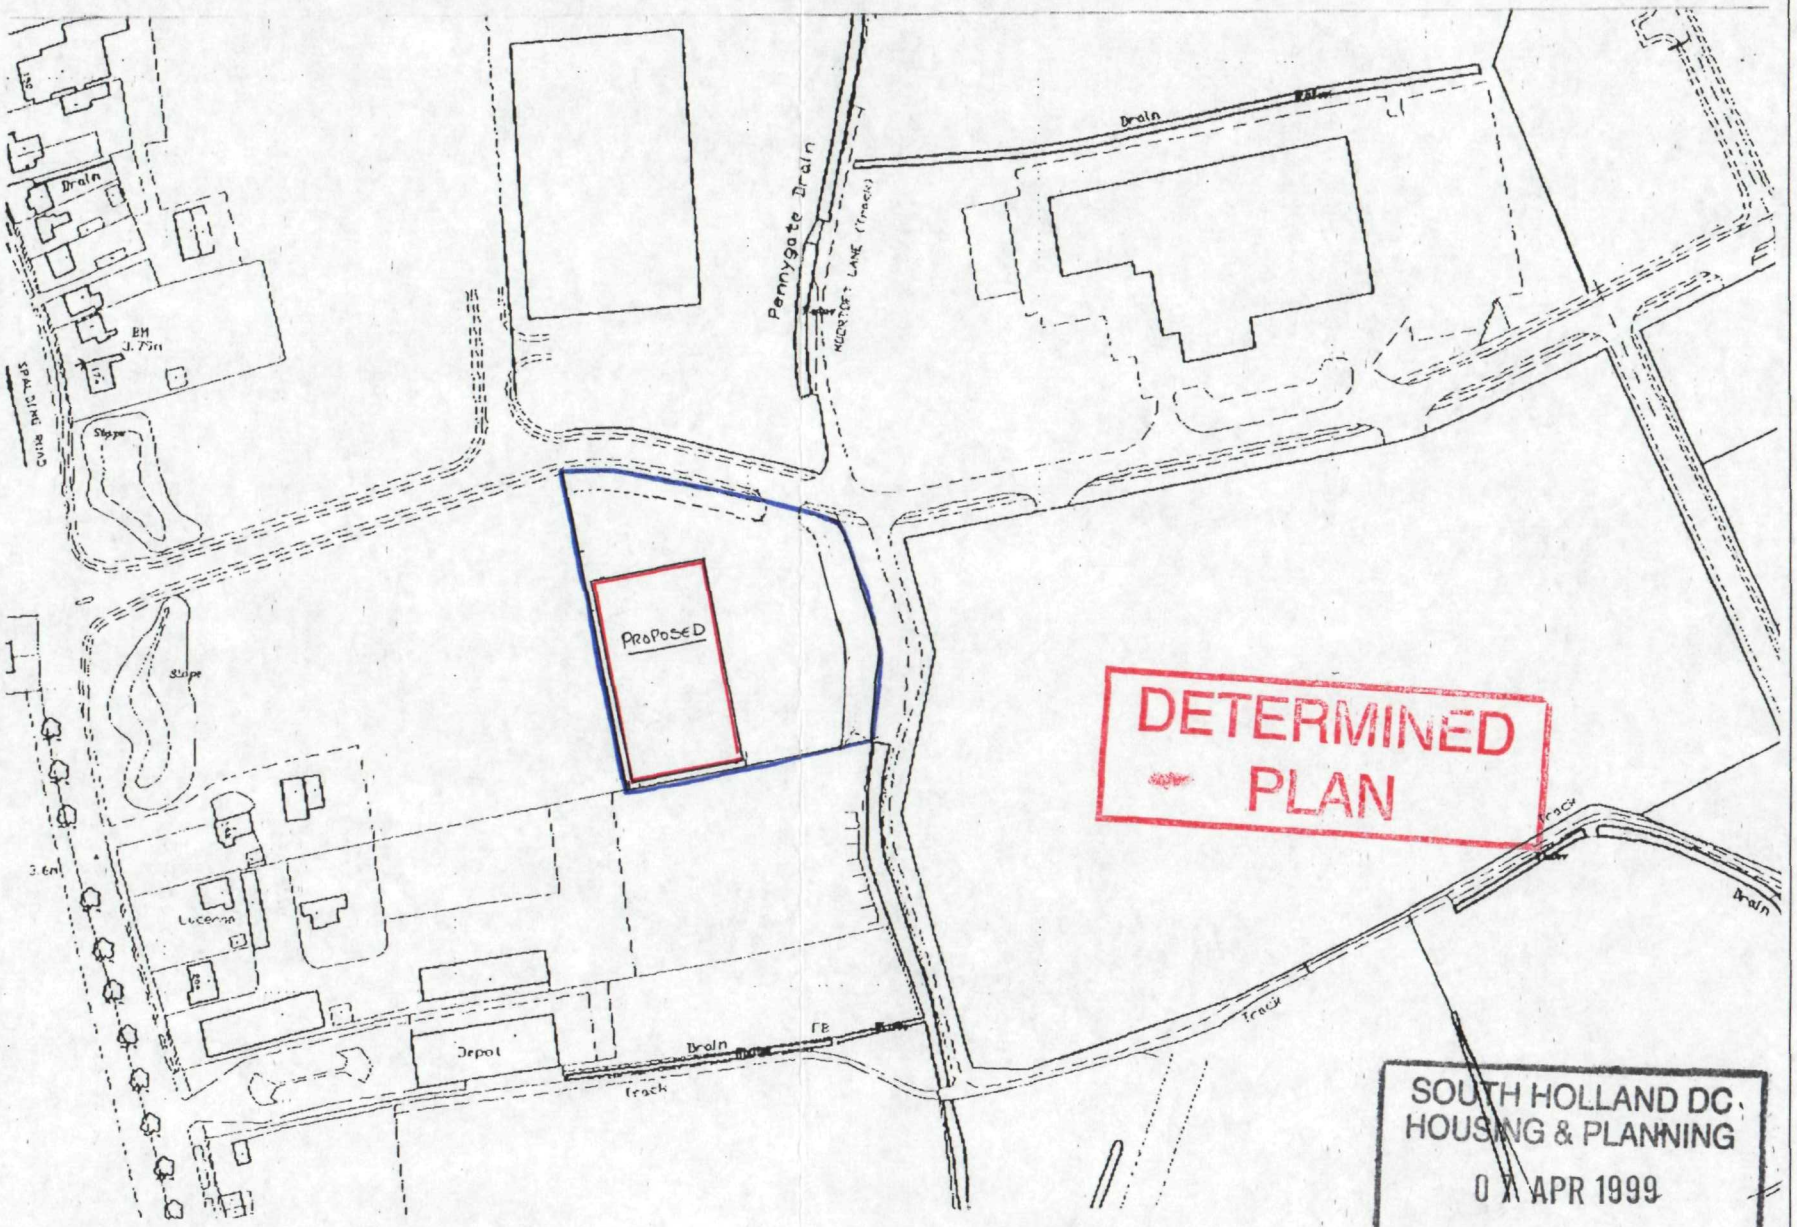


REVISION	DATE	DESCRIPTION	DRAWING TITLE: Location Plan	Client	Paragon Labels			Drg. No.	Revision
				Contract					
				Address	Enterprise Way				
				DRAWN	rpsc	DATE	March 1999	GA3	0
				CHKD		DATE			
				SCALE	1:2500				
				ISSUE					

R P S Construction
Kingston Lodge, Jekils Gate, Fleet Fen, Holbeach
Lincolnshire. PE12 8QS
Telephone:(01406) 424406 Facsimile(01406) 426260

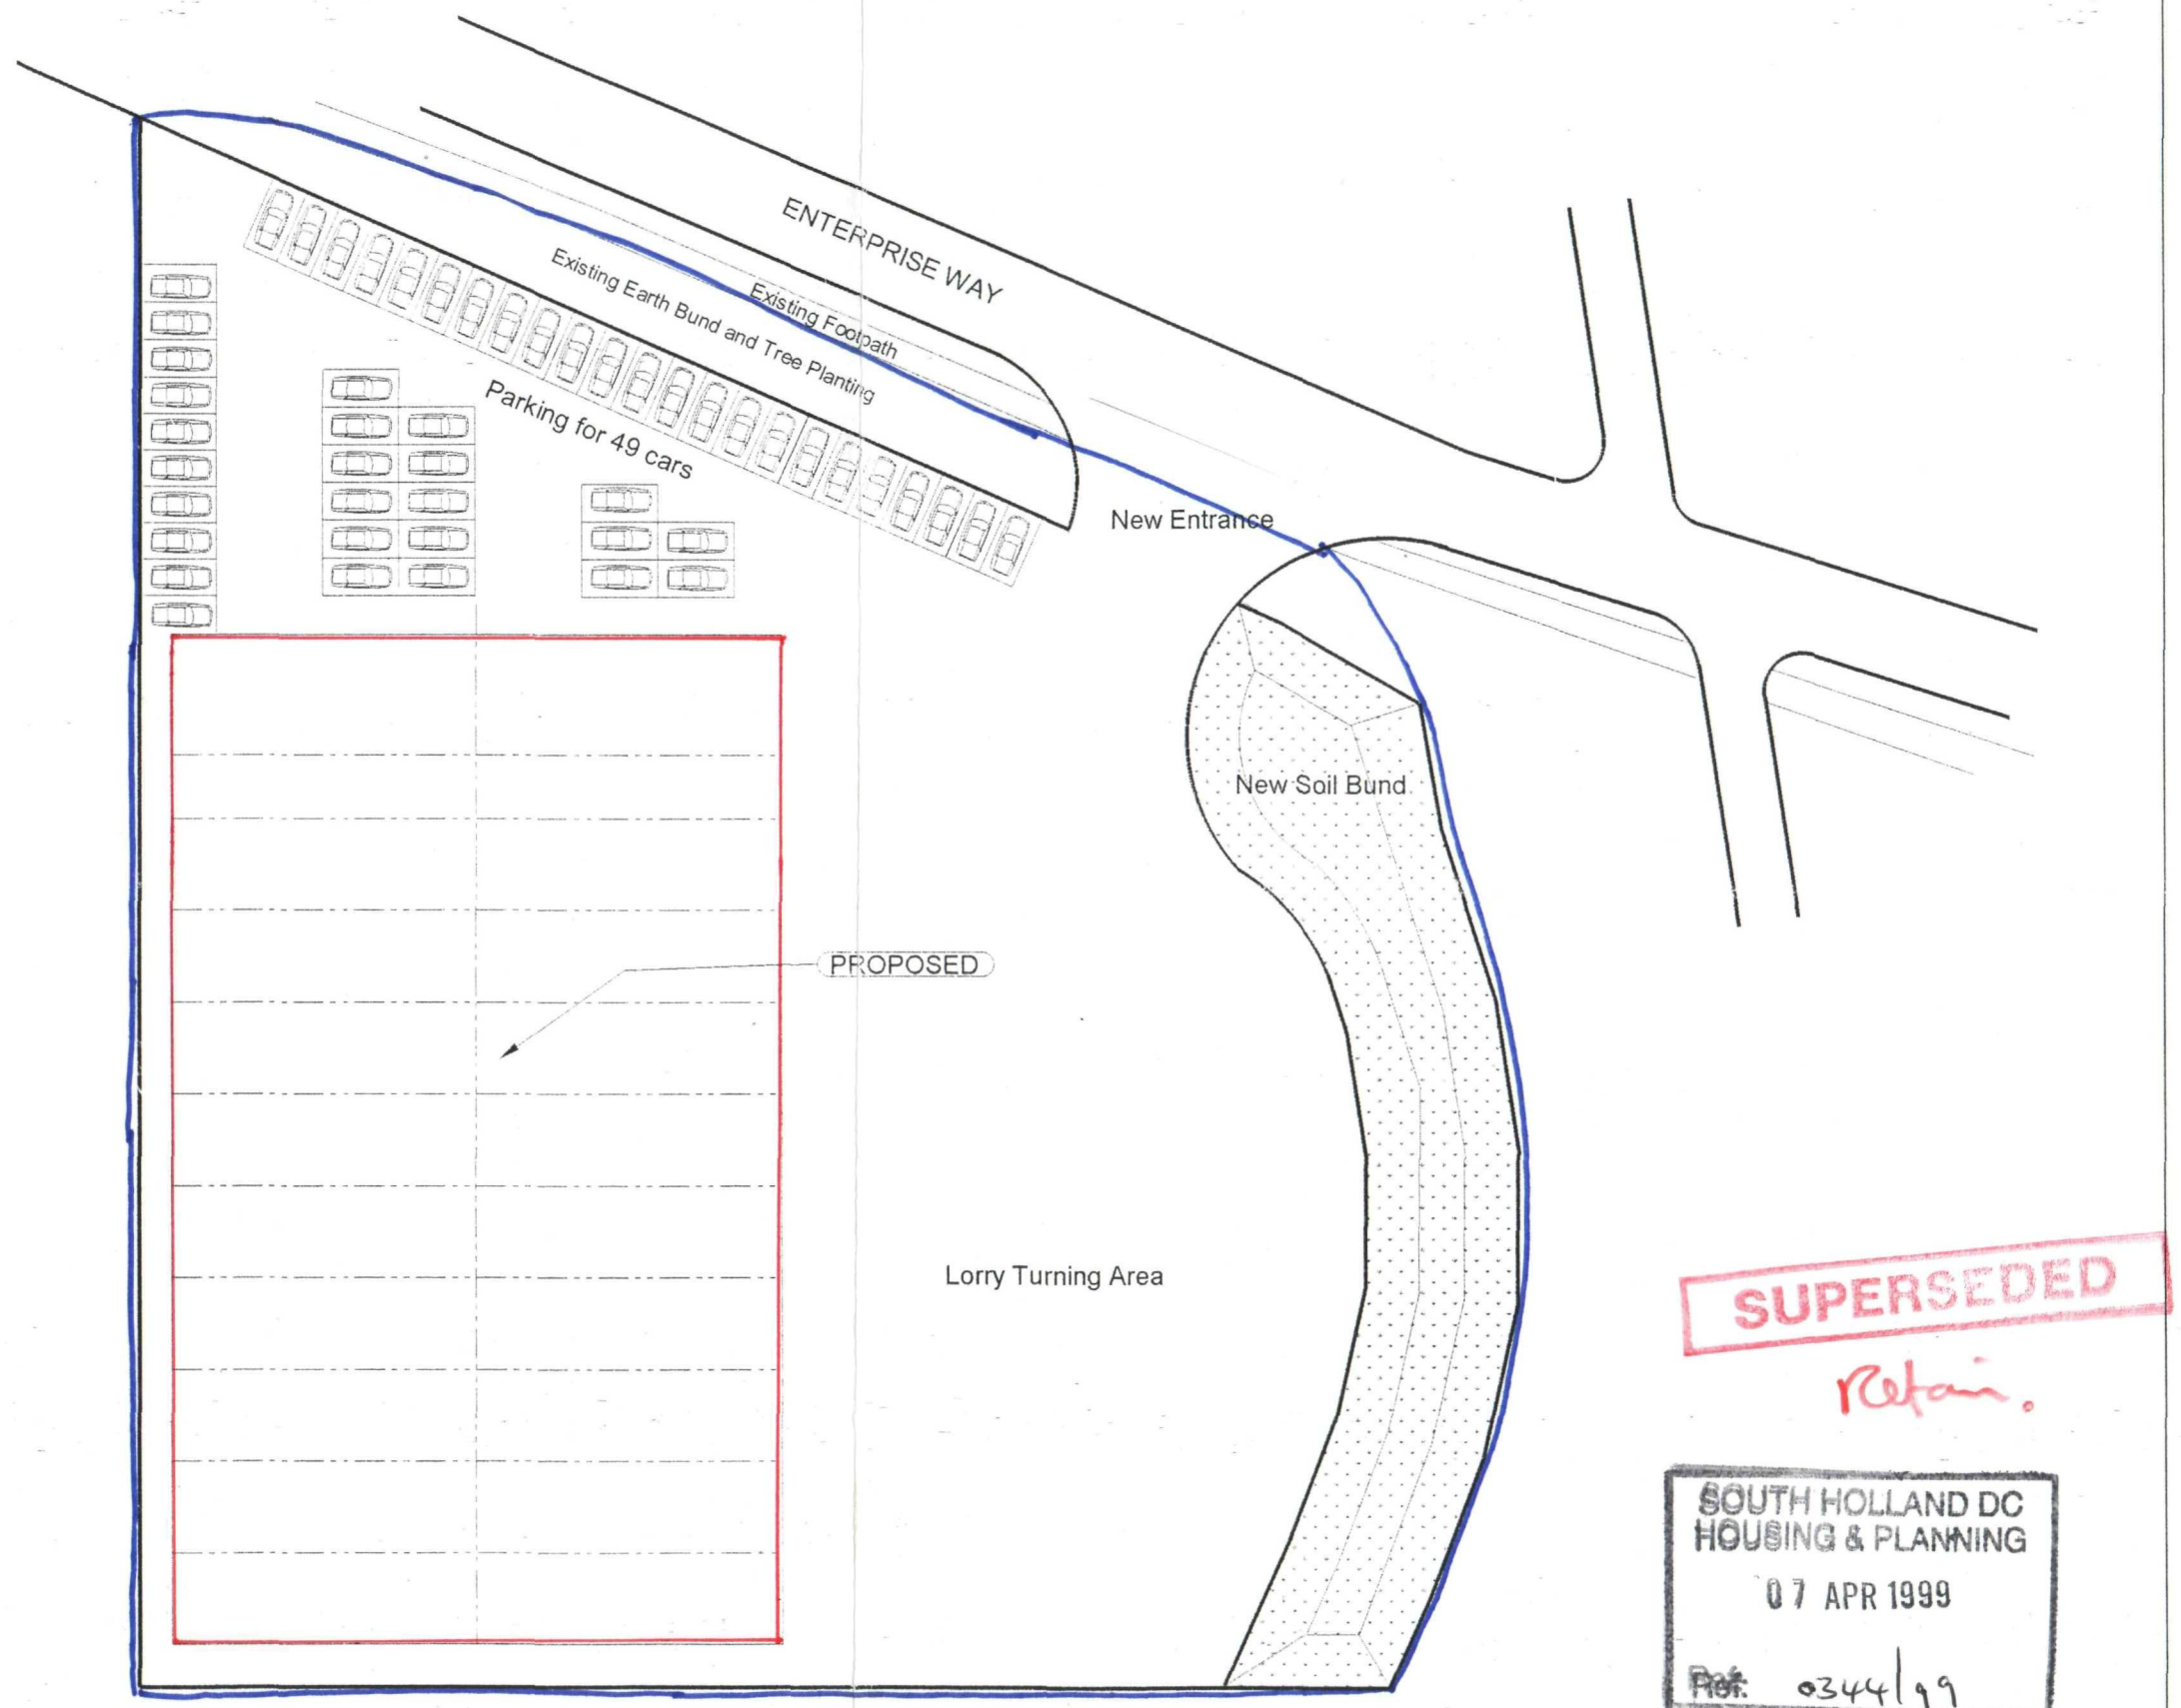

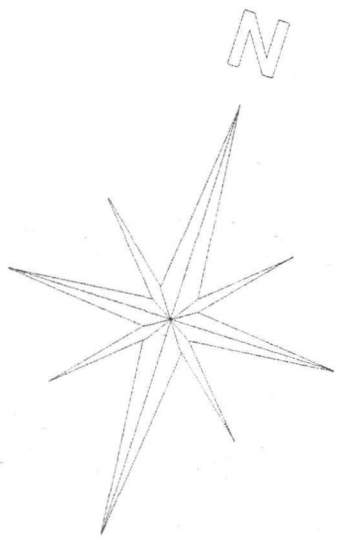

SUPERSEDED

Retain.

SOUTH HOLLAND DC
HOUSING & PLANNING
07 APR 1999
Ref: 0344/99

REVISION	DATE	DESCRIPTION

DRAWING TITLE: Block Plan

Client	Paragon Labels			
Contract				
Address	Enterprise Way			
DRAWN	rpsc	DATE	March 1999	
CHKD		DATE		
SCALE	1:500			
ISSUE				

Drg. No.: GA2

Revision: 0

R P S Construction
Kingston Lodge, Jekils Gate, Fleet Fen, Holbeach
Lincolnshire. PE12 8QS
Telephone:(01406) 424406 Facsimile(01406) 426260