Contractor to check all Dimensions on site prior to ordering materials / commencing work.Do Not Scale from this Drawing - If in doubt then please ask

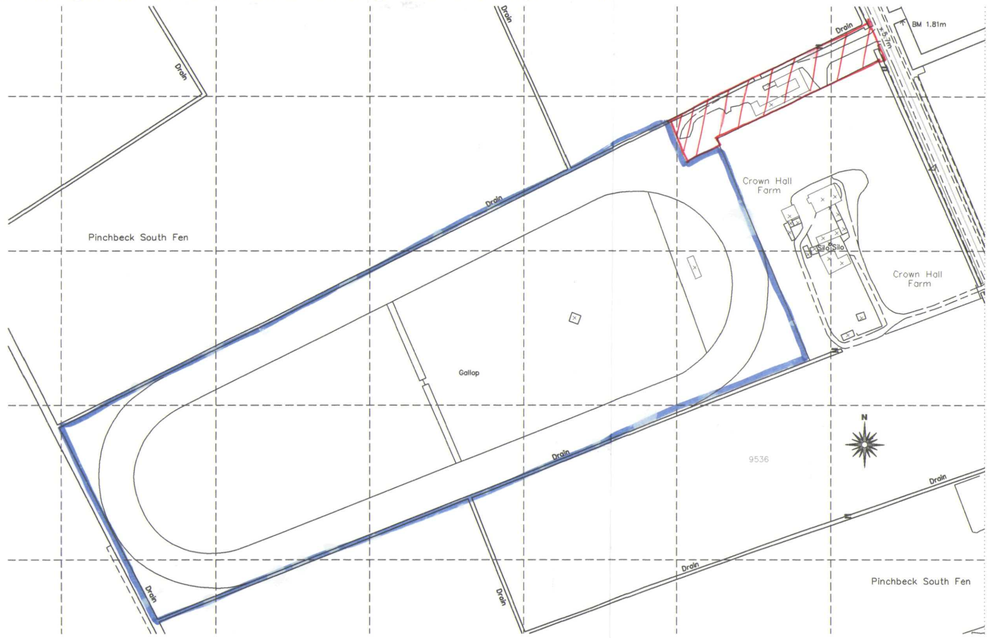

Crown Copyright. All rights reserved. Licence Number 100020449

LOCATION PLAN
Scale 1:1250

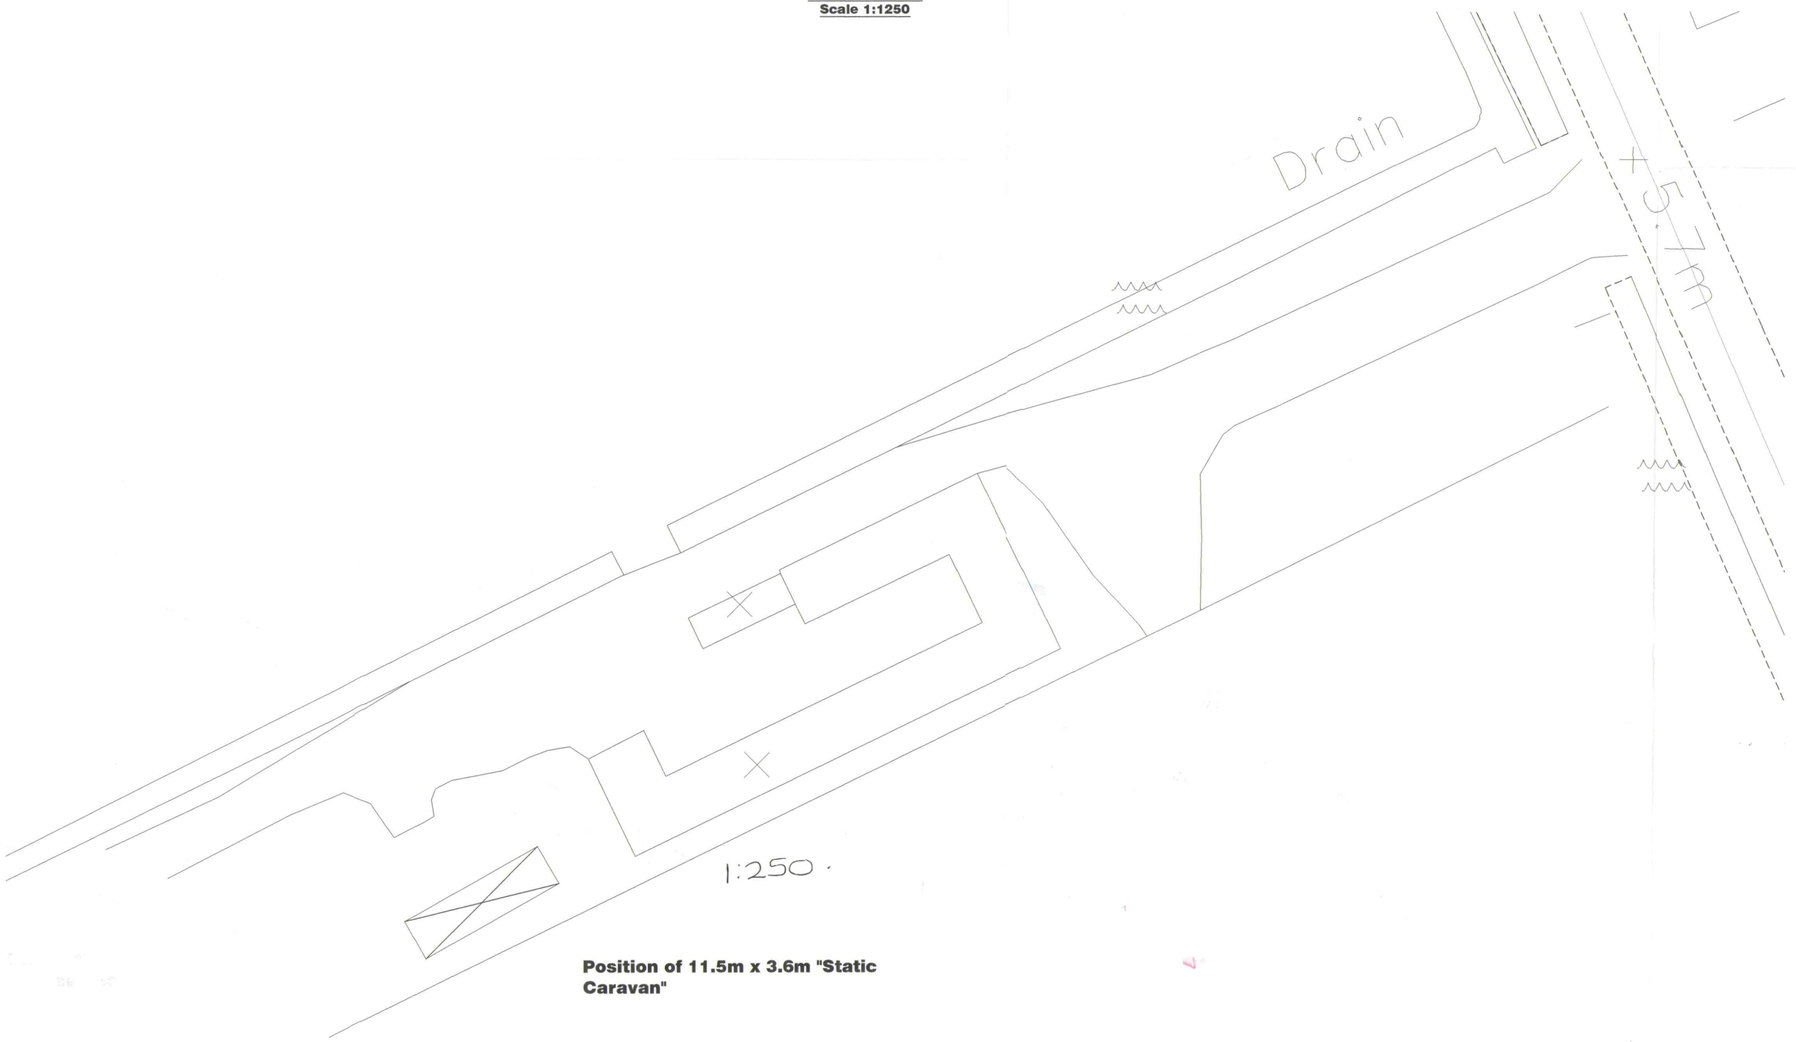

Position of 11.5m x 3.6m "Static Caravan"

DETERMINED PLAN

SHDC Planning & Development
16 MAR 2004
Ref. 0345/04

REV DESCRIPTION:

GENERAL CONDITIONS
Contractors are resonsible for checking all dimensions on site when work commences and before ordering any materials.Any discrepancies should be brought to the attention of the Client for remedial action before commencing further.

All details shown are based on typical site conditions for that area, any abnormal conditions should be brought to the attention of the Client and Local Authority.

The notes shown are mainly to cover the requirements of Building Regulations and should not be treated as full specification.

No allowance has been made for any Structural Calculations,a "SAP" calculation, Soil Investigation or Flood Risk Assessment.If deemed necessary then these will be a chargeable extra.All steel beam sizes shown on drawing are all subject to confirmation from Structural Engineer.

All materials not specified to be of a standard suitable for the work proposed and be fit for purpose.All work to be in accordance with good building practise and all necessary BS codes for Workmanship on Building Sites.

remway design Ltd
Plans drawn for: Local Authority - Planning permission & Building Control.
3, Rembrandt Way
Spalding
Lincs
PE11 3HX
Tel: 07815 112 058
Fax: 01775 768 921
e-mail: jason@remwaydesign.co.uk

Project: Proposed Static Caravan Siting to "The Gallops",Dozens Bank, West Pinchbeck PE11 3ND

Client: Mr S Toyton
"The Gallops"
Dozens Bank
West Pinchbeck
PE11 3ND

Date: marchO4 | DRG No. : **ST-01** | REV: