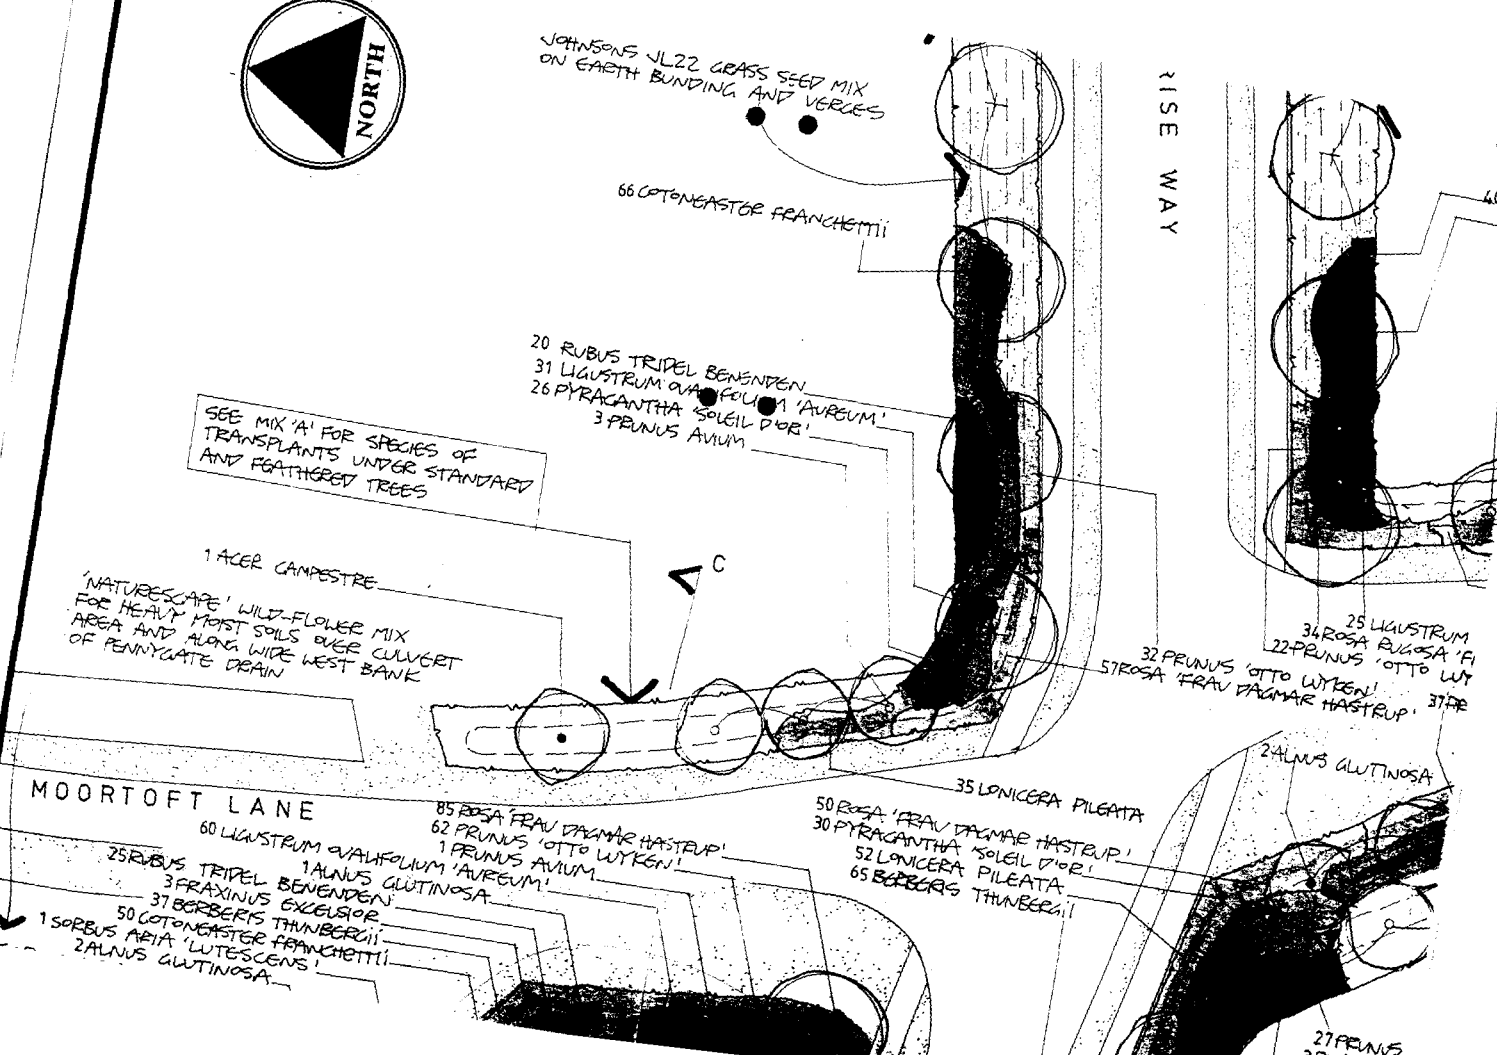
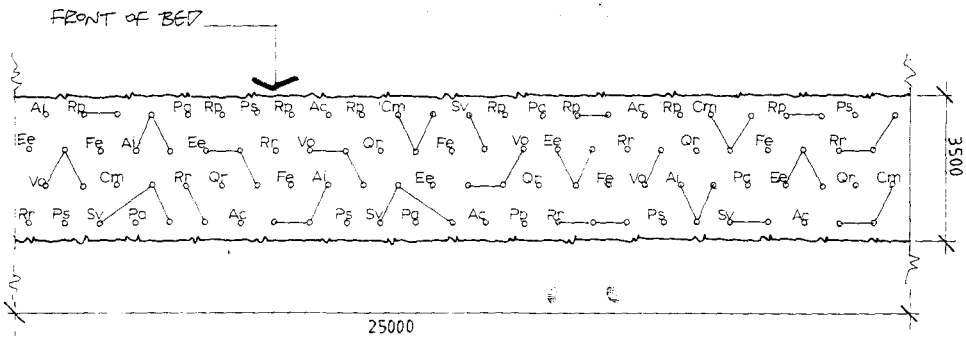

NORTH
JOHNSONS VL22 GRASS SEED MIX ON EARTH BUNDING AND VERGES
66 COTONEASTER FRANCHETTII
20 RUBUS TRIDEL BENENDEN
31 LIGUSTRUM OVALIFOLIUM 'AUREUM'
26 PYRACANTHA 'SOLEIL D'OR'
3 PRUNUS AVIUM
SEE MIX 'A' FOR SPECIES OF TRANSPLANTS UNDER STANDARD AND FEATHERED TREES
1 ACER CAMPESTRE
'NATURESCAPE' WILD-FLOWER MIX FOR HEAVY MOIST SOILS OVER CULVERT AREA AND ALONG WIDE WEST BANK OF PENNYGATE DRAIN
C
RISE WAY
25 LIGUSTRUM
34 ROSA RUGOSA 'FI
22 PRUNUS 'OTTO LUY
32 PRUNUS 'OTTO LUYKEN'
57 ROSA 'FRAU DAGMAR HASTRUP'
MOORTOFT LANE
35 LONICERA PILEATA
85 ROSA 'FRAU DAGMAR HASTRUP'
62 PRUNUS 'OTTO LUYKEN'
1 PRUNUS AVIUM
60 LIGUSTRUM OVALIFOLIUM 'AUREUM'
1 ALNUS GLUTINOSA
25 RUBUS TRIDEL BENENDEN
3 FRAXINUS EXCELSIOR
37 BERBERIS THUNBERGII
50 COTONEASTER FRANCHETTII
1 SORBUS ARIA 'LUTESCENS'
2 ALNUS GLUTINOSA
50 ROSA 'FRAU DAGMAR HASTRUP'
30 PYRACANTHA 'SOLEIL D'OR'
52 LONICERA PILEATA
65 BERBERIS THUNBERGII
2 ALNUS GLUTINOSA
27 PRUNUS

TRANSPLANT MATRIX FOR MIX 'A'

FOR AREAS AROUND SITE BOUNDARY AND TO REAR OF ENTRANCE PLANTING

N.B. 25m x 3.5m. BLOCK BELOW CONTAINS 100No. TRANSPLANTS AT A ~~RATE~~ OF 1No./m^2
ROSA PIMPINELLIFOLIA SPECIES AT FRONT OF BED – EITHER FACING FOOTPATH/CYCLEWAY
OR FACING INTO SITE, DEPENDING ON LOCATION.



Key

Ac ____ ACER CAMPETRE
Ai ____ ALNUS INCANA
Cm ____ CRATAEGUS MONOGYNA
Ee ____ EVONYMUS EUROPAEUS
Fe ____ FRAXINUS EXCELSIOR
Qr ____ QUERCUS ROBUR
Pa ____ PRUNUS AVIUM
Ps ____ PRUNUS SPINOSA
Rp ____ ROSA PIMPINELLIFOLIA
Rr ____ ROSA RUBIGINOSA
Sv ____ SALIX VIMINALIS
Vo ____ VIBURNUM OPULUS

TRANSPLANT

FOR AREAS ALO

N.B. 25m.X
CORNU
TALLE

Key

Am ____ AME
Ai ____ ALN
Cm ____ CRA
Co ____ COR
Cs ____ COR
Hr ____ HIPP
Qr ____ QUE
Sc ____ SAL
Se ____ SAL
Sv ____ SAL

BULBS					
CROCUS – WHITE	400			400	SCATTER PLANTED APPROX 5/6 No/l.
NARCISSUS 'GOLDEN HARVEST'	1070			1070	AS ABOVE
NARCISSUS 'THALIA'	1070			1070	AS ABOVE
TULIPA – RED	120			120	AS ABOVE

PLANT SCHEDULE - TRANSPLANT MIX A

FOR AREAS AROUND SITE BOUNDARY AND TO REAR OF ENTRANCE PLANTING

Plant Name	SPACING OR % AGE IN MIX	Plant Specification
TREES		
ACER CAMPESTRE	ALL TREES	FEATHERED TREE 2.10–2.50m. HIGH. LATERAL SHOOTS NEAR GROUND LEVEL.
AESCULUS x HIPPOCASTANUM	SPACED IN	STANDARD TREE 2.75–3.00m. HIGH. 8–10cm. GIRTH 1m. FROM GROUND LEVEL.
ALNUS INCANA	GROUPS OF 1,3	FEATHERED TREE 2.10–2.50m. HIGHT. LATERAL SHOOTS NEAR GROUND LEVEL.
FRAXINUS EXCELSIOR	OR 5 OF SAME	STANDARD TREE 2.75–3.00m. HIGHT 8–10cm. GIRTH 1m. FROM GROUND LEVEL.
PRUNUS AVIUM	SPECIES IN	STANDARD TREE 2.75–3.00m. HIGHT 8–10cm. GIRTH 1m. FROM GROUND LEVEL.
PRUNUS PADUS	LOCATIONS ON	FEATHERED TREE 2.10–2.50m. HIGH. LATERAL SHOOTS NEAR GROUND LEVEL.
PLATANUS x HISPANICA	DRWG. SL030/01	STANDARD TREE 2.75–3.00m. HIGH. 8–10cm. GIRTH 1m. FROM GROUND LEVEL.
TRANSPLANTS		
ACER CAMPESTRE	5 %	TRANSPLANT 1+1 900–1200mm HIGH. SUPPLY + FIX WHITE TREE TUBE
ALNUS INCANA	10%	TRANSPLANT 1+1 900–1200mm HIGH. SECURE MULCH MAT AROUND BASE
CRATAEGUS MONOGYNA	10%	TRANSPLANT 1+1 450–600mm HIGH. SECURE MULCH MAT AROUND BASE
EUONYMUS EUROPAEUS	11%	TRANSPLANT 1+1 450–600mm HIGH. SECURE MULCH MAT AROUND BASE
FRAXINUS EXCELSIOR	5%	TRANSPLANT 1+2 900–1200mm HIGH. SUPPLY + FIX WHITE TREE TUBE
PRUNUS AVIUM	5%	TRANSPLANT 1+2 900–1200mm HIGH. SUPPLY + FIX WHITE TREE TUBE
PRUNUS SPINOSA	5%	TRANSPLANT 1+1 450–600mm HIGH. SUPPLY + FIX WHITE TREE TUBE
QUERCUS ROBUR	6%	TRANSPLANT 1+1 600–900mm HIGH SUPPLY + FIX WHITE TREE TUBE
ROSA PIMPINELLIFOLIA	11%	TRANSPLANT 1+1 450–600mm HIGH. PLANT AT EDGE OF MIX. MULCH MAT
ROSA RUBIGINOSA	11%	TRANSPLANT 1+1 450–600mm HIGH. PLANT AT EDGE OF MIX. MULCH MAT
SALIX VIMINALIS	10%	TRANSPLANT 0/1 1200–1800mm HIGH SECURE MULCH MAT AROUND BASE
VIBURNUM OPULUS	11%	TRANSPLANT 1+1 450–600mm HIGH SECURE MULCH MAT AROUND BASE.

PLANT SC

FOR AREAS

Plant Nan

TREES

ALNUS GLU

FRAXINUS

PLATANUS X

PRUNUS AVI

SORBUS AR

TRANSPLANTS

AMELENCHIE

ALNUS INCA

CRATAEGUS

CORNUS AL

CORNUS SA

HIPPOPHAE

QUERCUS R

SALIX CAPR

SALIX ELEA

SALIX VIMIN

N.B. ALL TRA

1.19 acres to Warden free

BRONCOS HAULAGE

BUFFHAMS TRANSPORT

ENTERPRISE AGENCY

ENTERPRISE WAY

PLANTIFLOR

FLEMING ROAD

AVICORN

FLEMING PARK

NATIONWIDE PRODUCE

LINCO

S&G BROWN

BRUNEL ROAD

S&G BROWN

SPALDING

South Holland

Enterprise Park

FOR SALE

MOORTOFT LANE

Drain

SUPPLEMENTARY PLANTING TO NORTHERN BOUNDARY

Moortoft House

9072
3·50

MP 1

SPALDING BULB AND PRODUCE AUCTION

8366
1·92

SOLD (s.f.c)

FUTURE ROAD

B M 13·04

AVENUE PLANTING ALONG ENTERPRISE WAY

H. HARGRAVE

W.S.K

STEPHENSON AVENUE

C.P. TRANSPORT

FOR SALE

TINSLEY FOODS

MAJOR LANDSCAPING TO SITE ENTRANCE

PROPOSED CYCLEWAY FROM SPALDING TOWN CENTRE

Murray Drain

7830
1·18

MP 24

9032
3·0

8231
3·14

7737

The Yews Farm

5376
2·08

7326
4·33

B M 17·68

Sharp's Bridge

Track

Drain

1215 5·73
1415 5·68

R.D. Bdy
U.D. Bdy

FP

SPALDING

Broadgate Builders

DETERMINED PLAN

APR 996

Ref: 0347/96

Broadgate Builders (Spalding) Limited

Telephone: Holbeach (0406) 3866[illegible]

DATE NOV 1992	DRAWN
DWG No E22/17	SCALE 1:1250

REVISIONS	DES	DATE	SIGN

PLANNING | BUILDING REGS

CHECK BY

1.19 acres to Wardentree

BRONCOS HAULAGE

BUFFHAMS TRANSPORT

ENTERPRISE AGENCY

PLANTIFLOR

ENTERPRISE WAY

FLEMING ROAD

FLEMING PARK

AVICORN

NATIONWIDE PRODUCE

LINCO

S&G BROWN

BRUNEL ROAD

S&G BROWN

SPALDING

South Holland

Enterprise Park

MOORTOFT LANE

Drain

SUPPLEMENTARY PLANTING TO NORTHERN BOUNDARY

Moortoft House

9677
3·50

FOR SALE

SPALDING BULB AND PRODUCE AUCTION

8366
1·34

SOLD (s.t.c)

B.M. 13·04

FUTURE ROAD

AVENUE PLANTING ALONG ENTERPRISE WAY

MAJOR LANDSCAPING TO SITE ENTRANCE

FOR SALE

TINSLEY FOODS

H.HARGRAVE

W.S.K

C.P. TRANSPORT

STEPHENSON AVENUE

FOR SALE

FOR SALE

PROPOSED CYCLEWAY FROM SPALDING TOWN CENTRE

Track

Drain

7830
1·18

8231
3·14

9032
·38

The Yews Farm

5376
2·08

7326
4·33

B.M. 17·68

Sharp's Bridge

Track

SPALDING

R.D.Bdy

U.D.Bdy

1215 5·73

1415 5·68

FR

Broadgate Builders

15 APR 1996

Rec 0347/96

Broadgate Builders (Spalding) Limited

Broadgate House, Weston Hills, Spalding, Lincolnshire, PE12 6DB.

Telephone: Holbeach (0406) 38653.


DATE NOV 1992	DRAWN
DWG NO 122/17	SCALE 1:1250

REVISION	DES	DATE	SIGN

PLANNING

BUILDING REGS

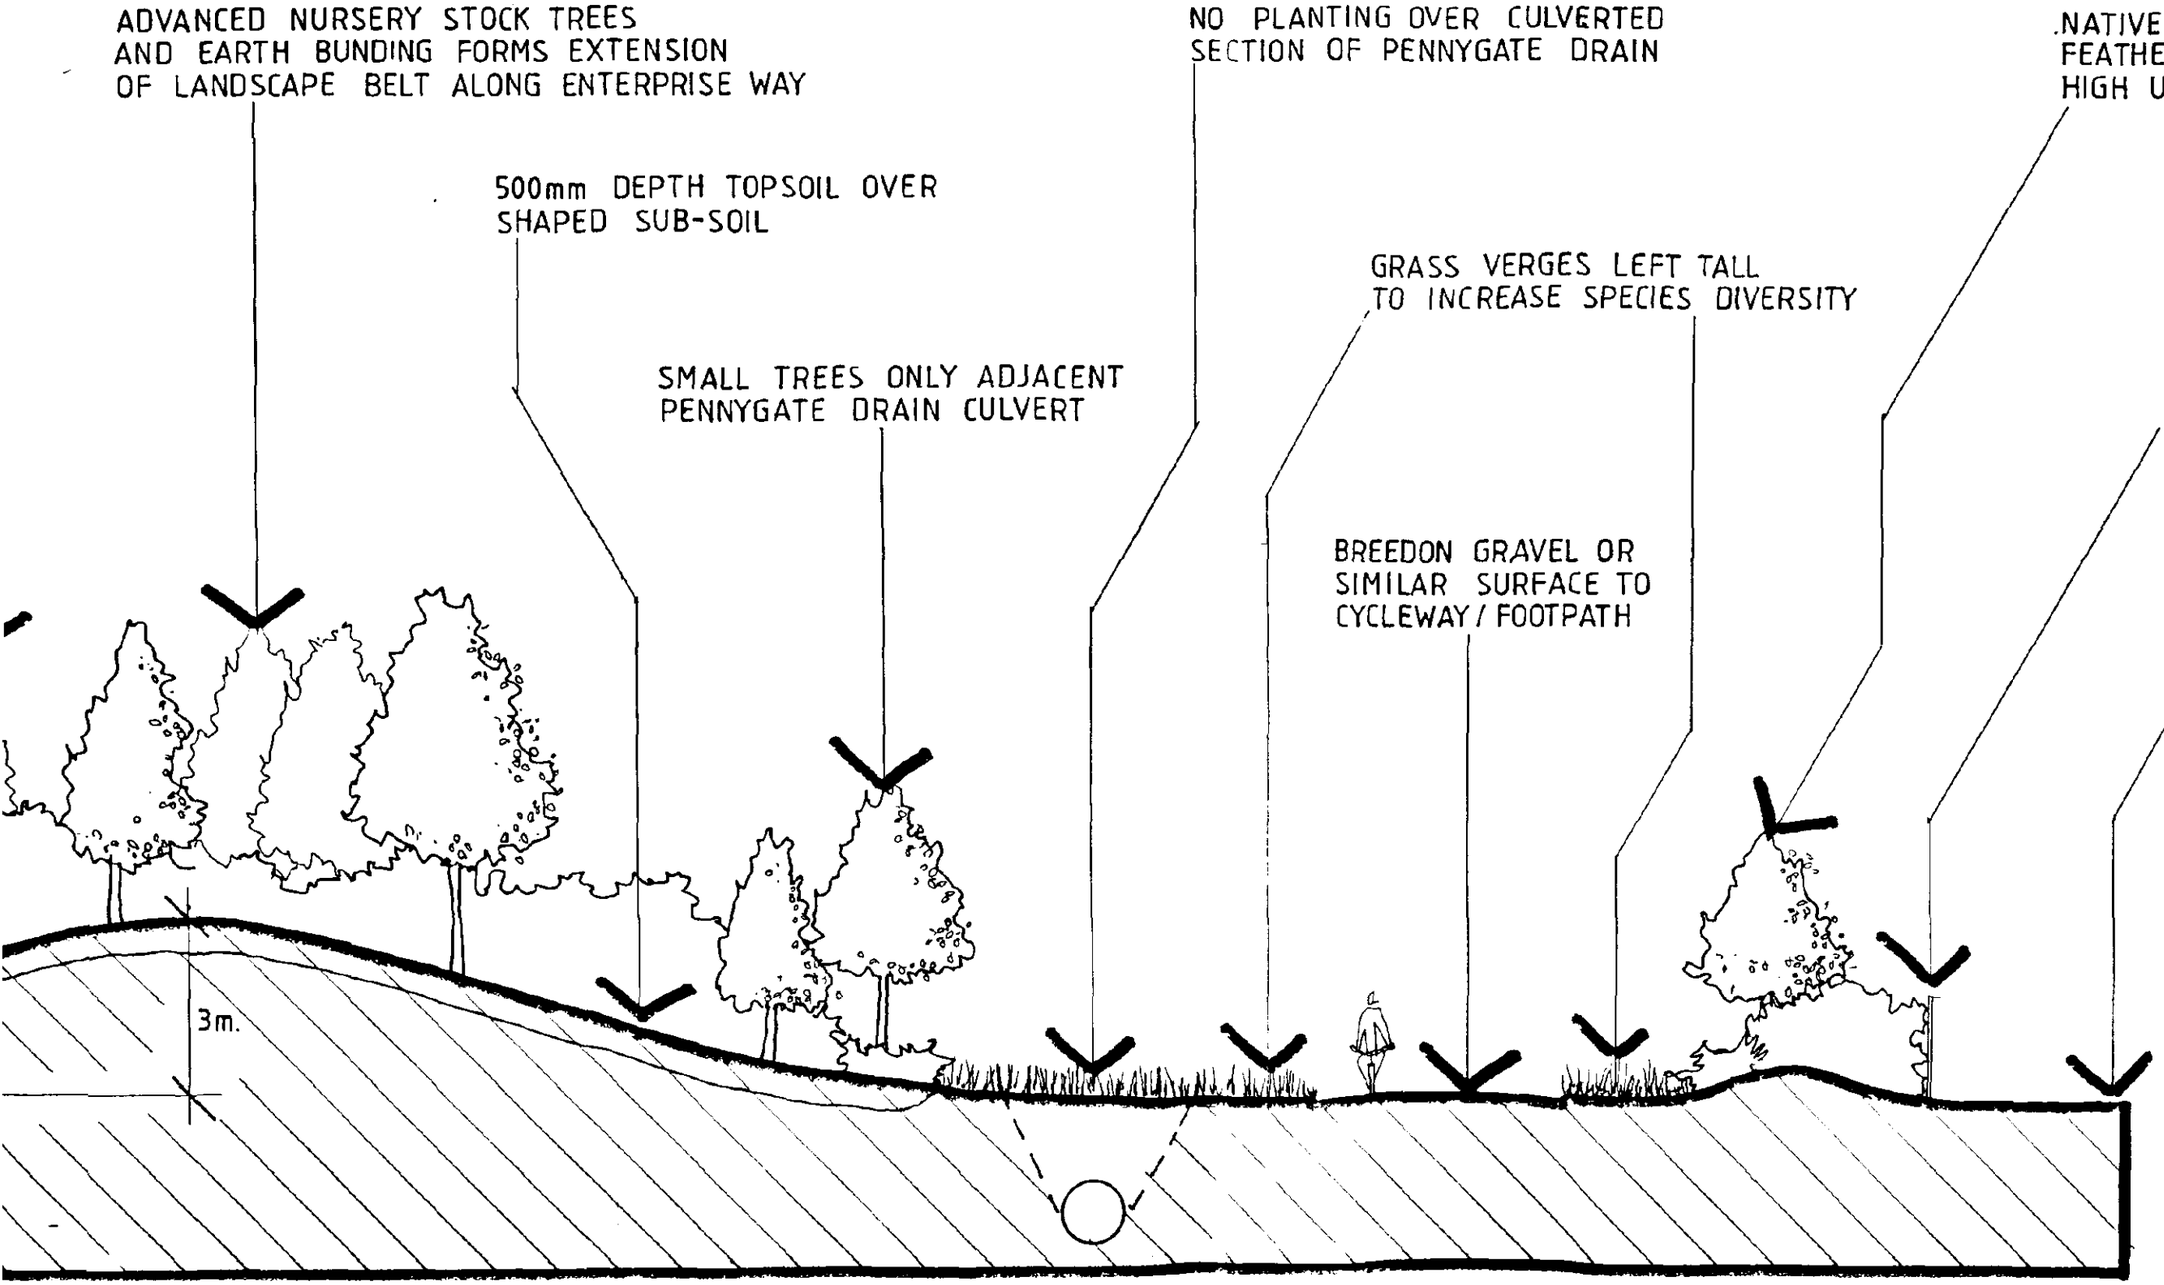CHECK BY



AT INTERSECTION WITH ENTERPRISE WAY

C-C

AWING MUST NOT BE REPRODUCED WITHOUT PERMISSION FROM BROADGATE BUILDERS (SPALD