


50 Milestone Lane

The James Plot 1

Section NN

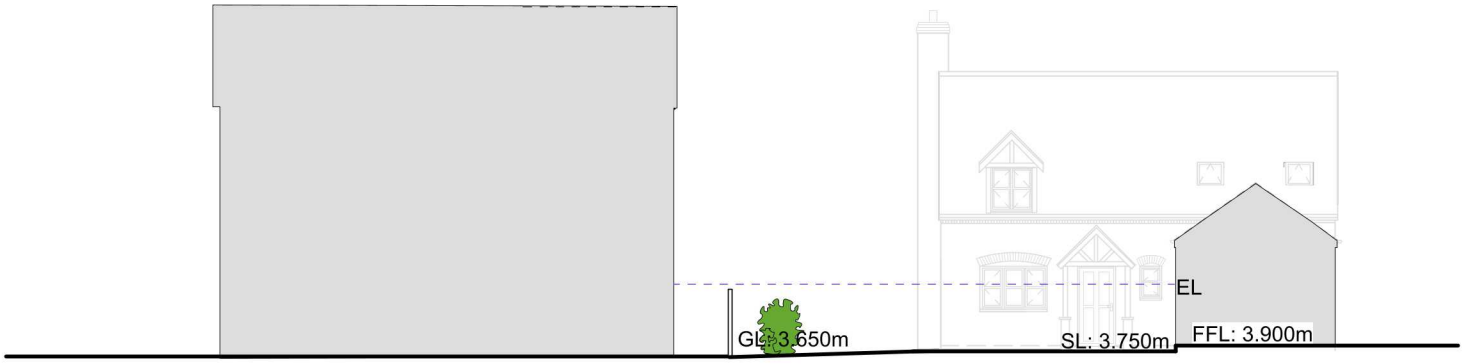

50 Milestone Lane

The James Plot 1

Section MM

LEGEND

FFL: Finished floor level
SL: Slab level
GL: Ground level
EL: Eye level 1635mm high

Project
THE BURRELLS
PINCHBECK

Title
Section Plot 1 to 50
Milestone Lane

Scale	Date	Job No	
1:200	SET 21	243	
Category	CiSfb Element	Sequential No	Revisions
D	(--)	16	C

Aspect
Architectural
Design

Architectural
Designer

29A Church Street
Northborough
Peterborough
PE6 9BN
Telephone 07907030047

© Copyright

Rev A: March 22 - Footpath revised to suit site layout
Rev B: May 22 - 25 degree line changed/taken from the midpoint of the ground floor window
Rev C: July 25 - Drawing revised to suit planners comments

Scale 1:200 @ A4