



4 The Meadows
SECTION FF

The Fulton Plot 18

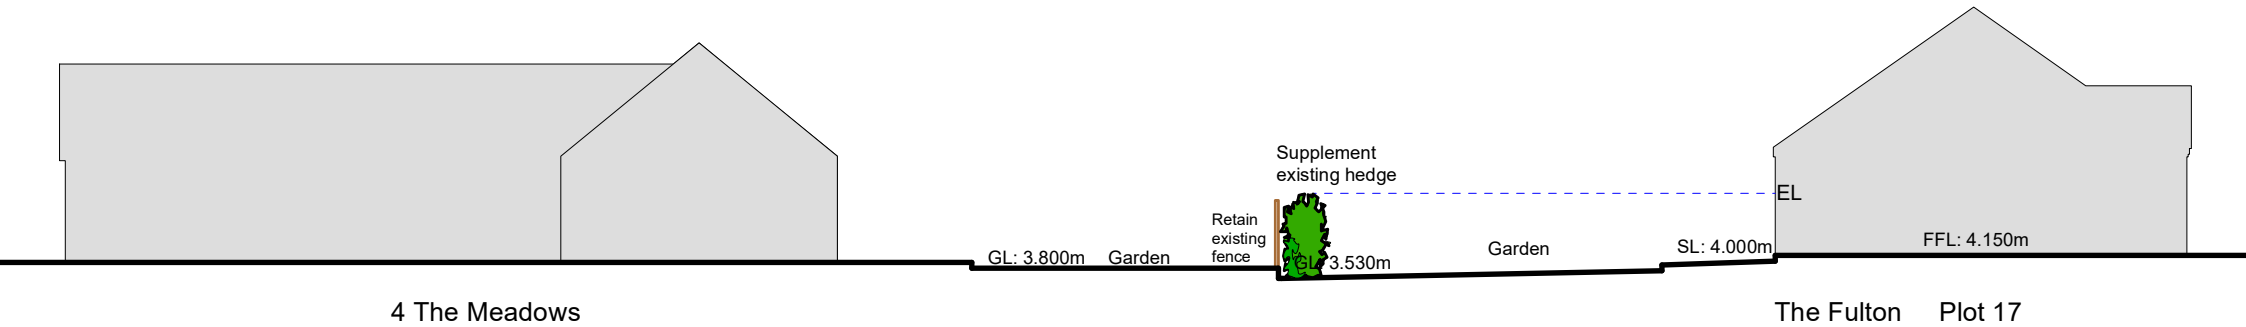


4 The Meadows
SECTION EE

The Fulton Plot 17

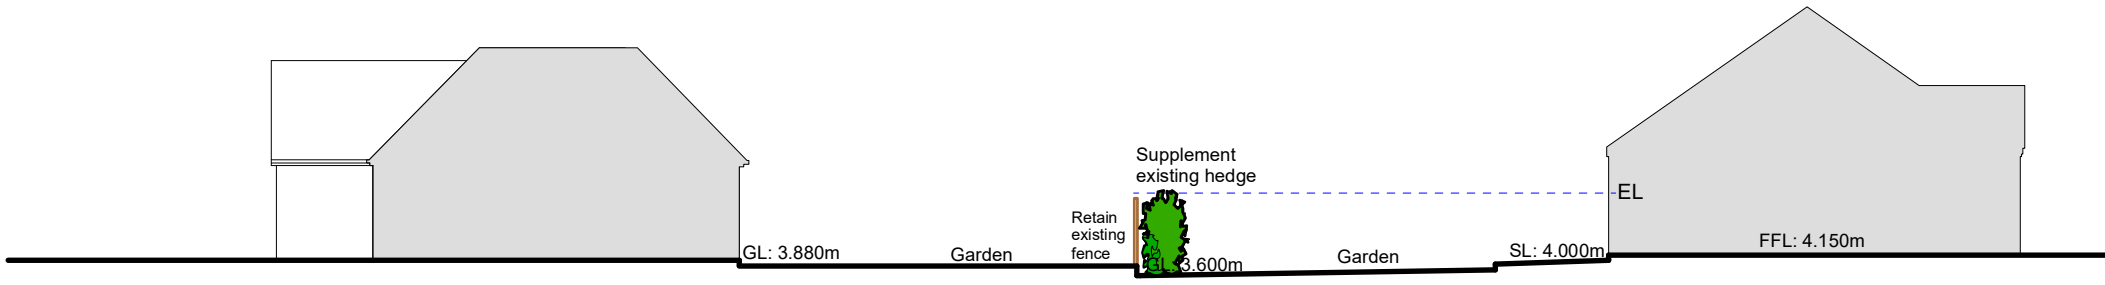


5 The Meadows
SECTION DD

The Fulton Plot 16

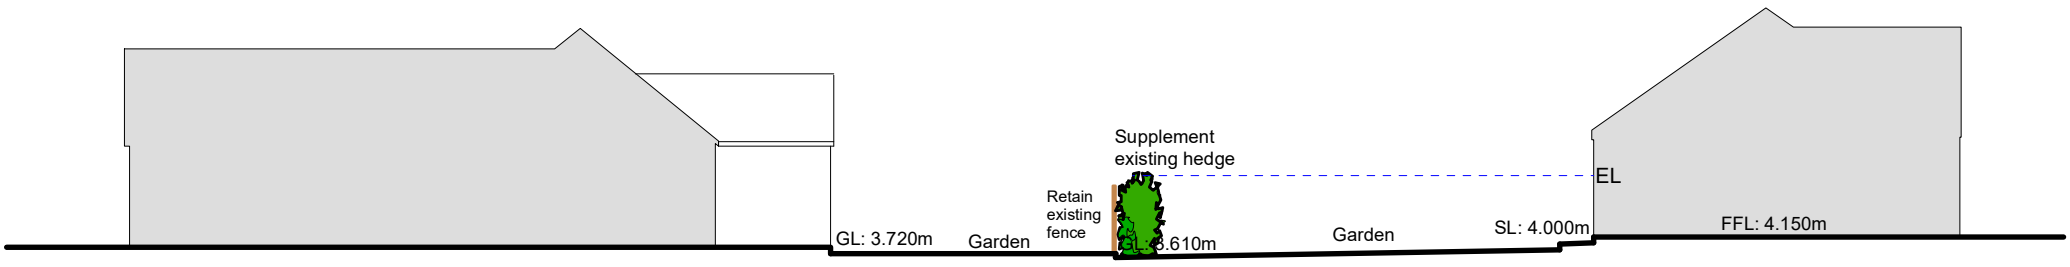


6 The Meadows
SECTION CC

The Eaton Plot 15

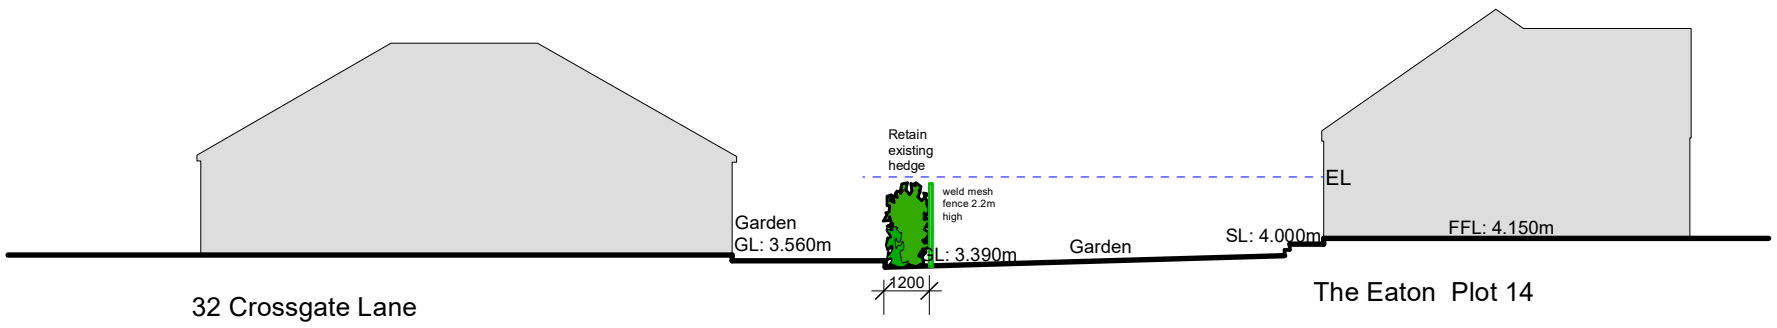

32 Crossgate Lane
SECTION BB

The Eaton Plot 14

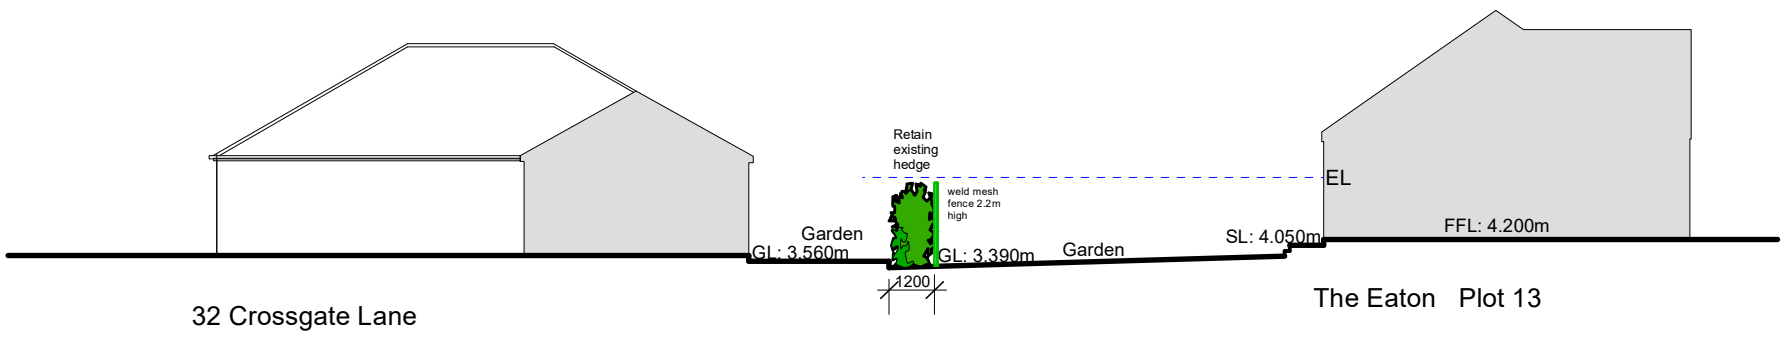

32 Crossgate Lane
SECTION AA

The Eaton Plot 13

LEGEND

FFL: Finished floor level
SL: Slab level
GL: Ground level
EL: Eye level 1635mm high

Project
THE BURRELLS
PINCHBECK

Title
SITE LEVEL
SECTIONS

Scale	Date	Job No	
1:200 @ A4	MAR 25	243	
Category	CiSfb Element	Sequential No	Revisions
D	(--)	17	

Aspect
Architectural
Design

Architectural
Designer

29A Church Street
Northborough
Peterborough
PE6 9BN
Telephone 07907030047

© Copyright

Scale 1:200 @ A3