



69 Gallery Walk
SECTION LL

The James Plot 24

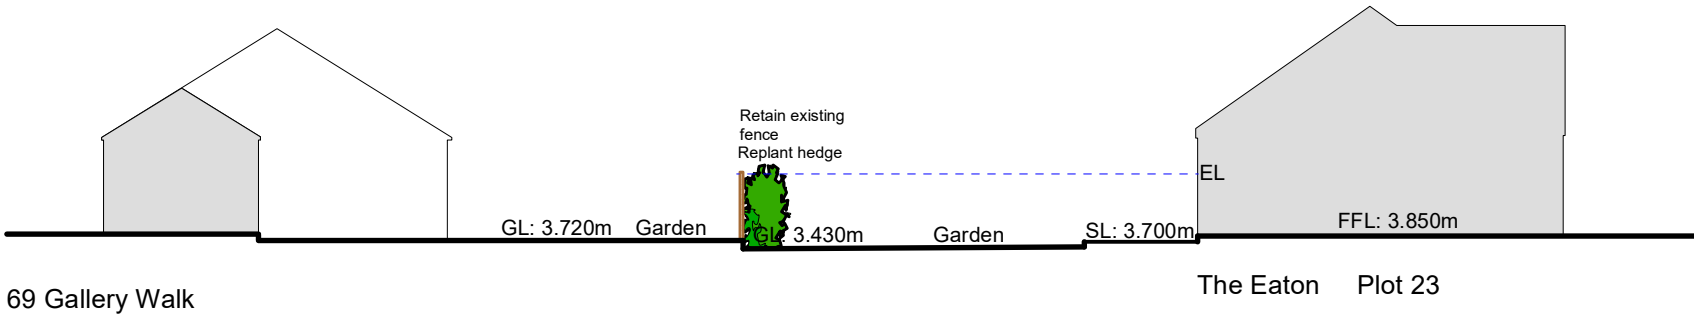


69 Gallery Walk
SECTION KK

The Eaton Plot 23

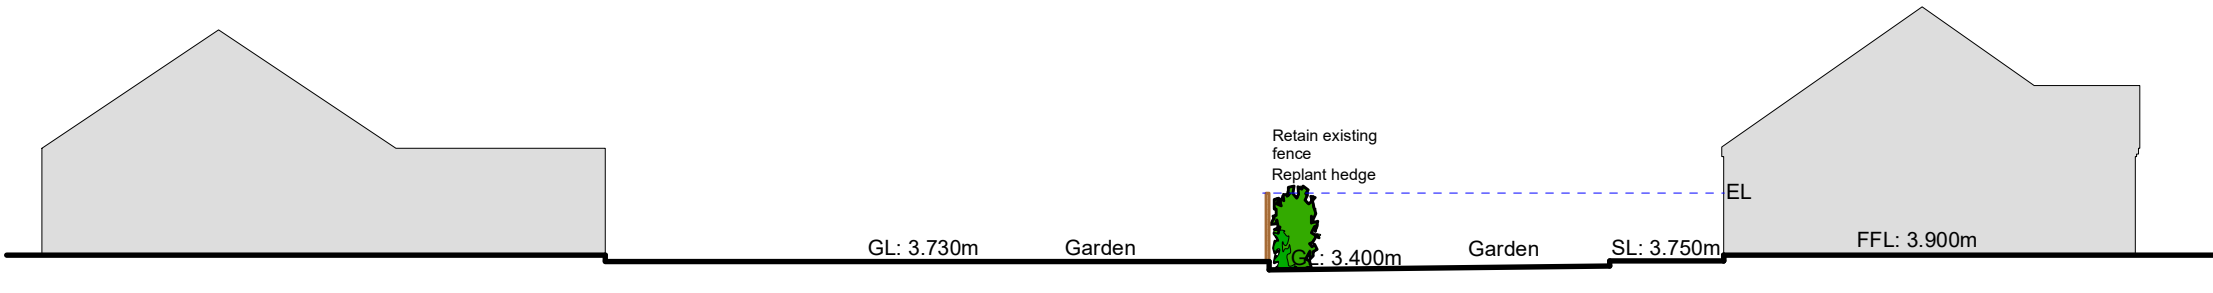


8 Crossgate Crescent
SECTION JJ

The Fulton Plot 22

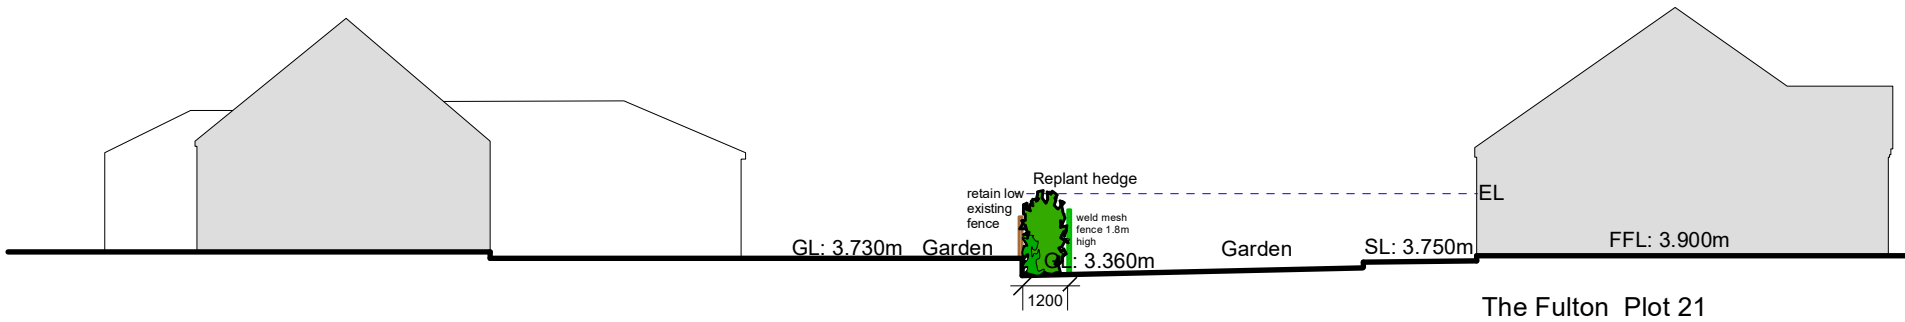


7 Crossgate Crescent
SECTION II

The Fulton Plot 21

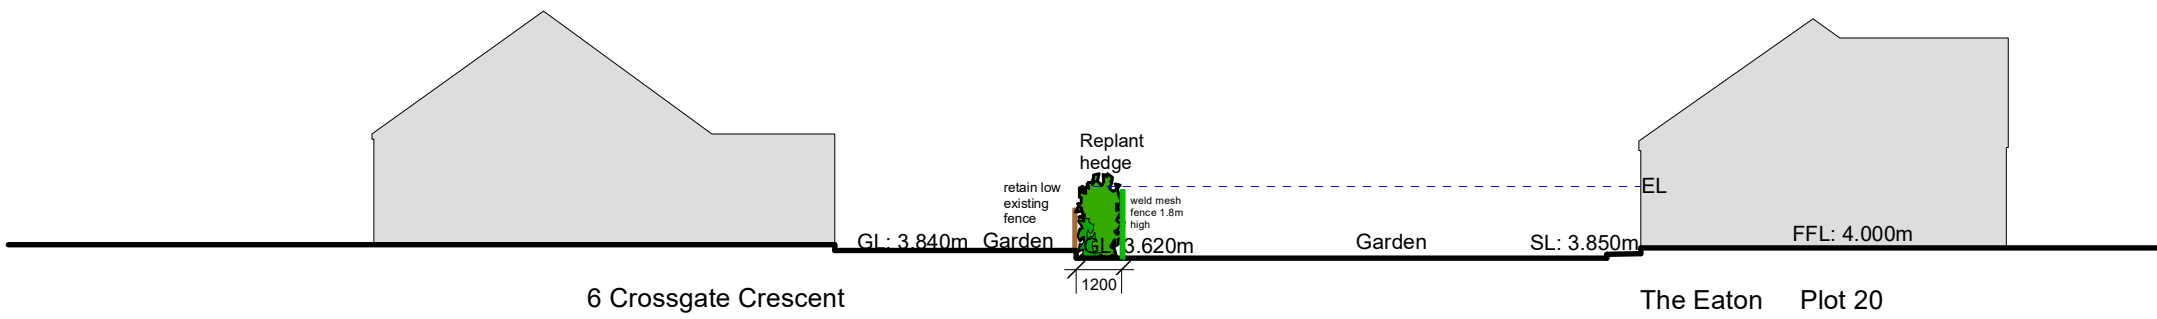

6 Crossgate Crescent
SECTION HH

The Eaton Plot 20

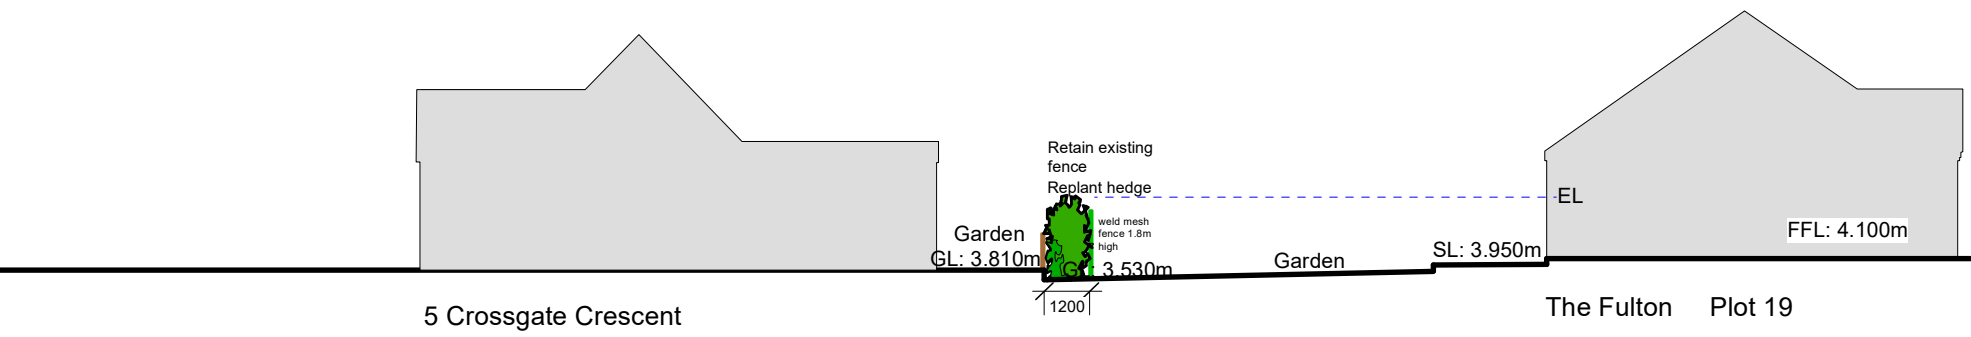

5 Crossgate Crescent
SECTION GG

The Fulton Plot 19

LEGEND

FFL: Finished floor level
SL: Slab level
GL: Ground level
EL: Eye level 1635mm high

Project
THE BURRELLS
PINCHBECK

Title
SITE LEVEL
SECTIONS

Scale	Date	Job No	
1:200 @ A4	MAR 25	243	
Category	CI/Sfb Element	Sequential No	Revisions
D	(--)	18	

Aspect
Architectural
Design

Architectural
Designer

29A Church Street
Northborough
Peterborough
PE6 9BN
Telephone 07907030047

© Copyright

Scale 1:200 @ A3