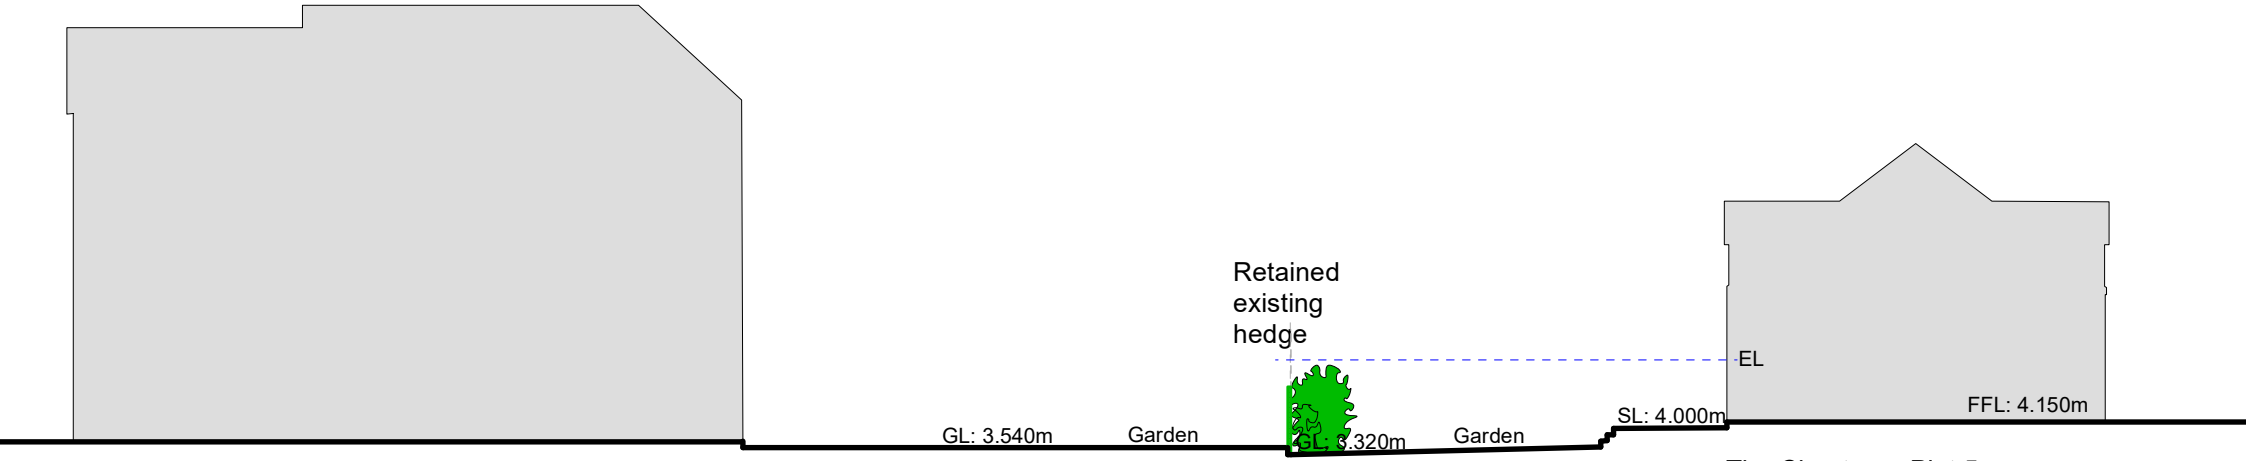


52 Crossgate Lane
SECTION LL

The Chester Plot 5

LEGEND

FFL: Finished floor level
SL: Slab level
GL: Ground level
EL: Eye level 1635mm high

Project
THE BURRELLS
PINCHBECK

Title
SITE LEVEL
SECTIONS

Scale	Date	Job No	
1:200 @ A4	MAR 25	243	
Category	CiSfb Element	Sequential No	Revisions
D	(--)	19	

Aspect
Architectural
Design

Architectural
Designer

29A Church Street
Northborough
Peterborough
PE6 9BN
Telephone 07907030047

© Copyright

Scale 1:200 @ A4