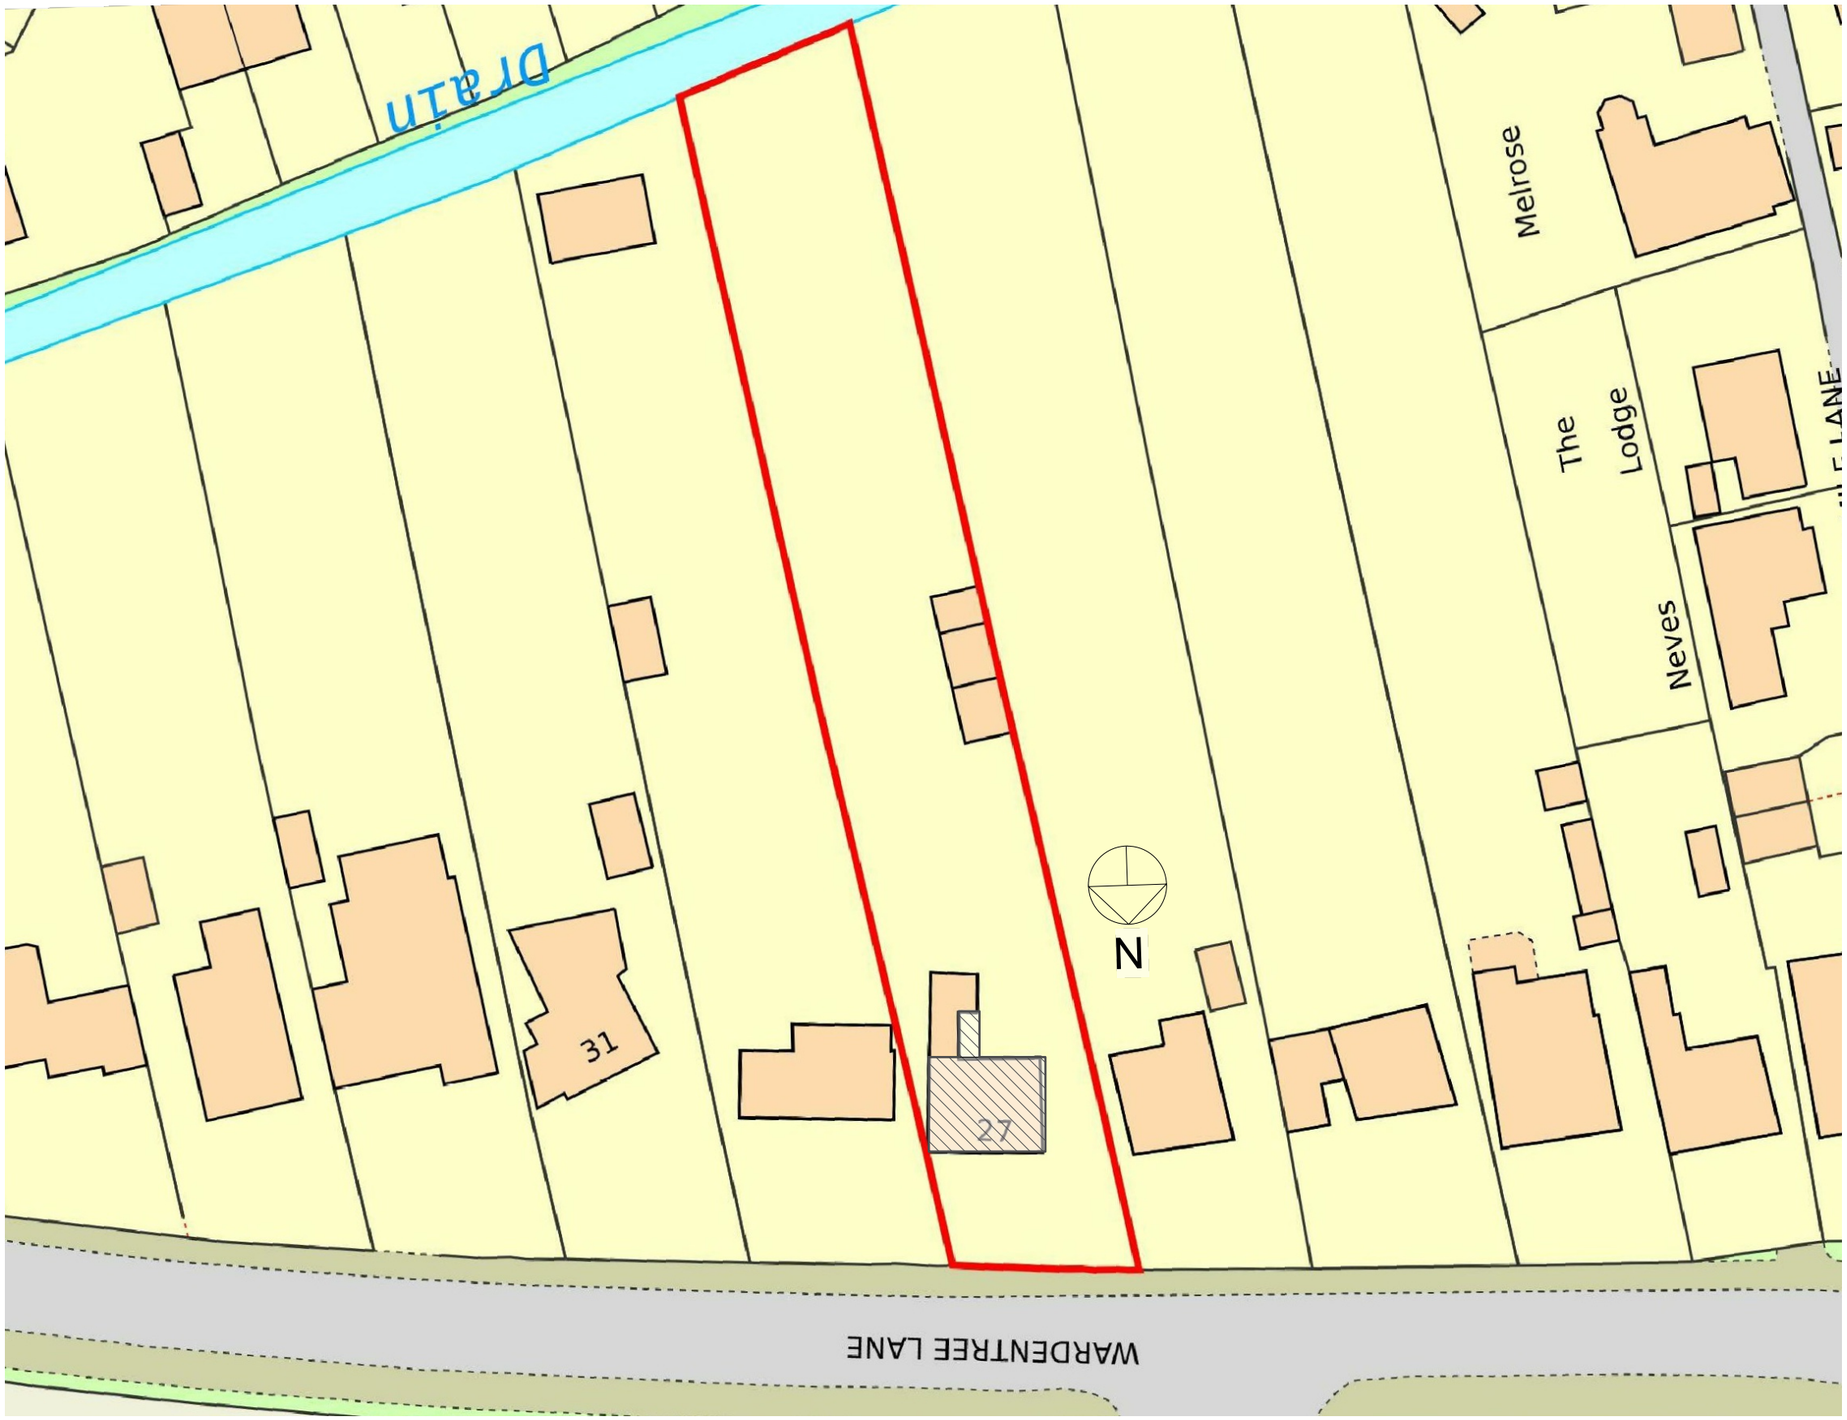


DRAWING/REV:

Proposed Block Plan 1:500

02 - Proposed Block Plan	-

ecoTrus Loft Structure Systems

Minton House, Leeds, West Yorkshire
LS5 3AS

CLIENT:	PROJECT:	DRAWN BY:	DATE:
Dionisie Iovoaea	27 Wardentree Ln, Pinchbeck, Spalding, PE11 3UF, UK.	Victor Vilchis	March 2026

SCALE: 1:50 @ A3

0 0.25 0.50 1 1.50 2 3 5

1. Measurements only to be used for EcoTrus loft installation. To be used as guidance for install.
2. Sketch pack may have un-surveyed measurements.
3. TBC Will need measurements taken to confirm height.
4. Missing dimensions ring EcoTrus design office.
5. **DO NOT SCALE DRAWINGS**