
Location Plan

Site Address: **27, Wardentree Lane, Pinchbeck, Spalding, PE11 3UF**

PlanningPortal

Date Produced: **11-Apr-2026**

Scale: **1:1250 @A4**

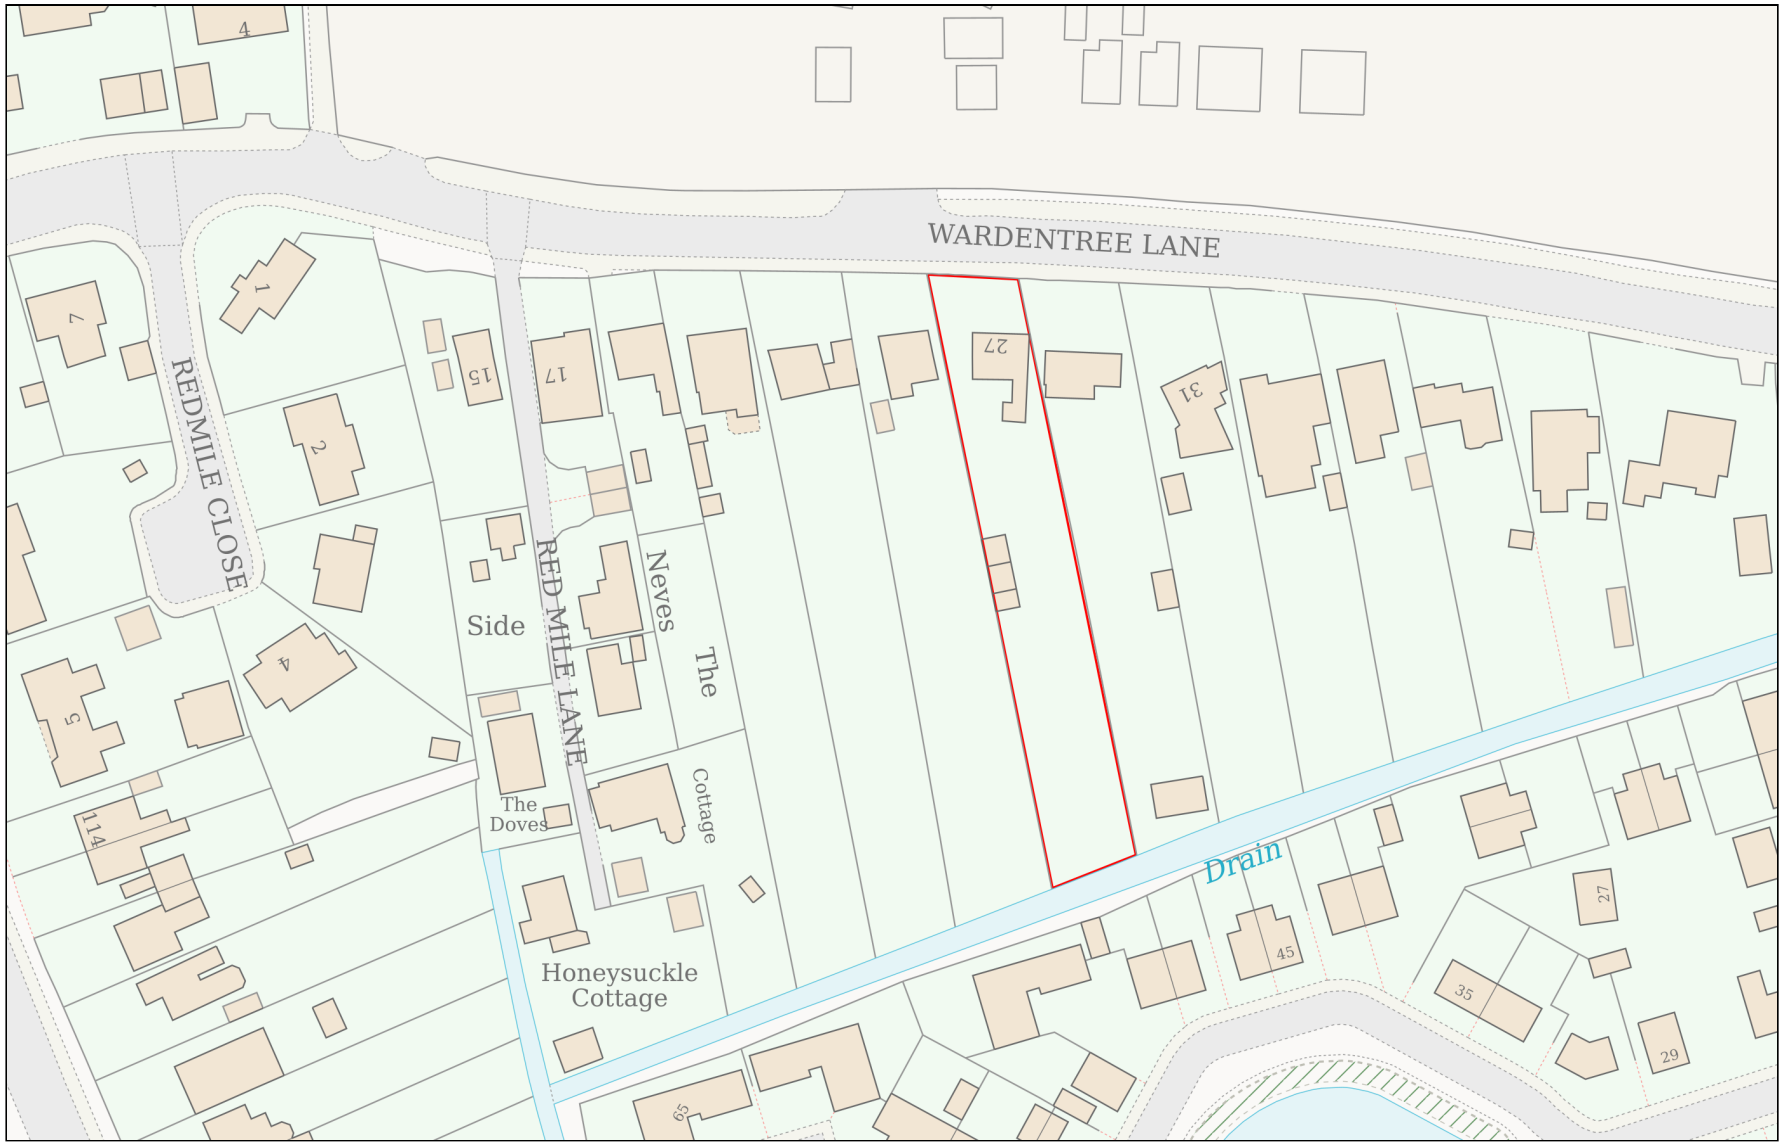

0 50

Metres

Planning Portal Reference: **PP-14848489v1**

Powered By TerraQuest

© Crown copyright and database rights 2026 OS 100042766