
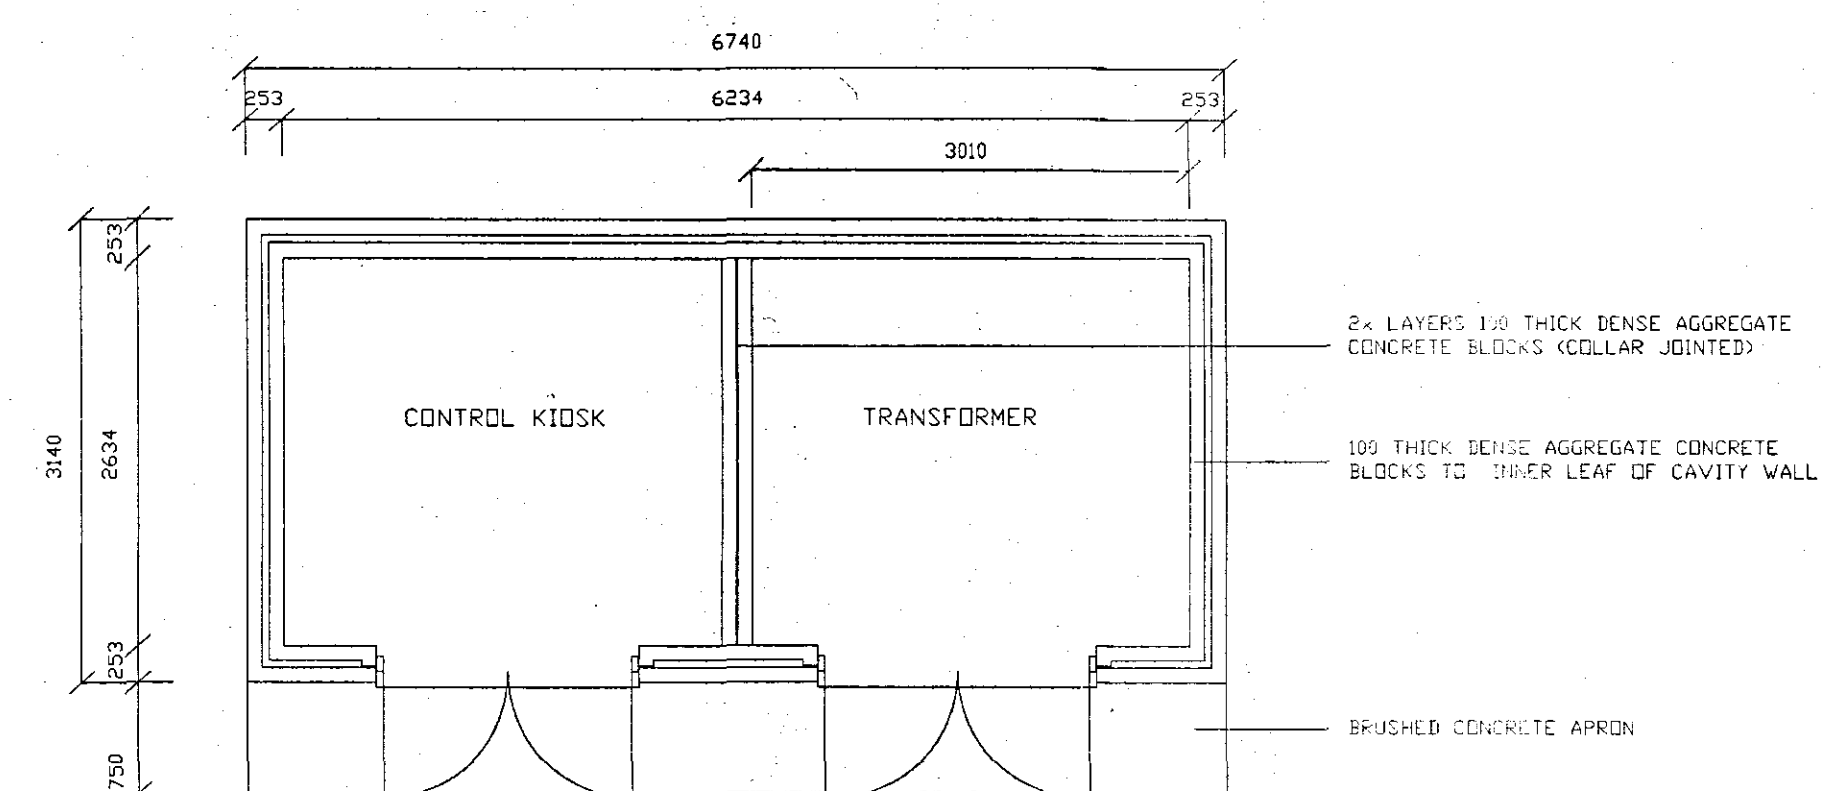
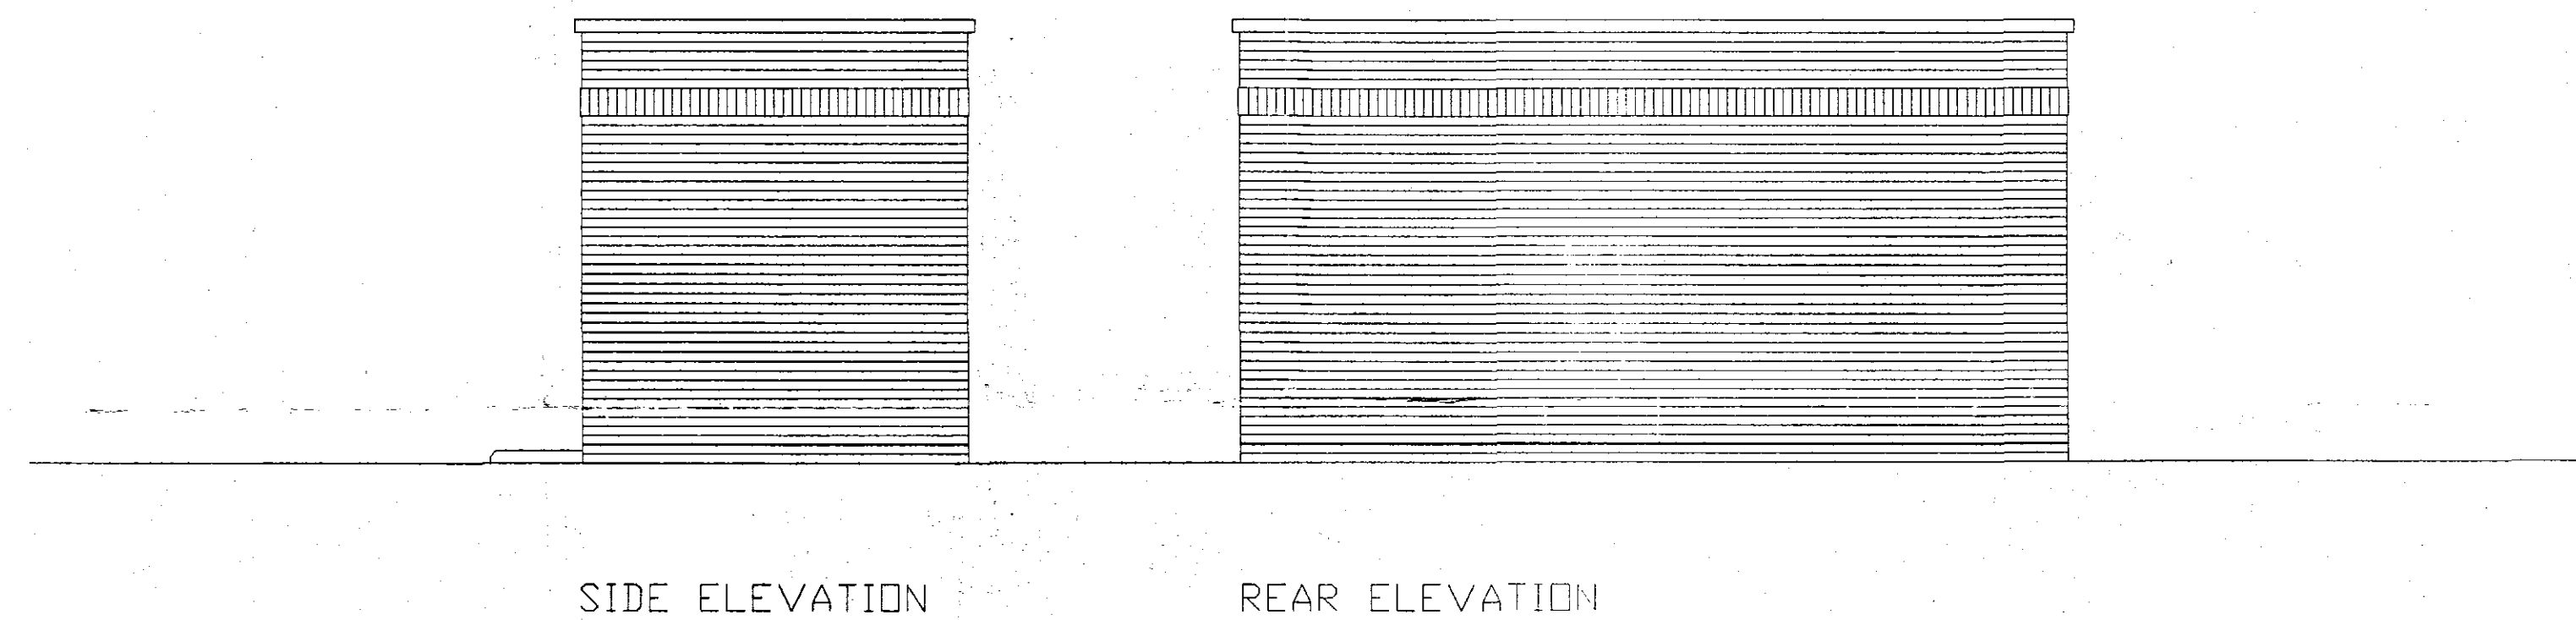


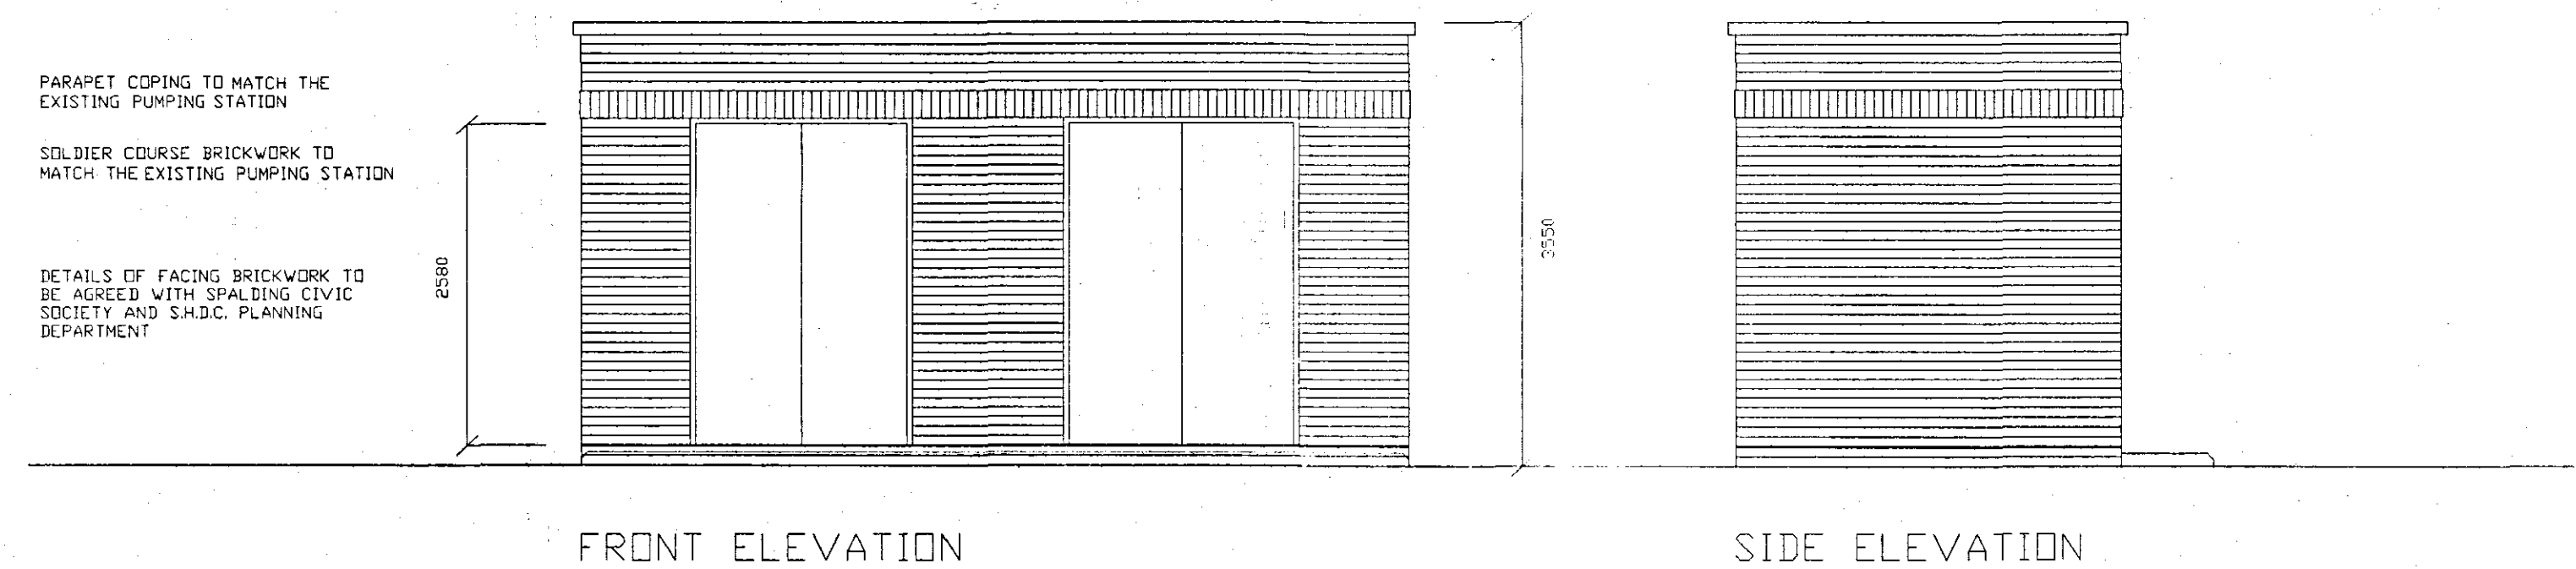

PROPOSED PLAN

**DETERMINED
PLAN**

1.0 DEC 2003
352/06

REV	DETAILS OF REVISION	DATE	DRAWN	CHECKED	APPR.
01	FIRST ISSUE	10/11/05	RBD	-	-
02	MODIFIED TO SUIT SUBSTATION REQUIREMENTS	7/12/05	SB	MLH	MLH
03	BRICKWORK NOTE AMENDED	20.01.06	DGILL	MLH	MLH
04					
05					



Architecture, Landscape & Environment
Equipoint • 1506-1508 Coventry Road
Yardley • BIRMINGHAM B25 8AQ
Tel: +44(0)121 717 7744
Fax: +44(0)121 706 2304 / 3689
www.haswell.com

PINCHBECK MARSH PUMPING STATION
COMBINED KIOSK AND HV TRANSFORMER BUILDING

SCALE: 1/50 @ A1

DRG. NO. 12975-A/001-03

CAD FILE