SOUTH HOLLAND DC
HOUSING & PLANNING
08 APR 1999
Ref. 6352 99

DETERMINED
PLAN



SOUTH HOLLAND DC
HOUSING & PLANNING
08 APR 1999
Ref: 0352/99

DETERMINED PLAN

turning facility - Glen Ave

Proposed trees

Proposed access

Hawthorn hedge (exhg)

DINING

KITCHEN

BED

BTH

BED


LOUNGE

GARAGE


Proposed trees

Hawthorn hedge (exhg) to be maintained at 2.0m in height


1.8m high close boarded fence

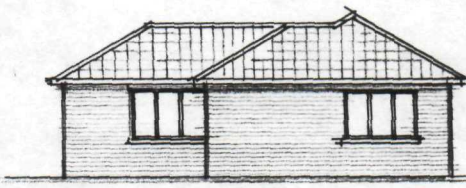


NORTH

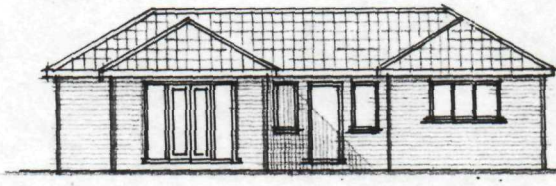

EAST

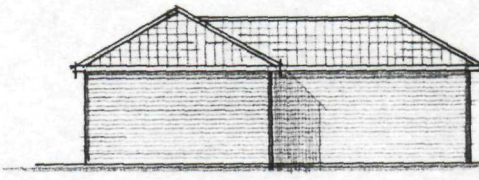

South

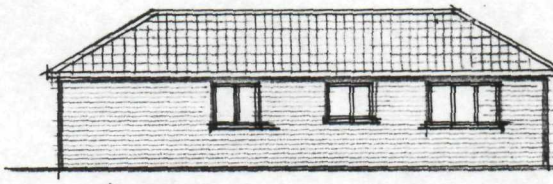

West.


Commercial unit

No 73.

KNIGHT STREET

SCALE 1:200

Proposed.

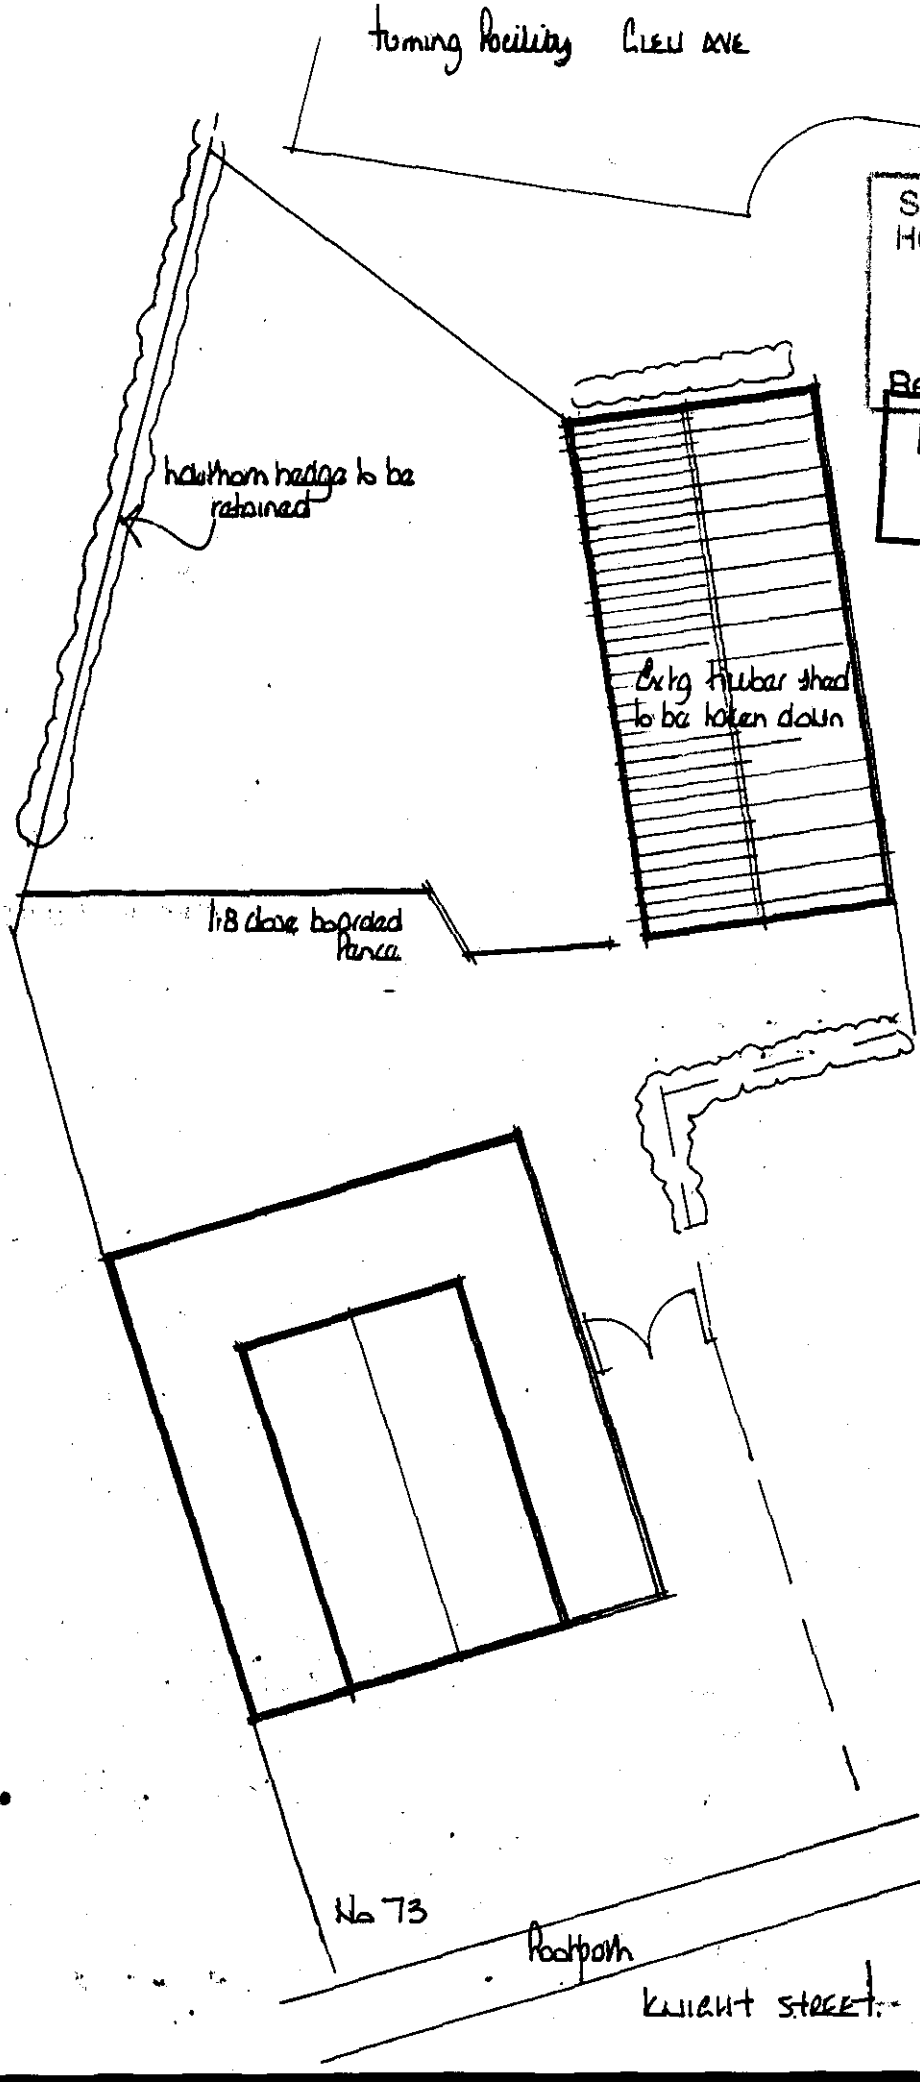

SOUTH HOLLAND DC.
HOUSING & PLANNING
08 APR 1999
Ref: 0352/99
DETERMINED
PLAN

Existing