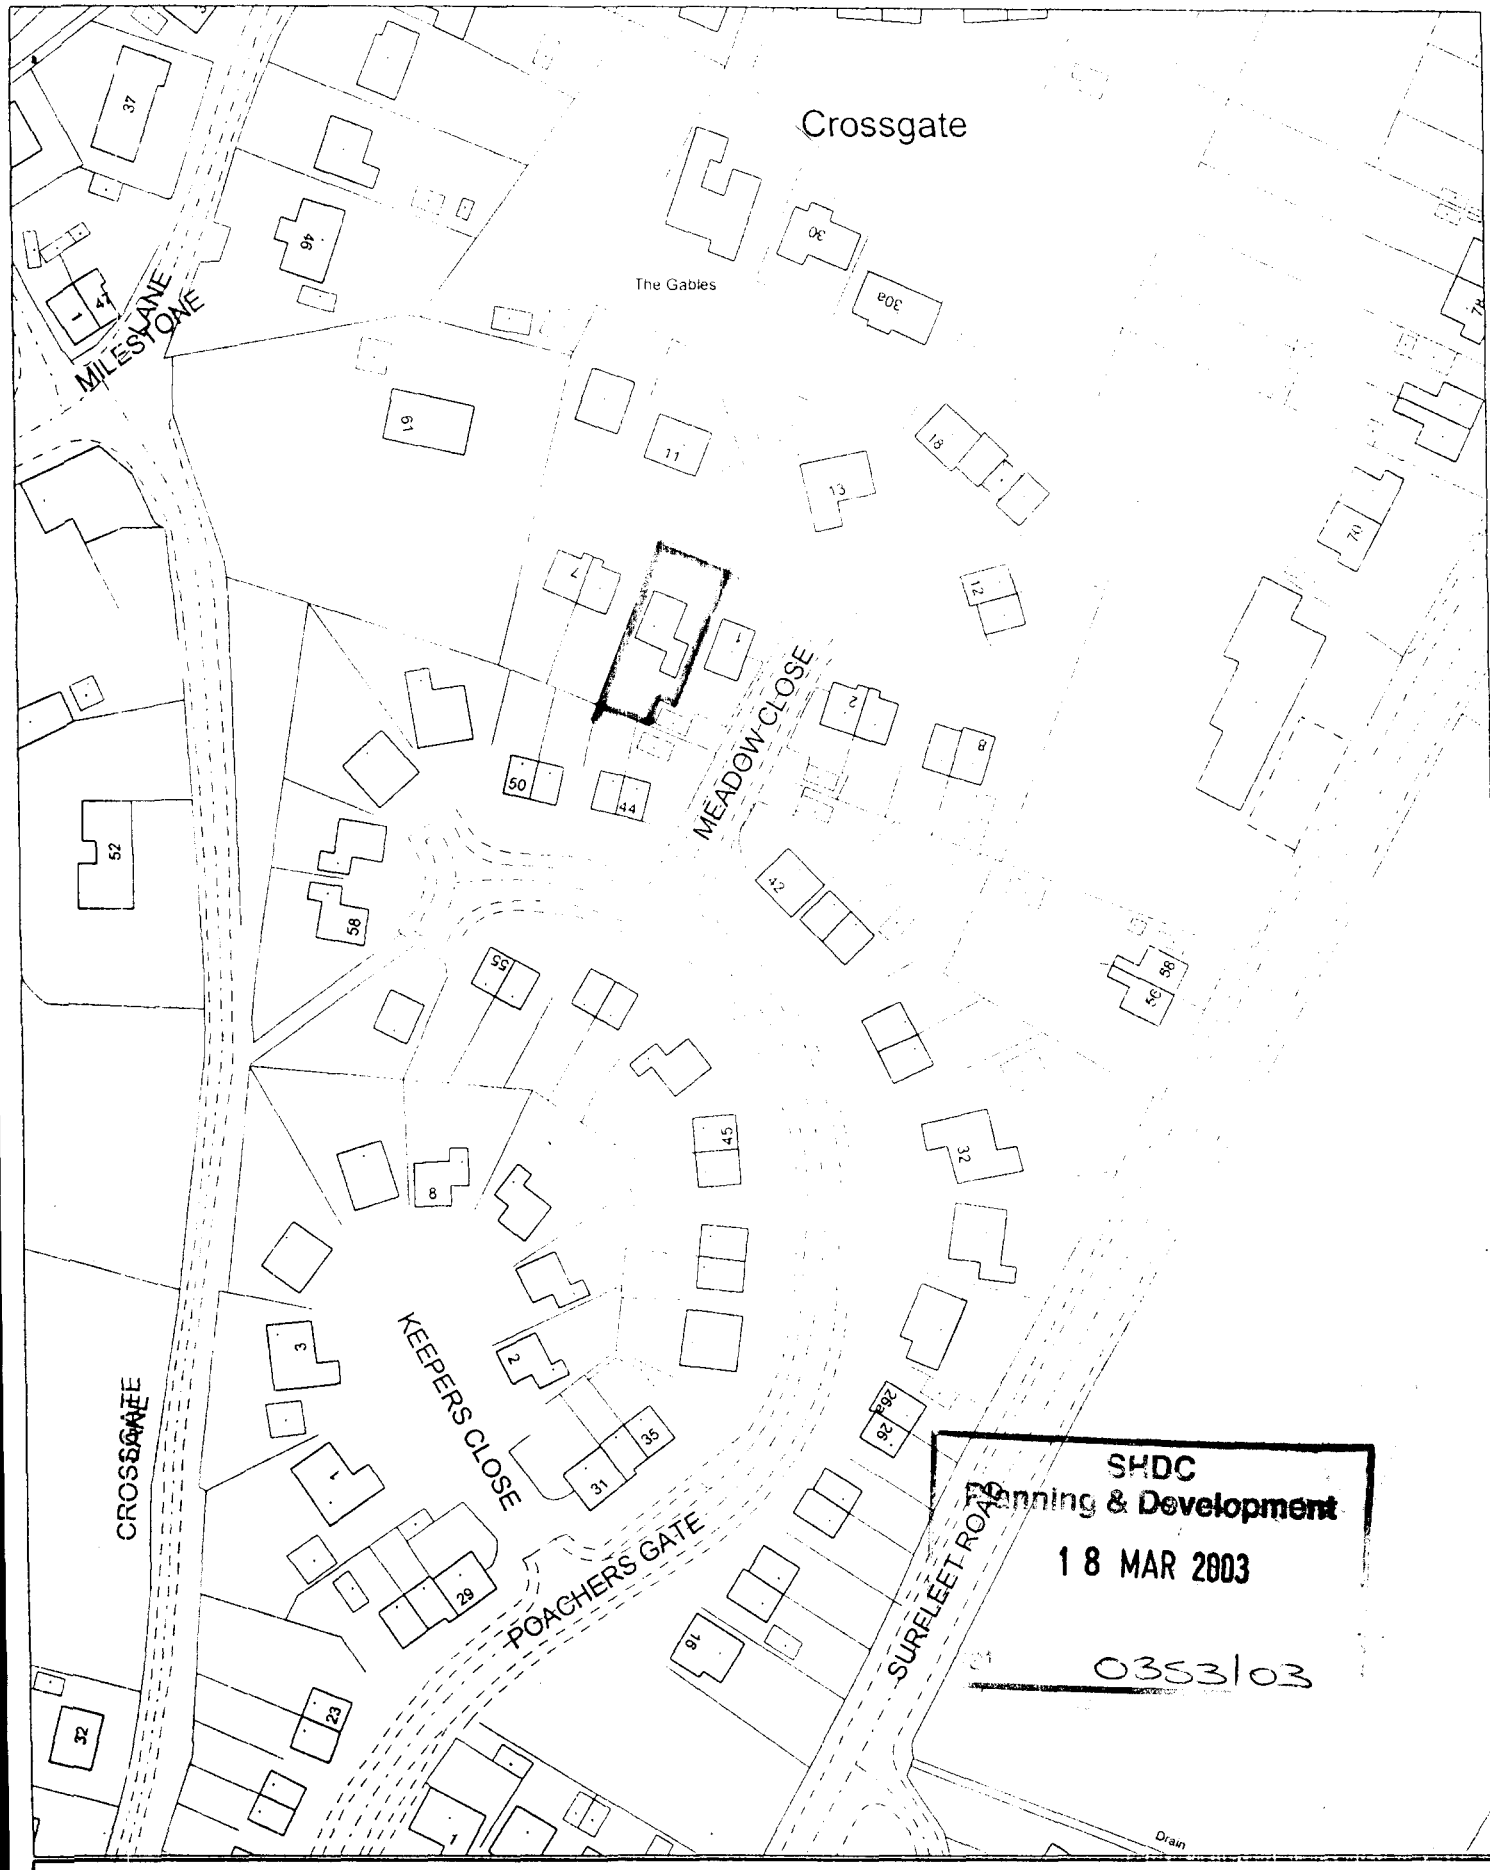


SHDC
Planning & Development
18 MAR 2003
0353/03


SOUTH HOLLAND DISTRICT COUNCIL

Council Offices, Priory Road, Spalding, Lincolnshire PE11 2XE


This copy has been produced specifically for the map return scheme purposes only. No further copies may be made.

Scale: 1:1250


This map is reproduced from Ordnance Survey material with permission of Ordnance Survey on behalf of Her Majesty's Stationery Office (c) Crown copyright. Unauthorised reproduction infringes Crown copyright and may lead to prosecution or civil proceedings. South Holland District Council LA079413 2002

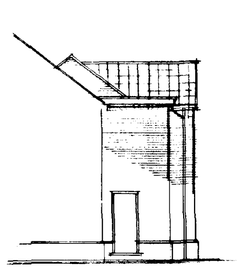


west

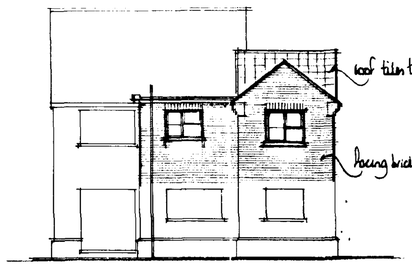


south

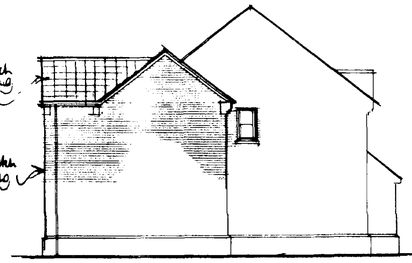

east

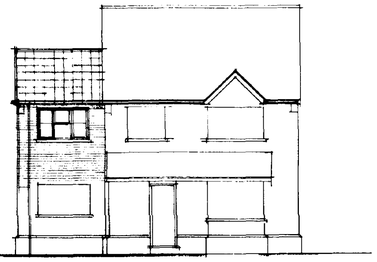


north

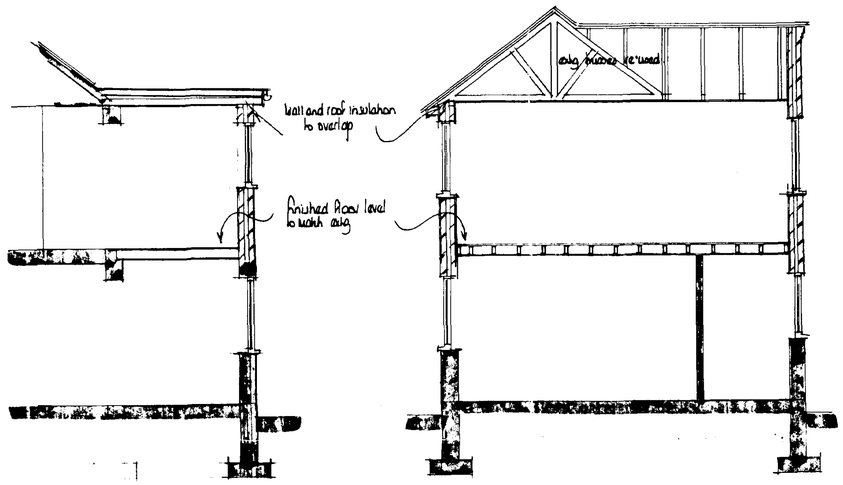

section a-a

b-b

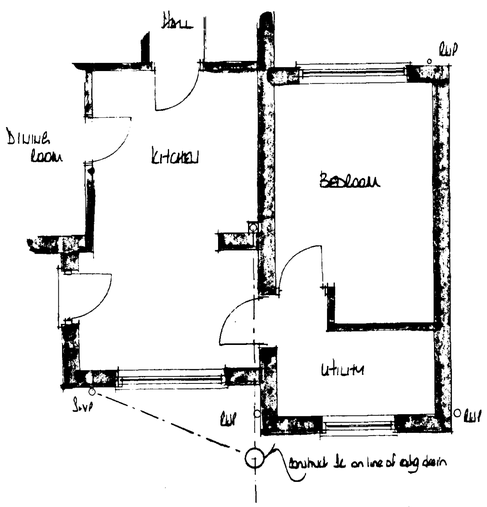
Hall
Dining Room
Kitchen
Bedroom
Utility
W.C
Sink
Gas
Elec
Elec
Elec