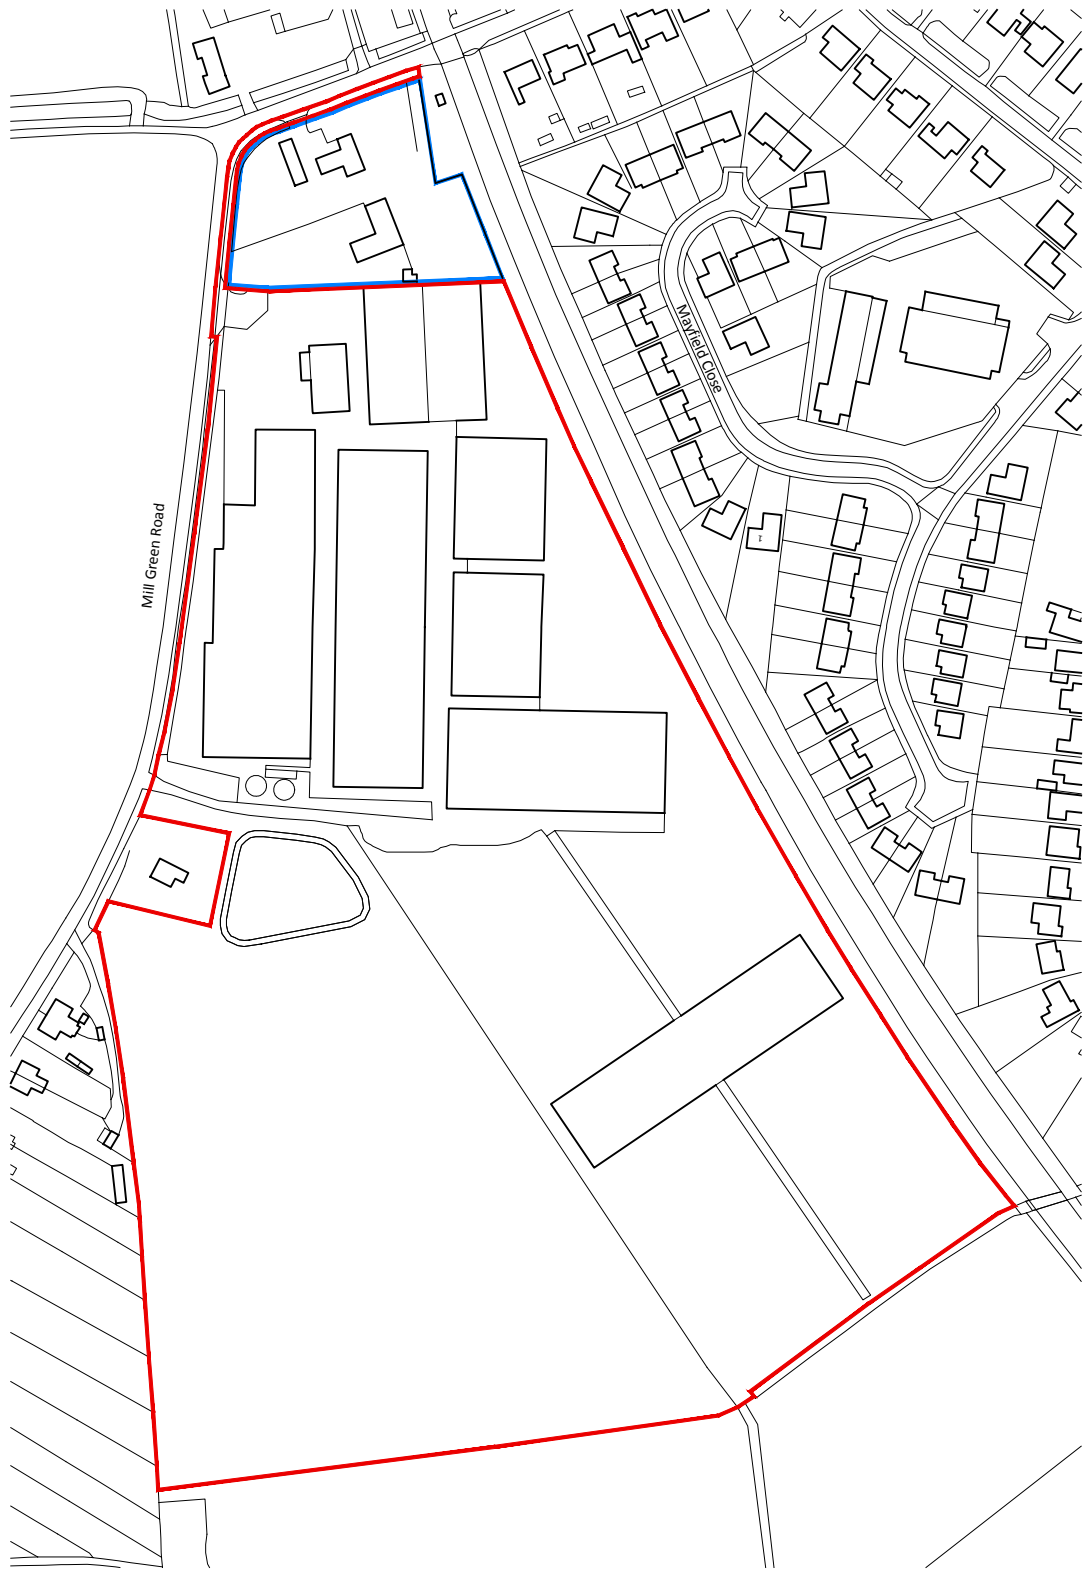


Rev	By	Notes	Date
rdc Robert Doughty Consultancy 32 High Street, Helpringham Sleaford, Lincolnshire NG34 0RA Tel: 01529 421646 Fax: 01529 421358 Email: admin@rdc-landplan.co.uk Web: www.rdc-landplan.co.uk			
Client Messers D R & M J Hull			
Project Residential development at Keston Nursery			
Drawing title Location Plan			
Drawing No 1211-3_OP_LP01		Rev -	Drawn WW
Scale 1:2500 @ A3		Date 20.03.17	Checked LMS