

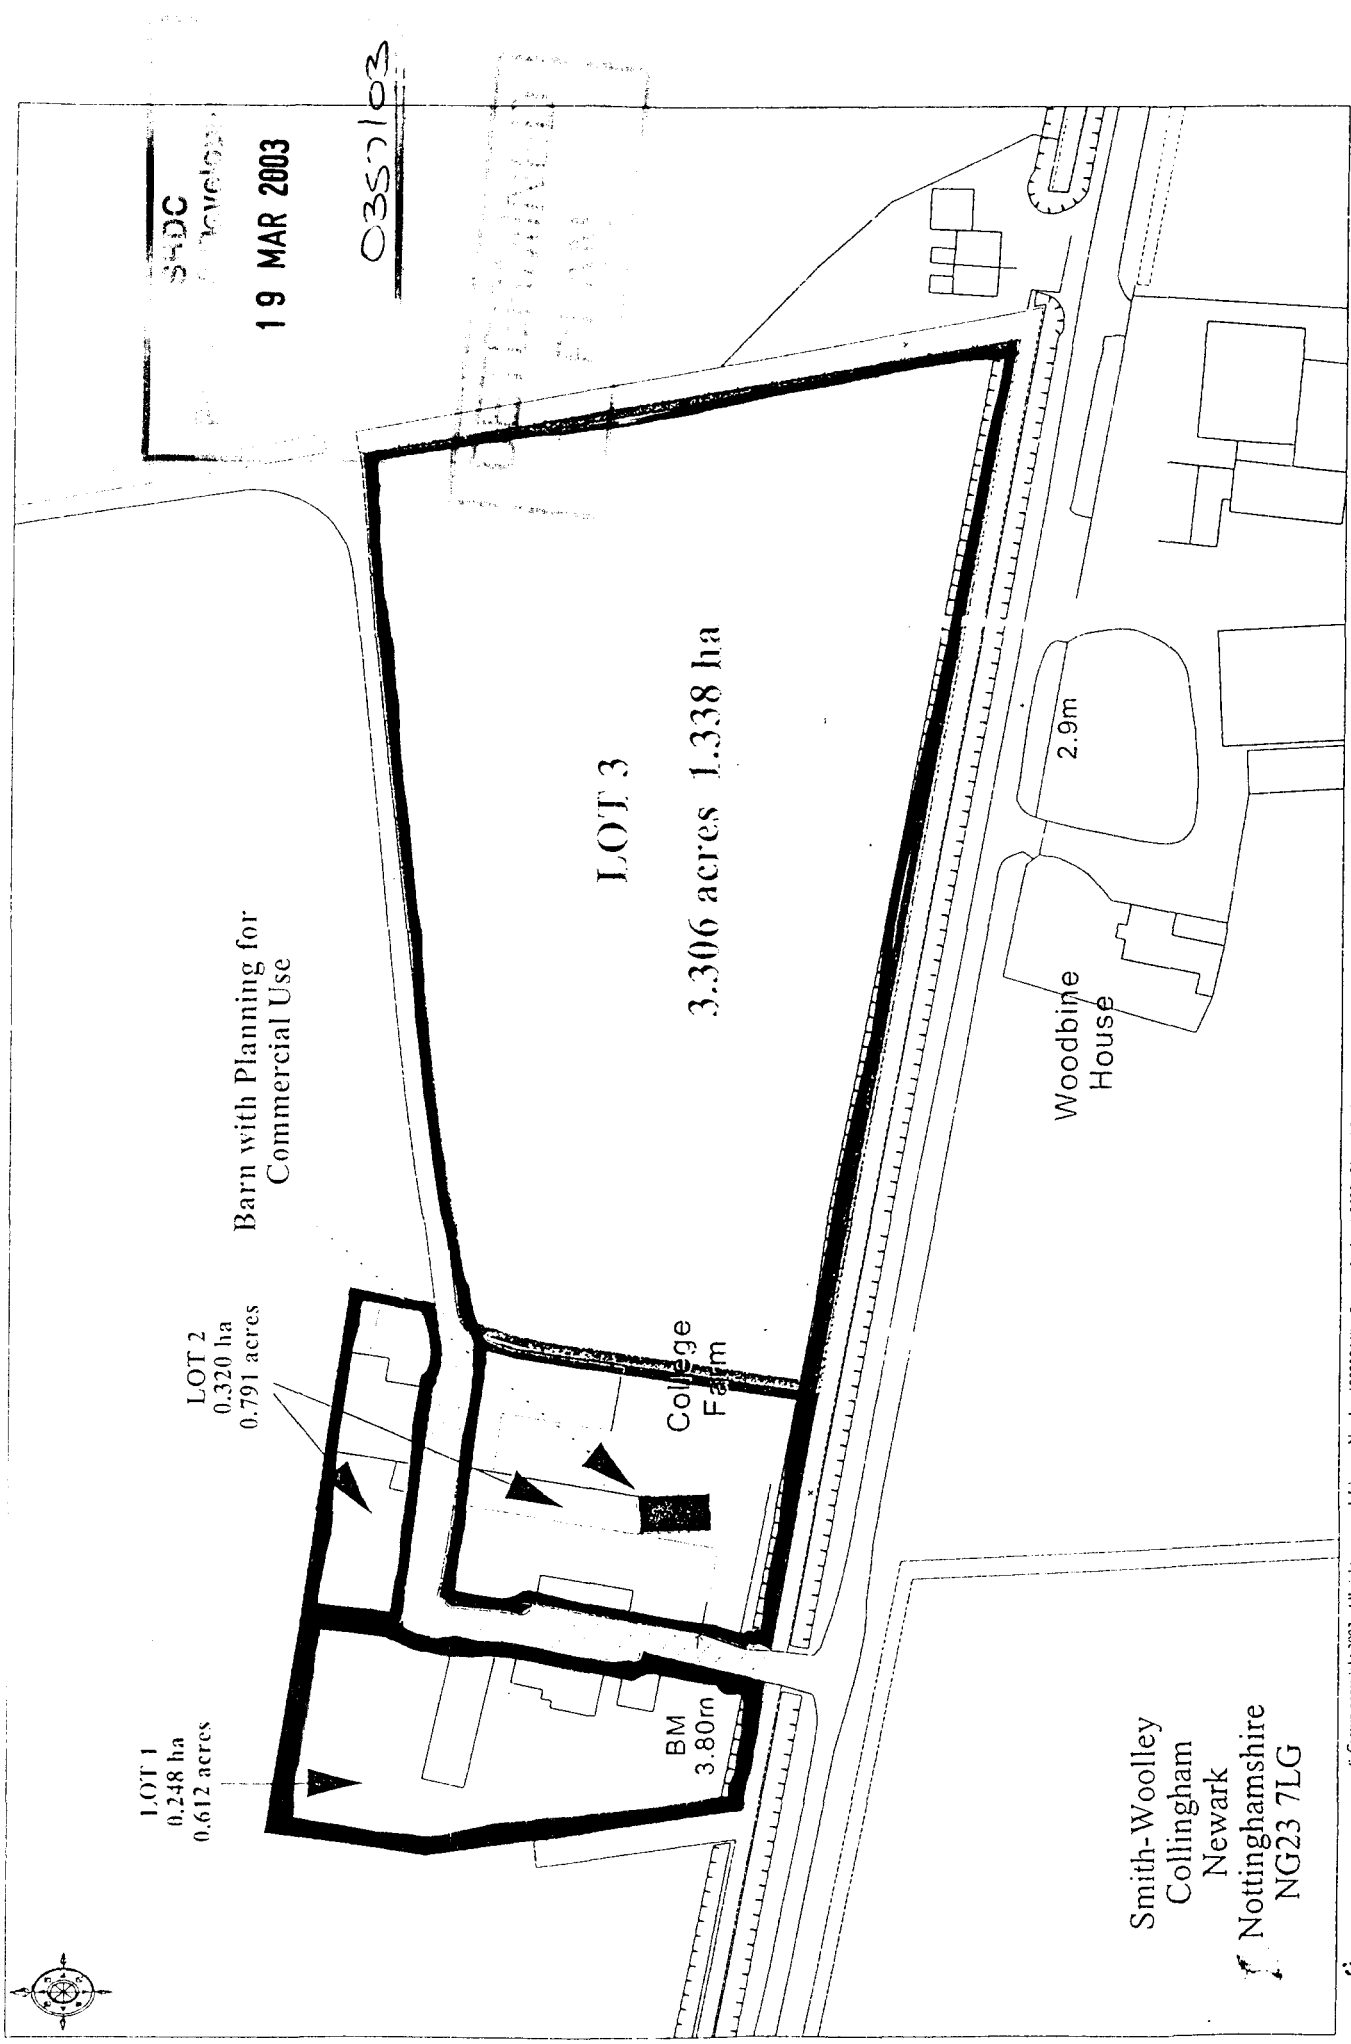
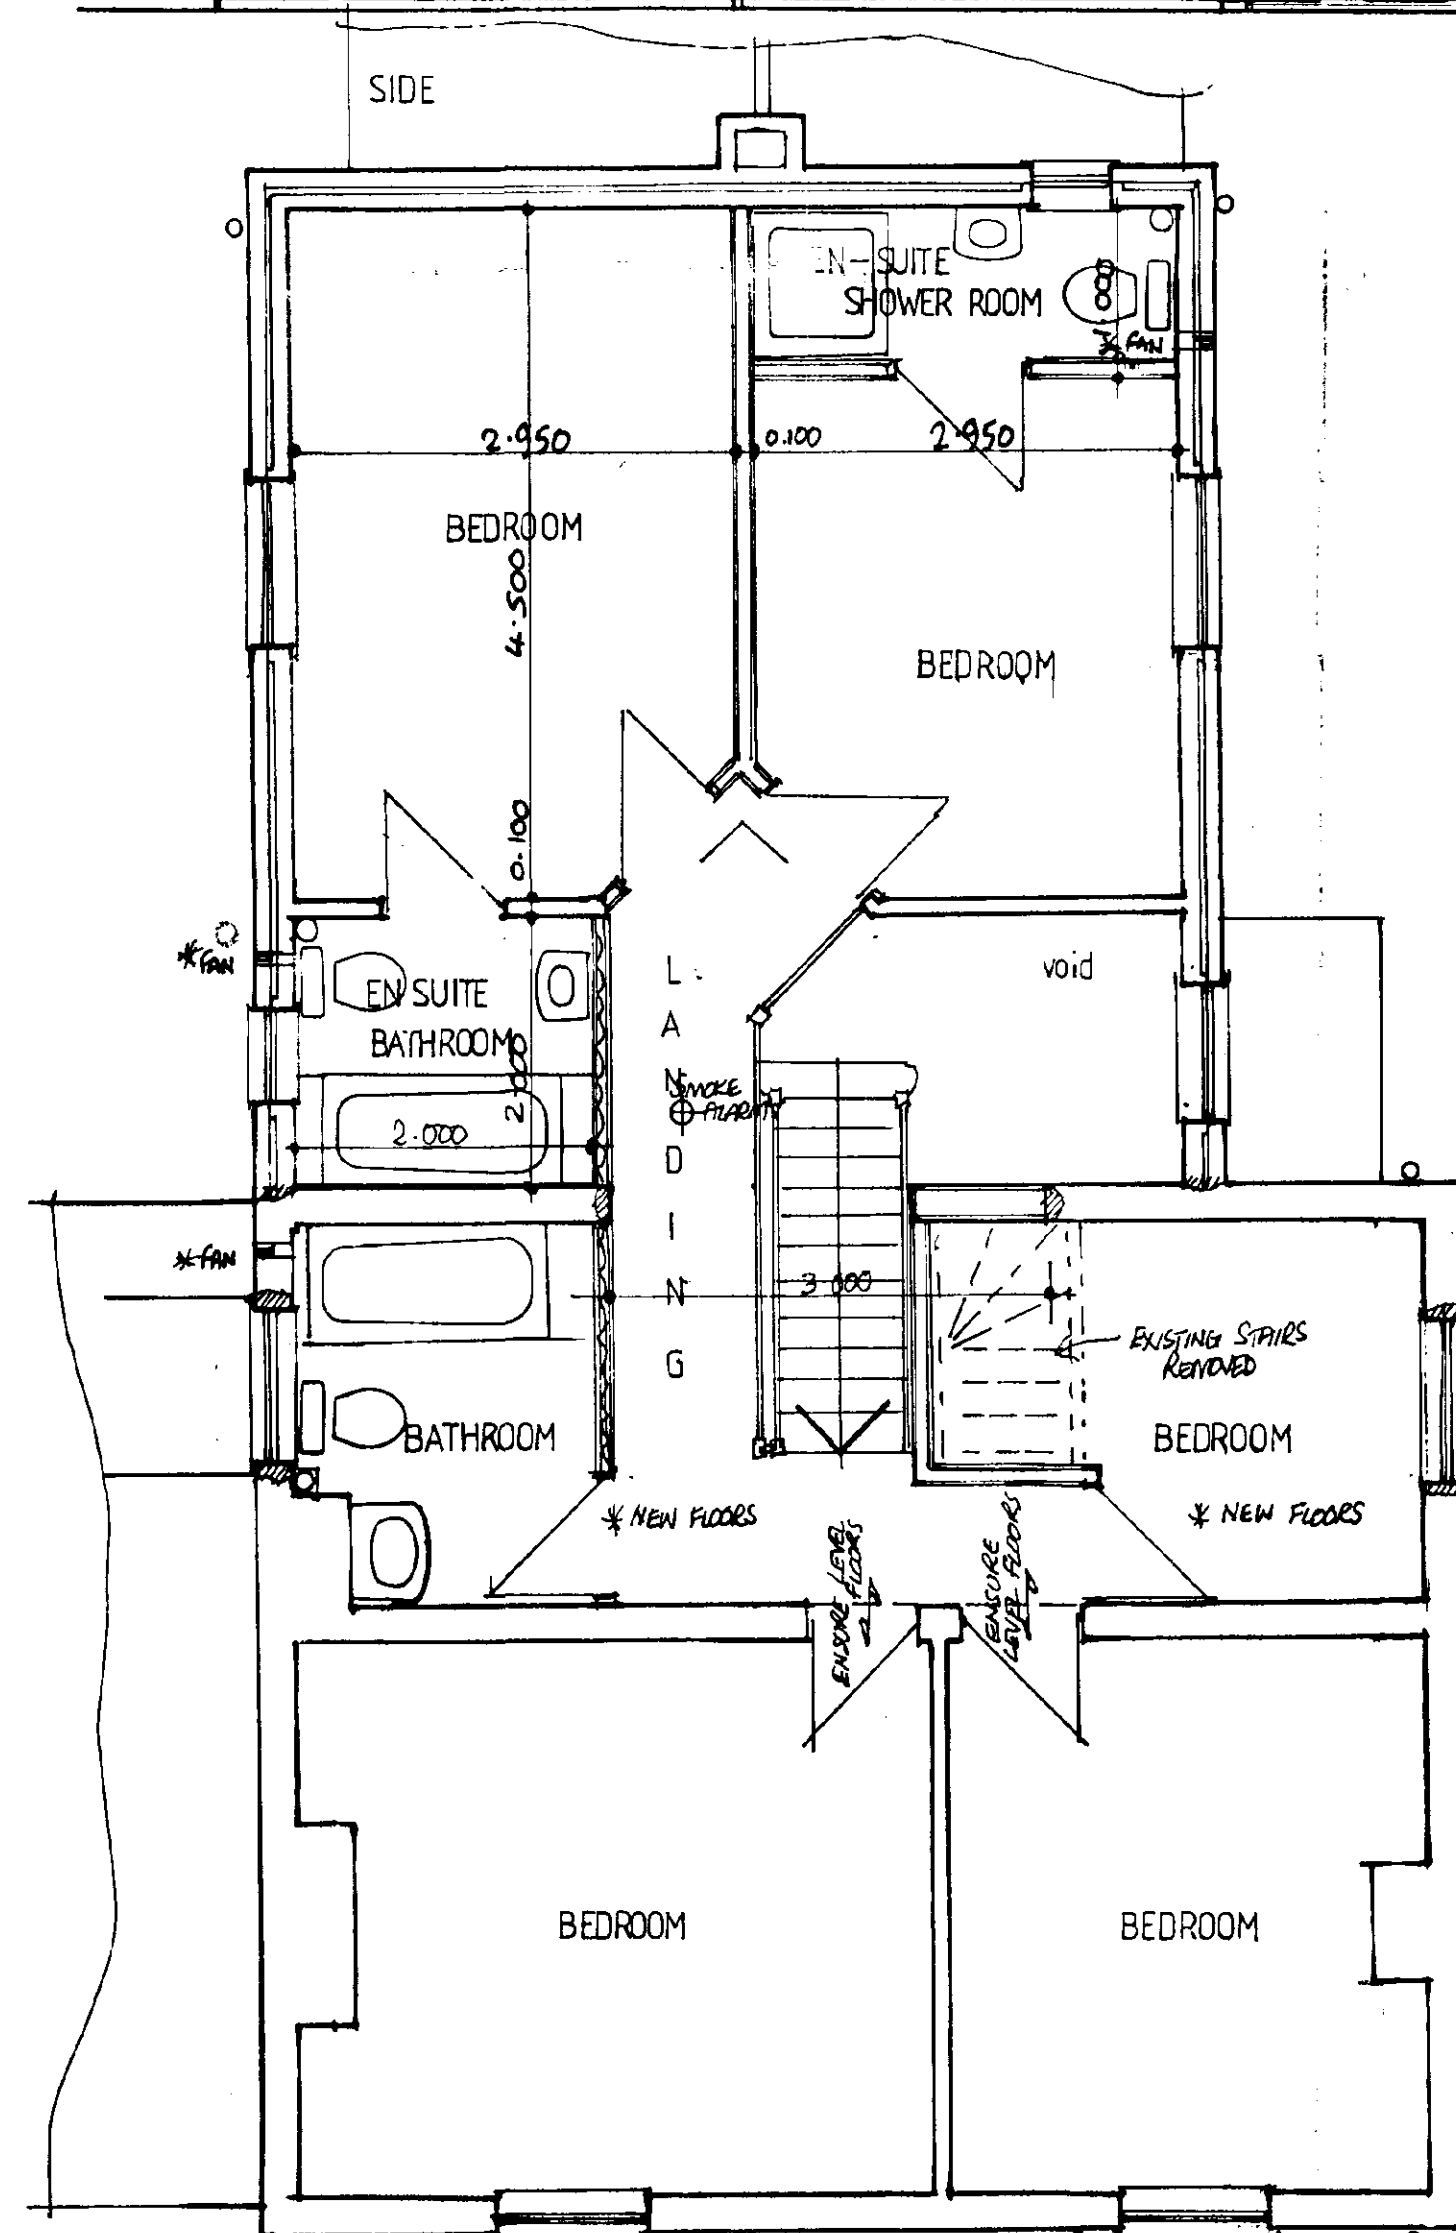
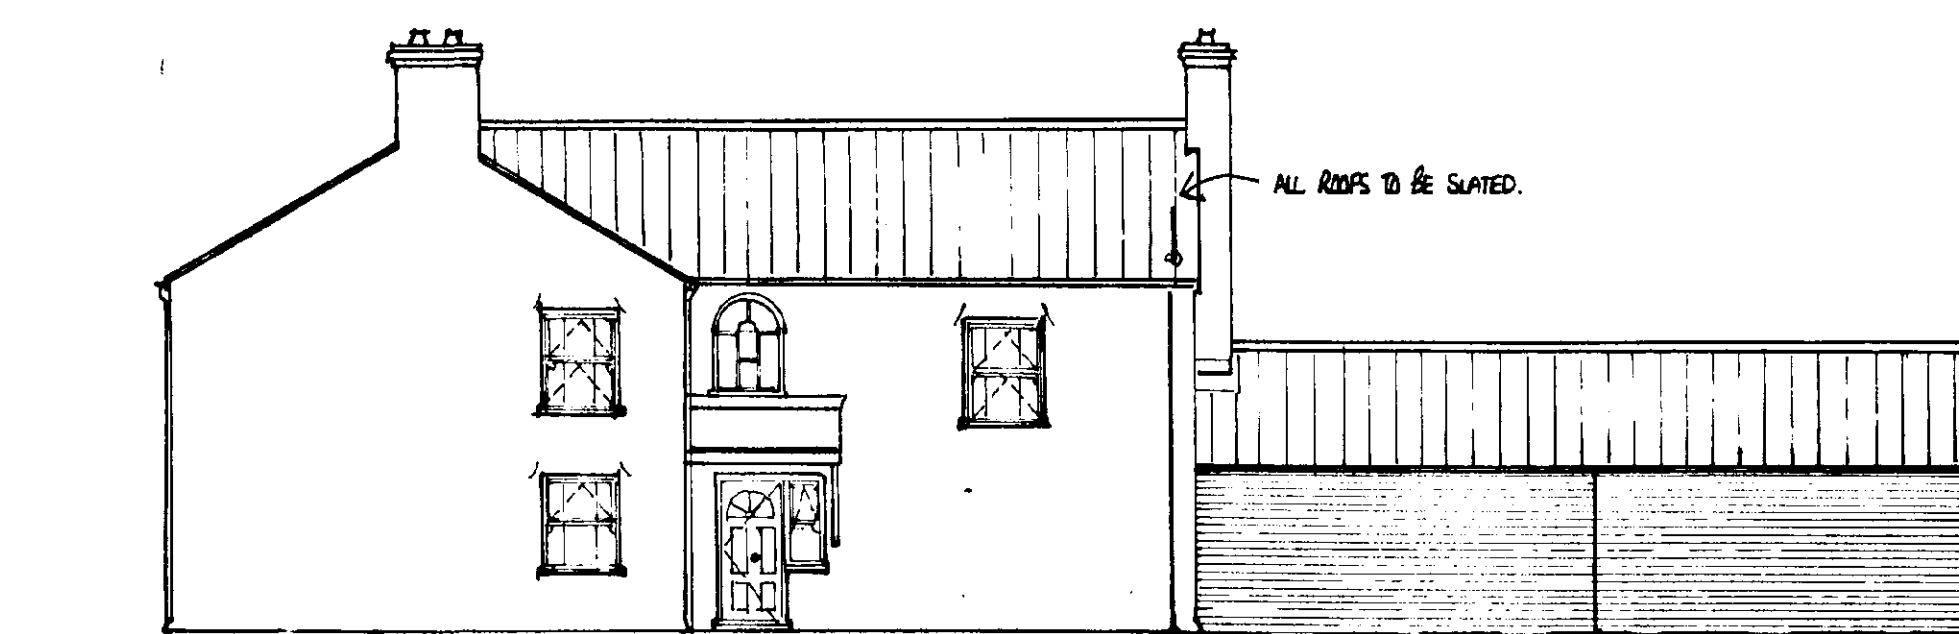


South College Farm Cottage, Buildings and Land, West Pinchbeck

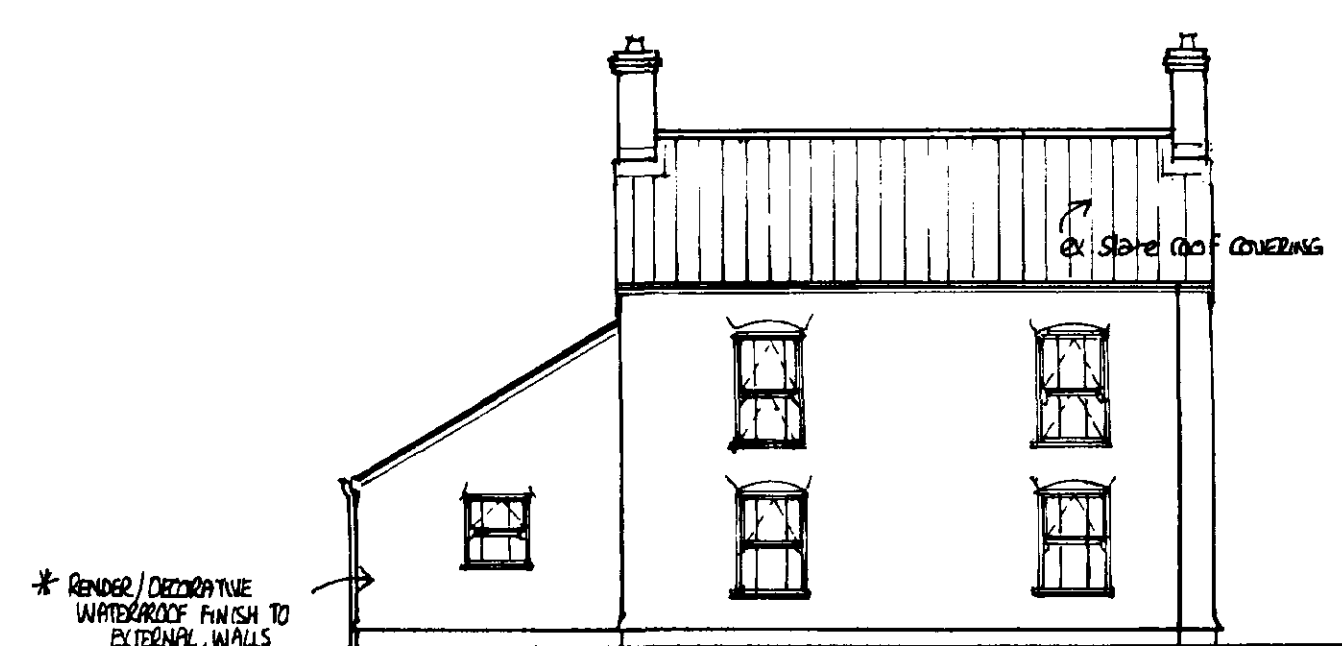

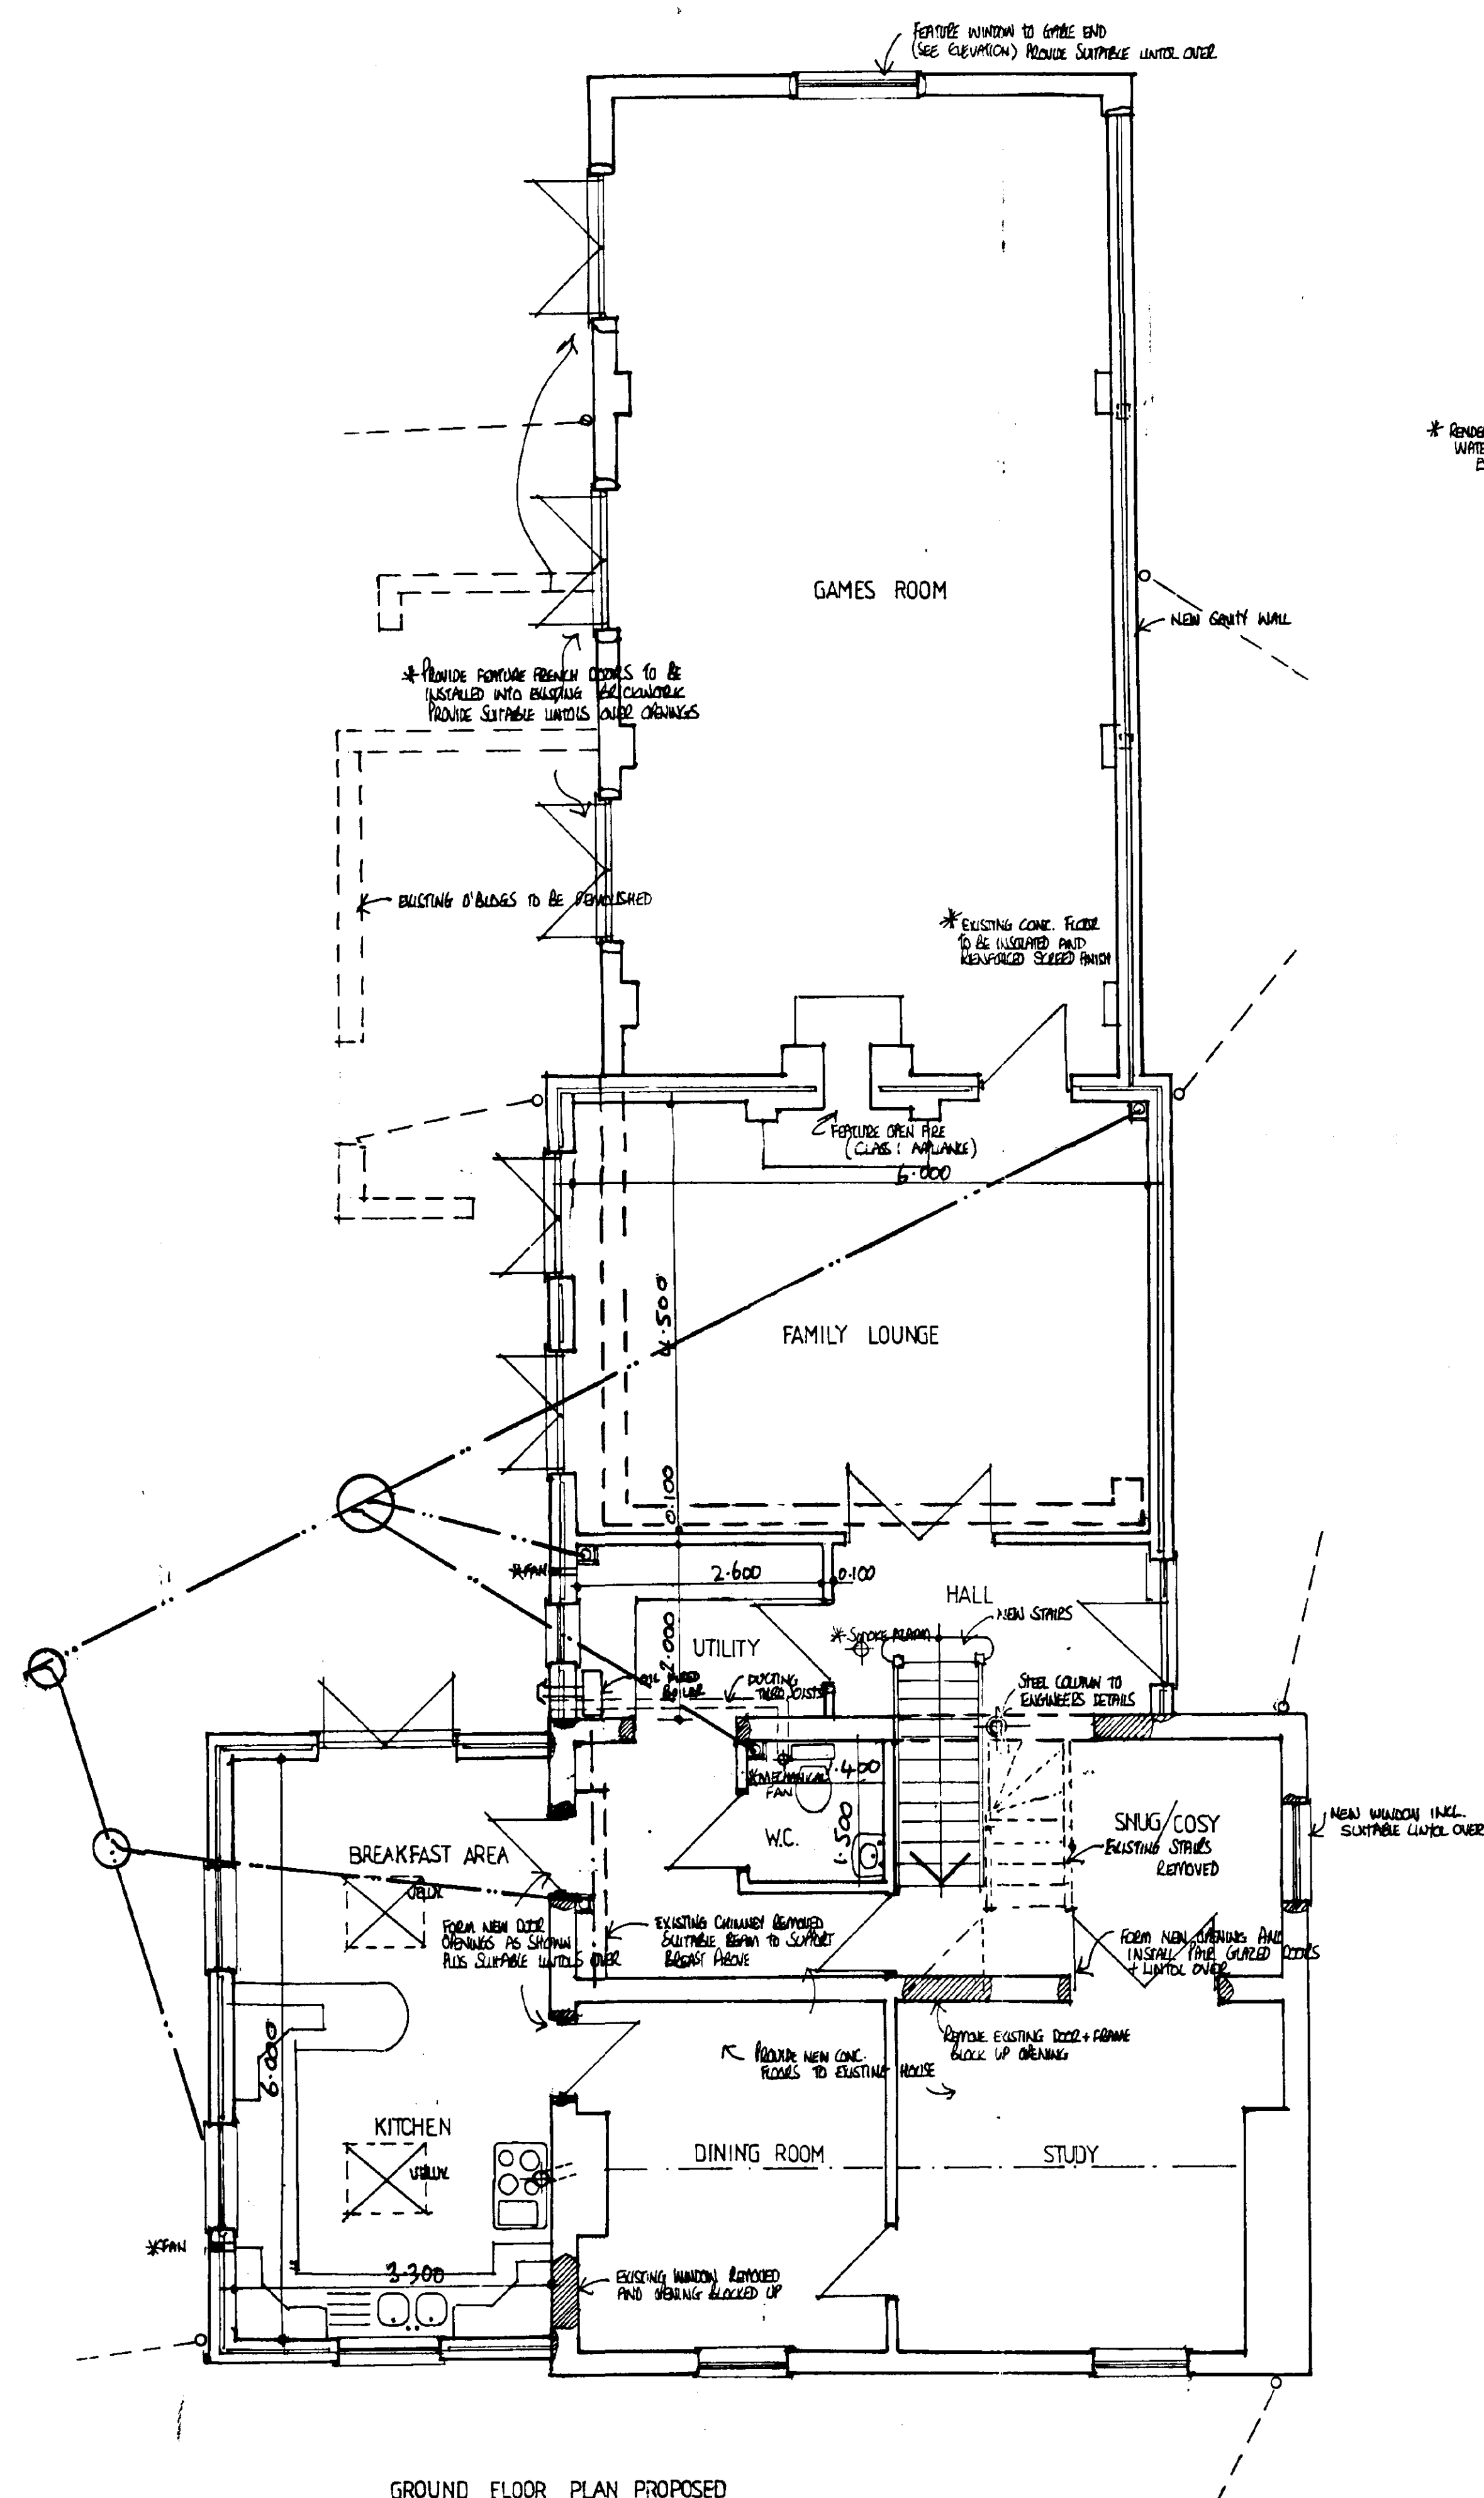

**DETERMINED
PLAN**

SHDC
Planning & Development
19 MAR 2003
Ref 0357/03

project: PROPOSED EXTENSION AND WORKS TO HOUSE
AND ADJOINING BARN.






location : SOUTH COTTAGE COLLEGE FARM,
STARLODE DROVE,
WEST PINCHBECK.
LINCOLNSHIRE.

clients : Mr S. ALEXANDER AND Miss K. BYWORTH.

scale : 1:50, 1:100.

date : Mar. 03.

drawn : L.W. Bliss

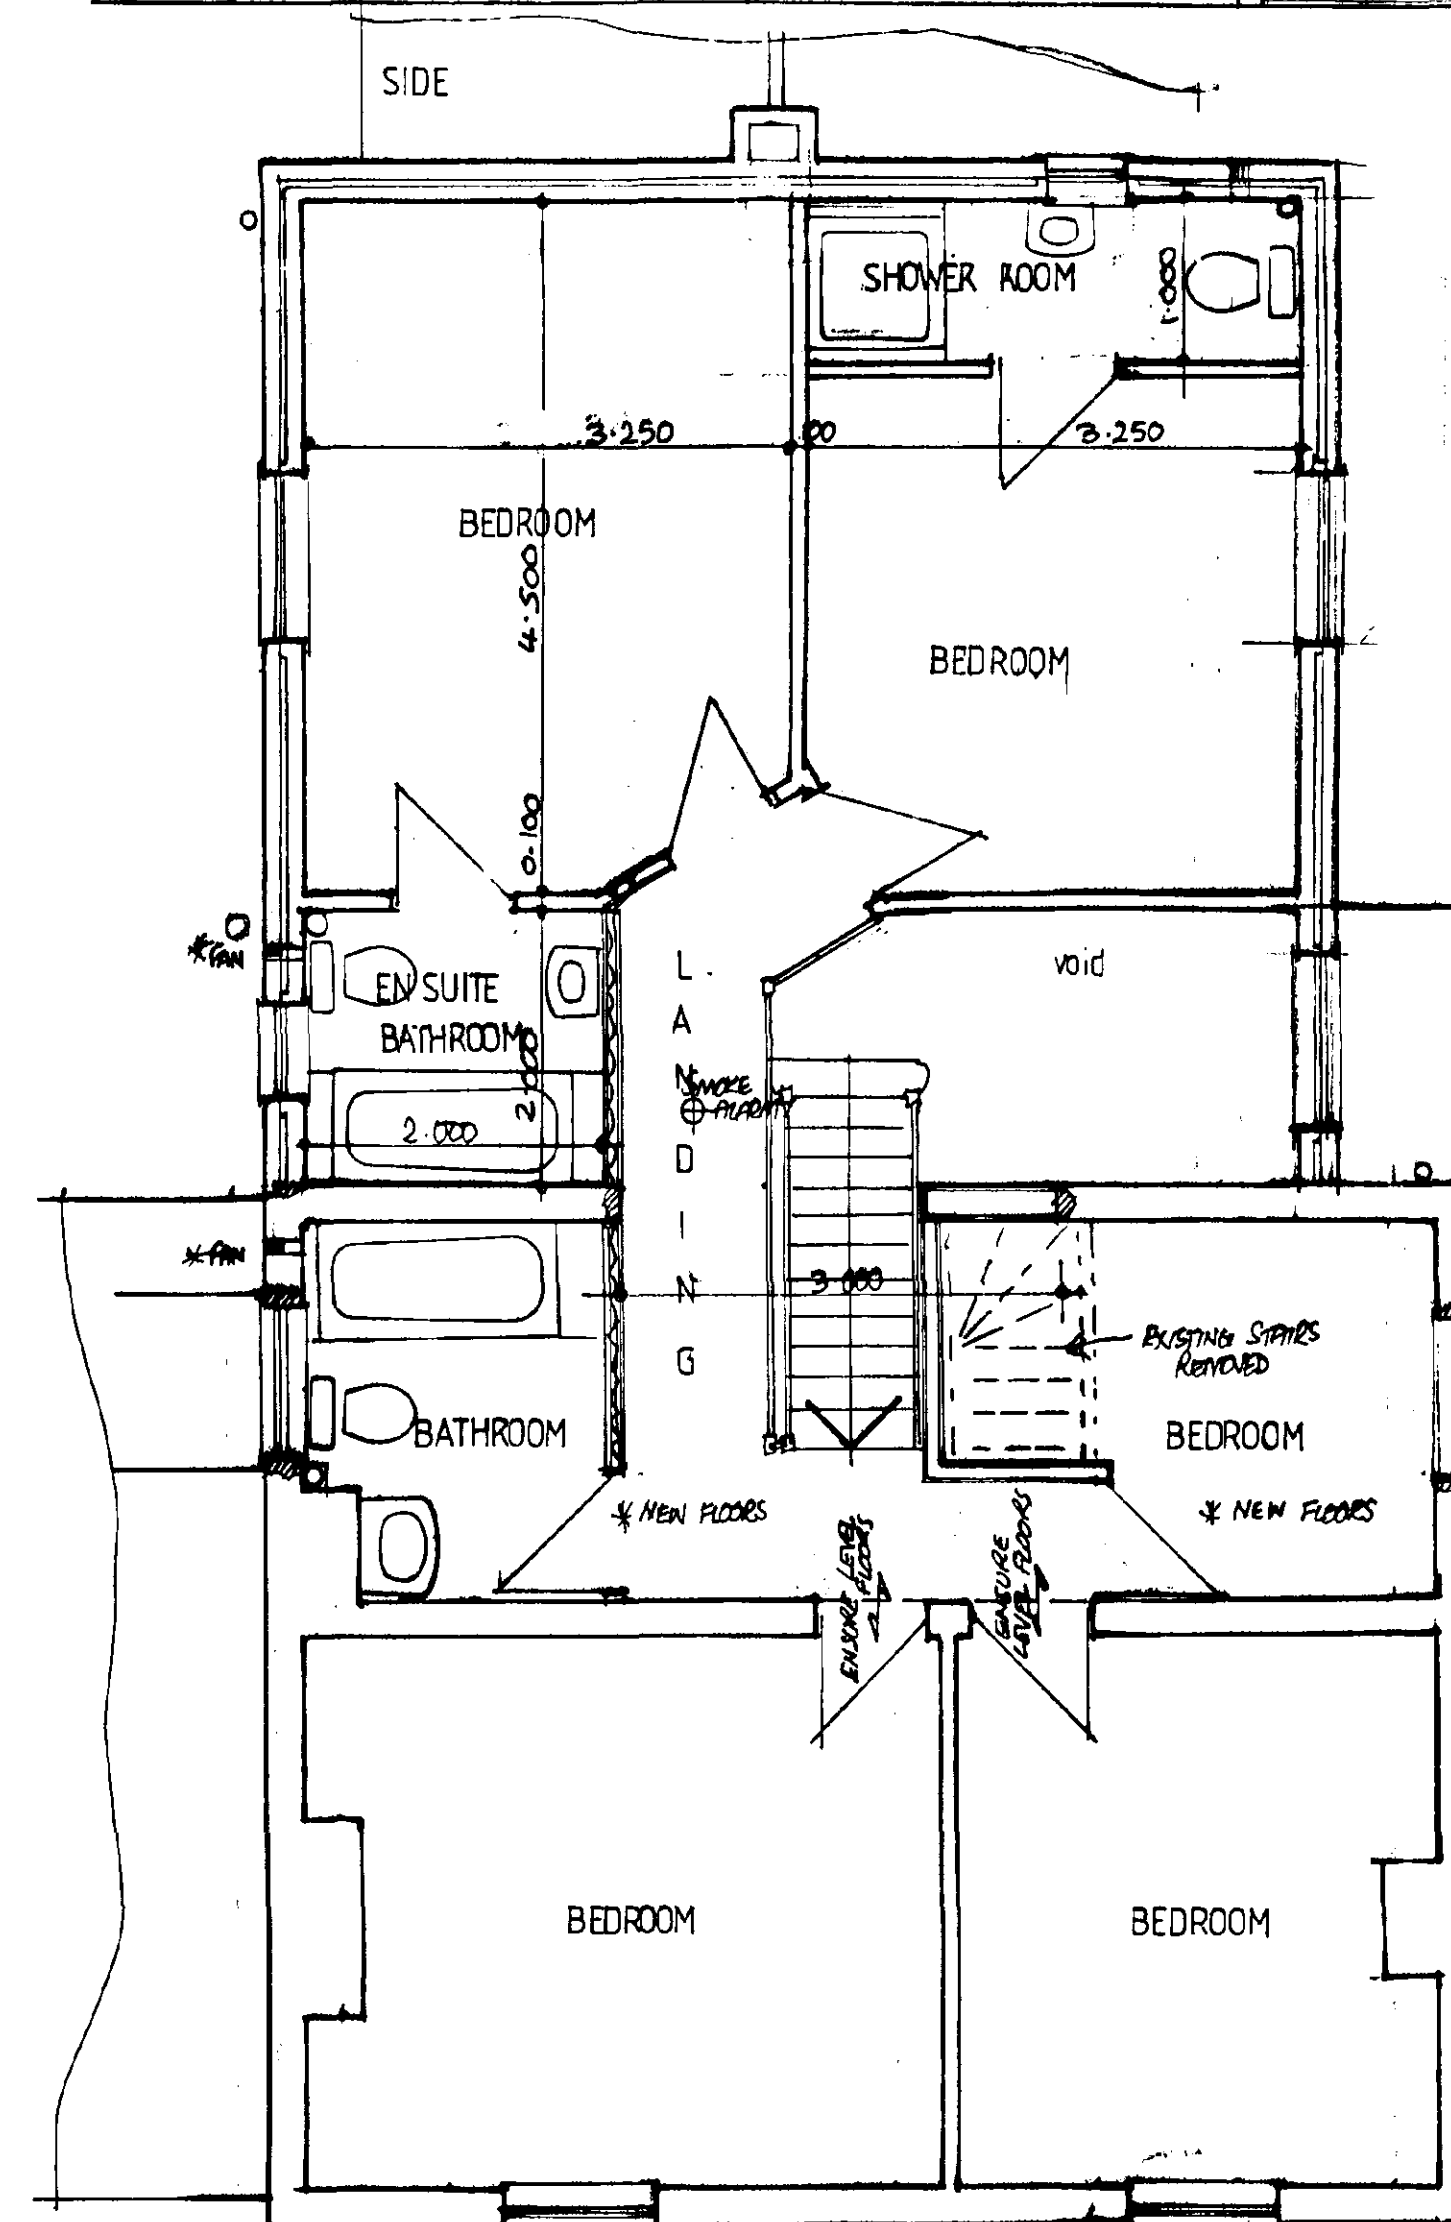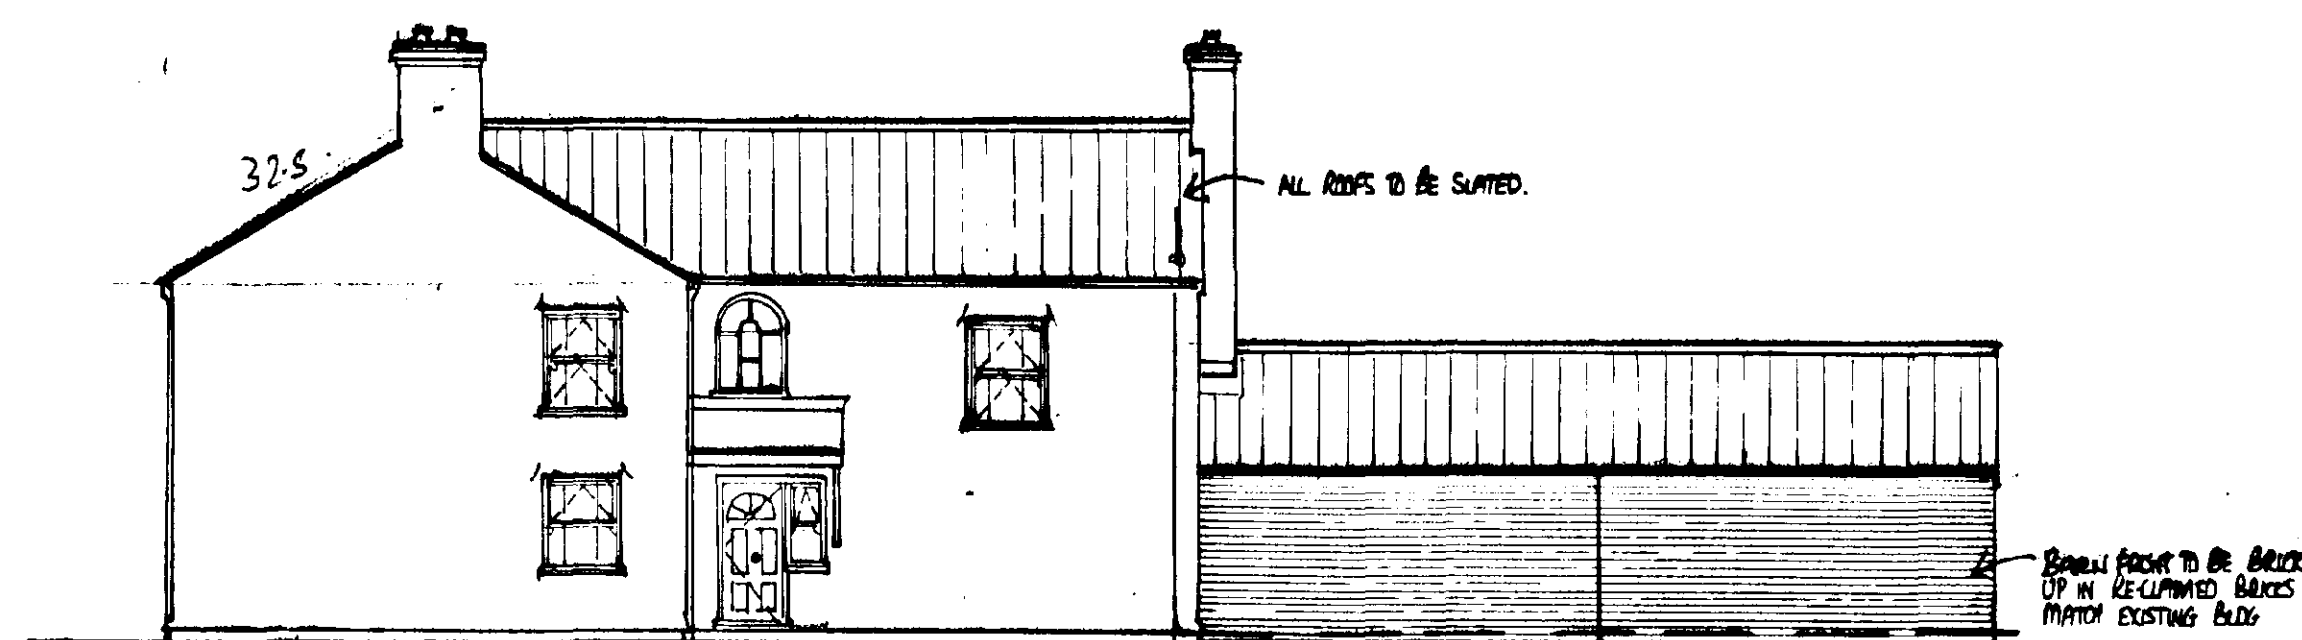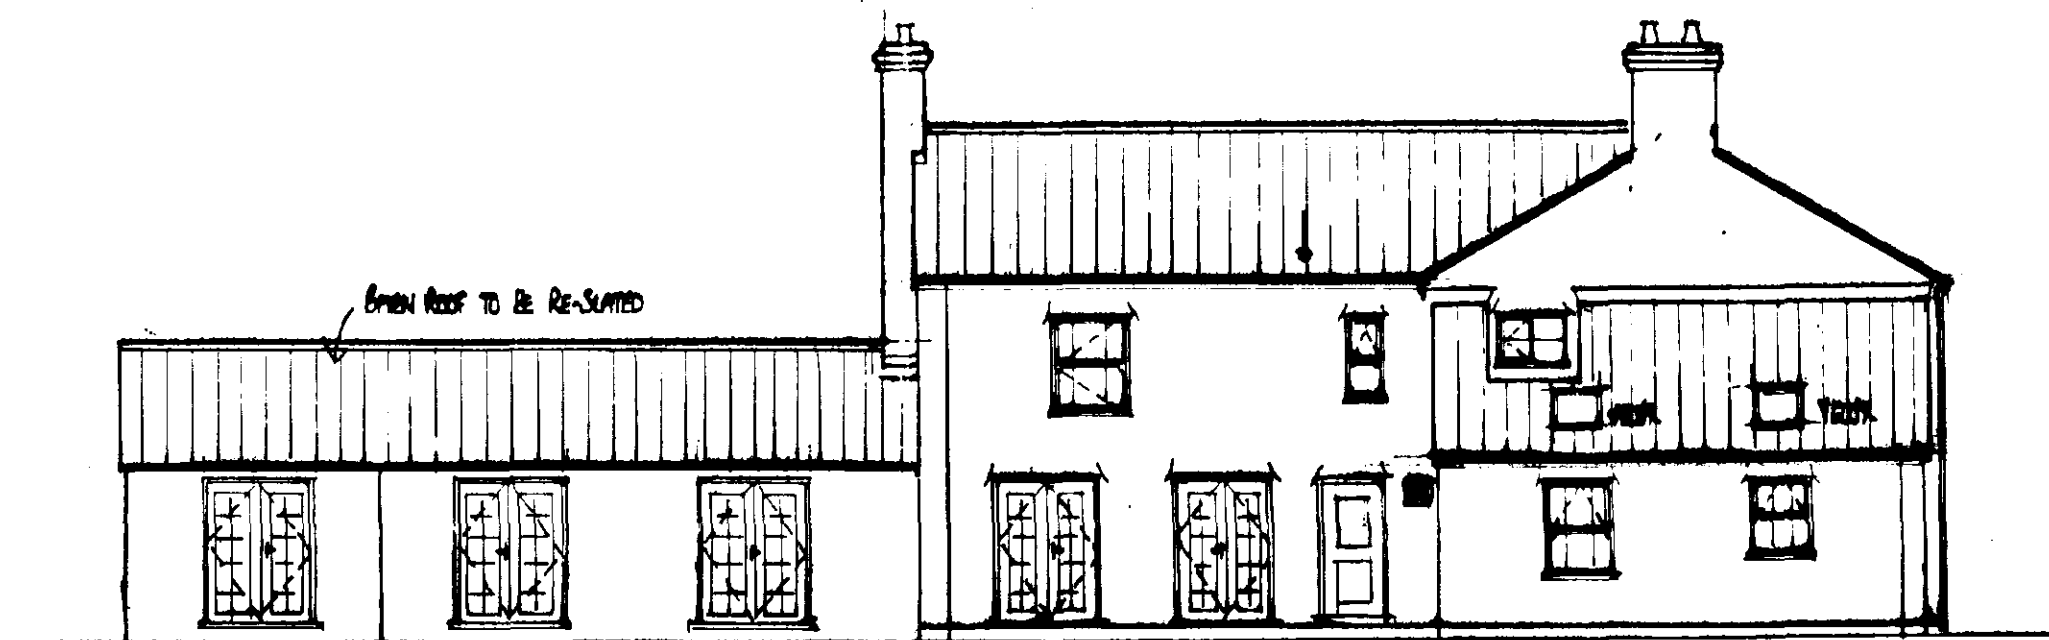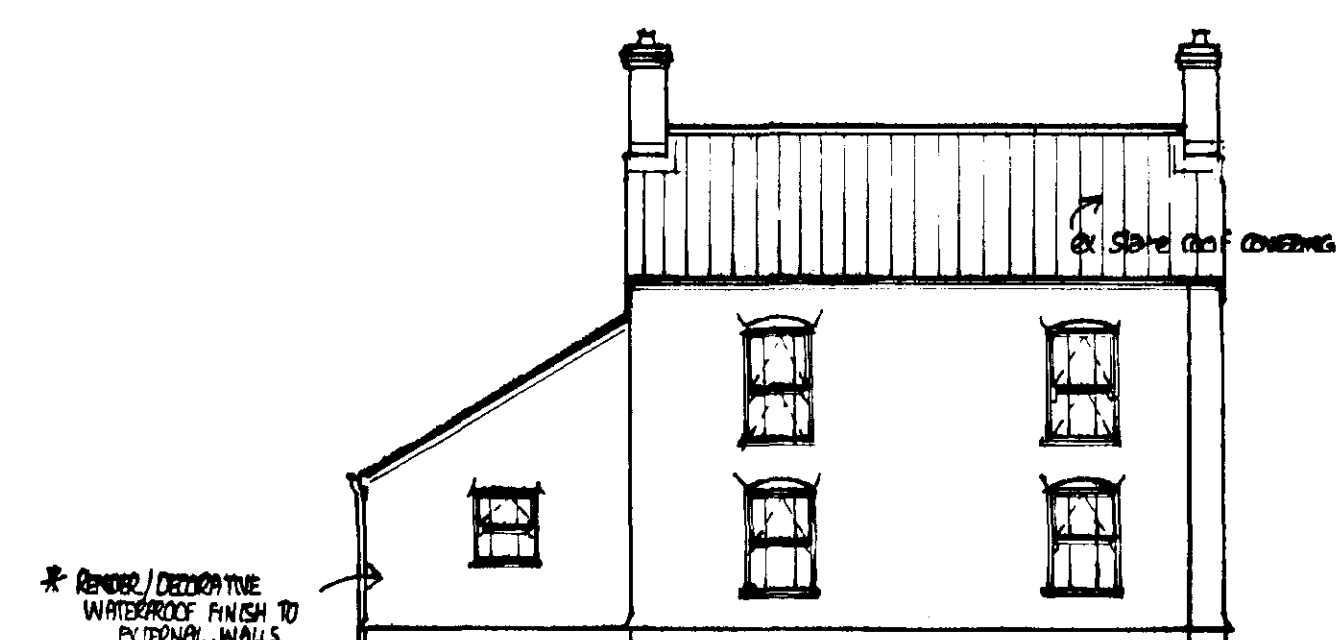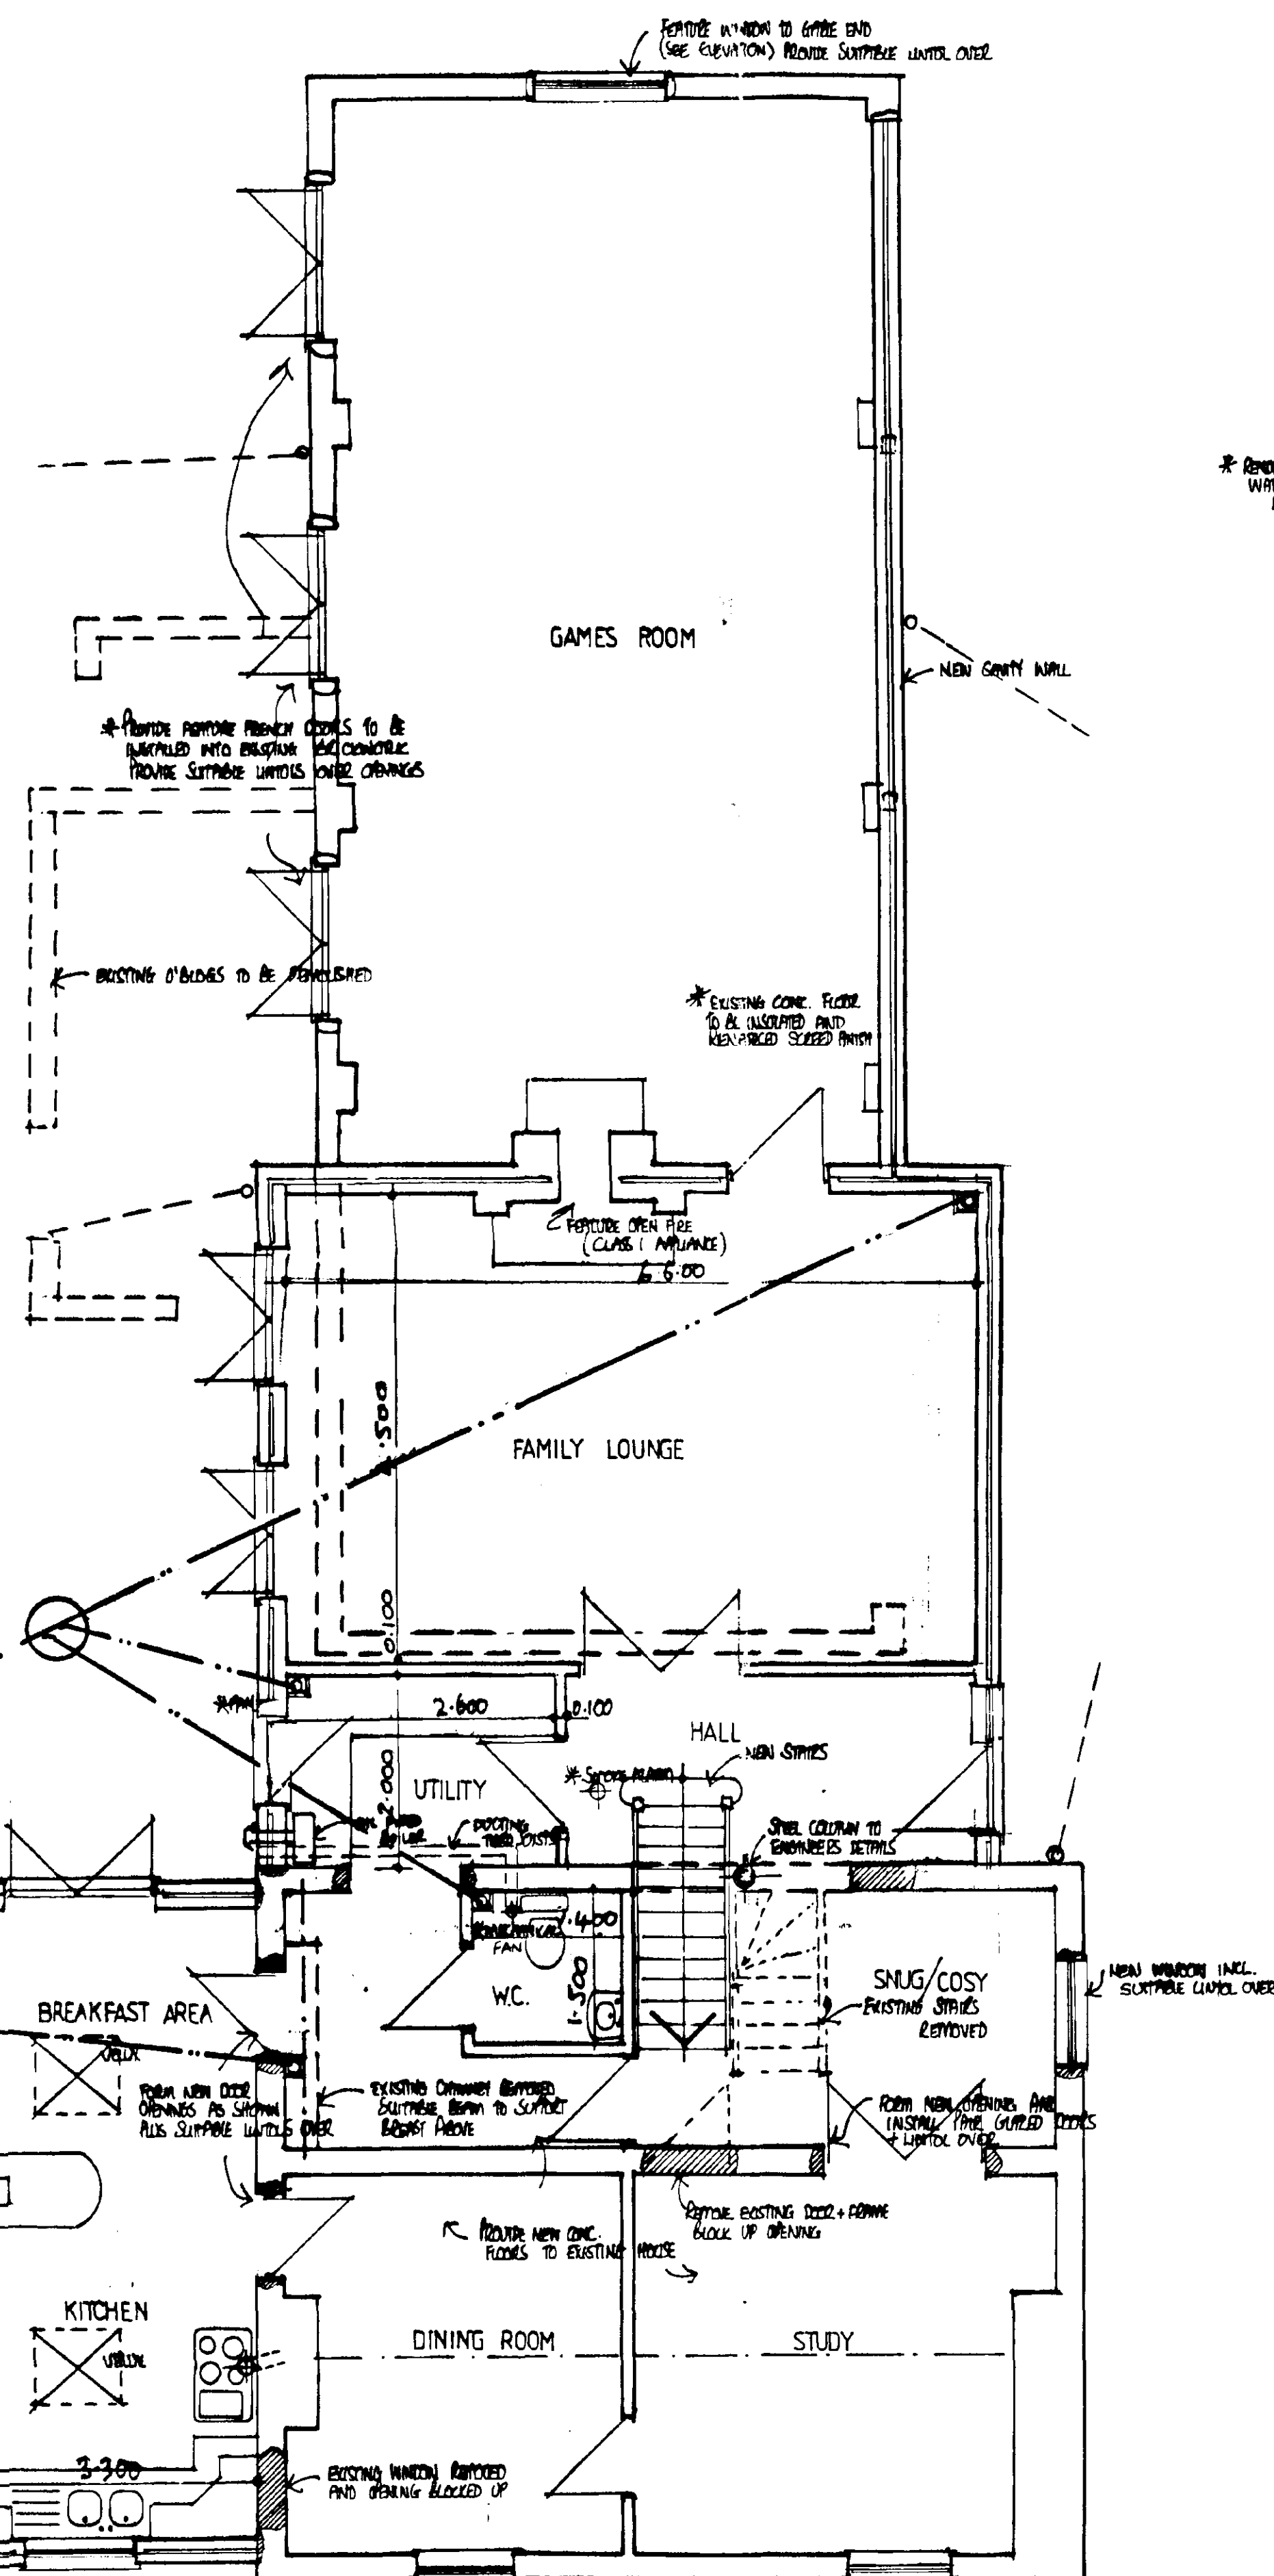

SHDC
Planning & Development
22 JUL 2003
Ref 0357103

Ref. A1

project: PROPOSED EXTENSION AND WORKS TO HOUSE
AND ADJOINING BARN.

location: SOUTH COTTAGE COLLEGE FARM,
STARLODE DROVE,
WEST PINCHBECK.
LINCOLNSHIRE.

clients : Mr S. ALEXANDER AND Miss K. BYWORTH.

scale : 1:50, 1:100.

date : Mar. 03.

drawn : L.W. Bliss

① CLIENTS AMENDMENTS (REAR EXTENSION INCREASED IN WIDTH) REQ'D AS PLANNING (JUNE 03)