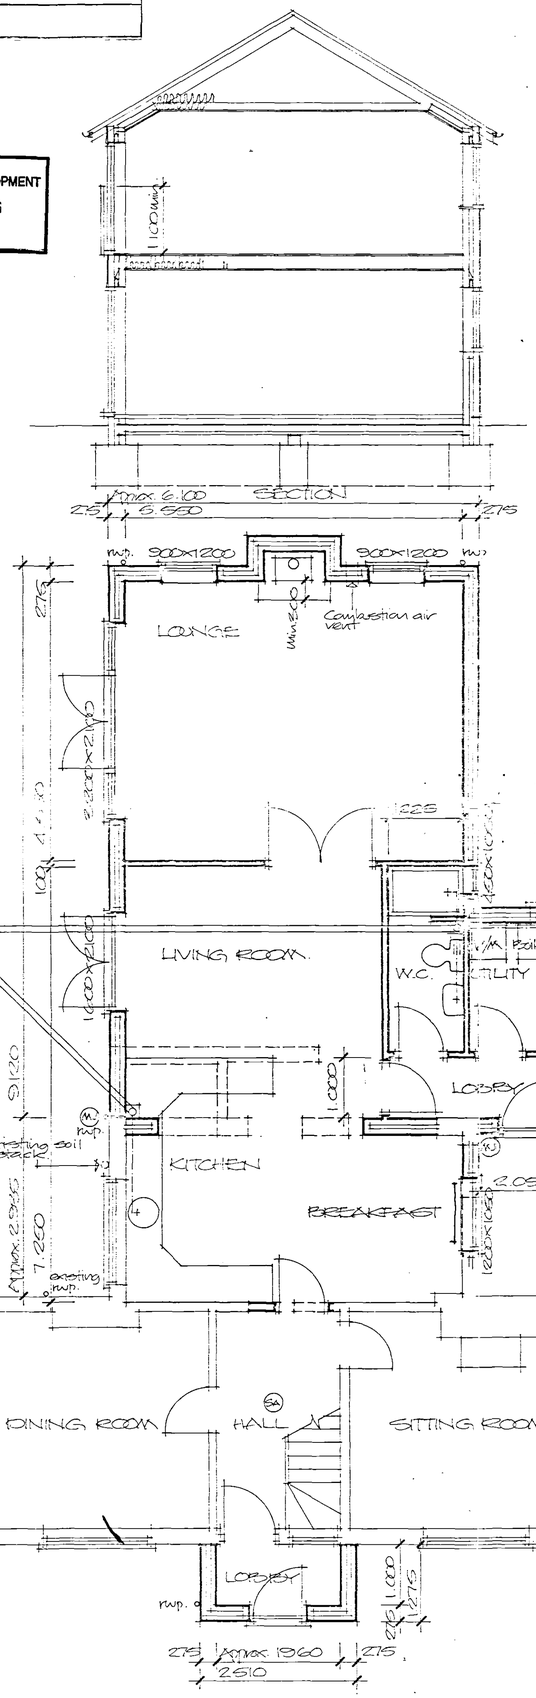
AMENDED PLAN
Ref. A2

SHDC
PLANNING & DEVELOPMENT
- 5 APR 2005
Ref. 0357/04


SECTION
max 6100
6550
2715
2715
1200mm
LOUNGE
900x1200
900x1200
m.v.p.
m.v.p.
window
Combustion air vent
LIVING ROOM
W.C.
UTILITY
LOBBY
KITCHEN
BREAKFAST
DINING ROOM
HALL
SITTING ROOM
LOBBY
m.v.p.
W/M
Boiler
Remove existing soil and vent stack
existing m.v.p.
existing m.v.p. (re-located)
Install translucent polycarbonate lean to roof over doorway with code 4 lead flashings at junction of roof and walls.
2.050
1220x1050
2400x1050
1200x1050
1000
1100
2715
3705
3150
2715
2715
2715
2715
1100
2715
2715
2715
2715