
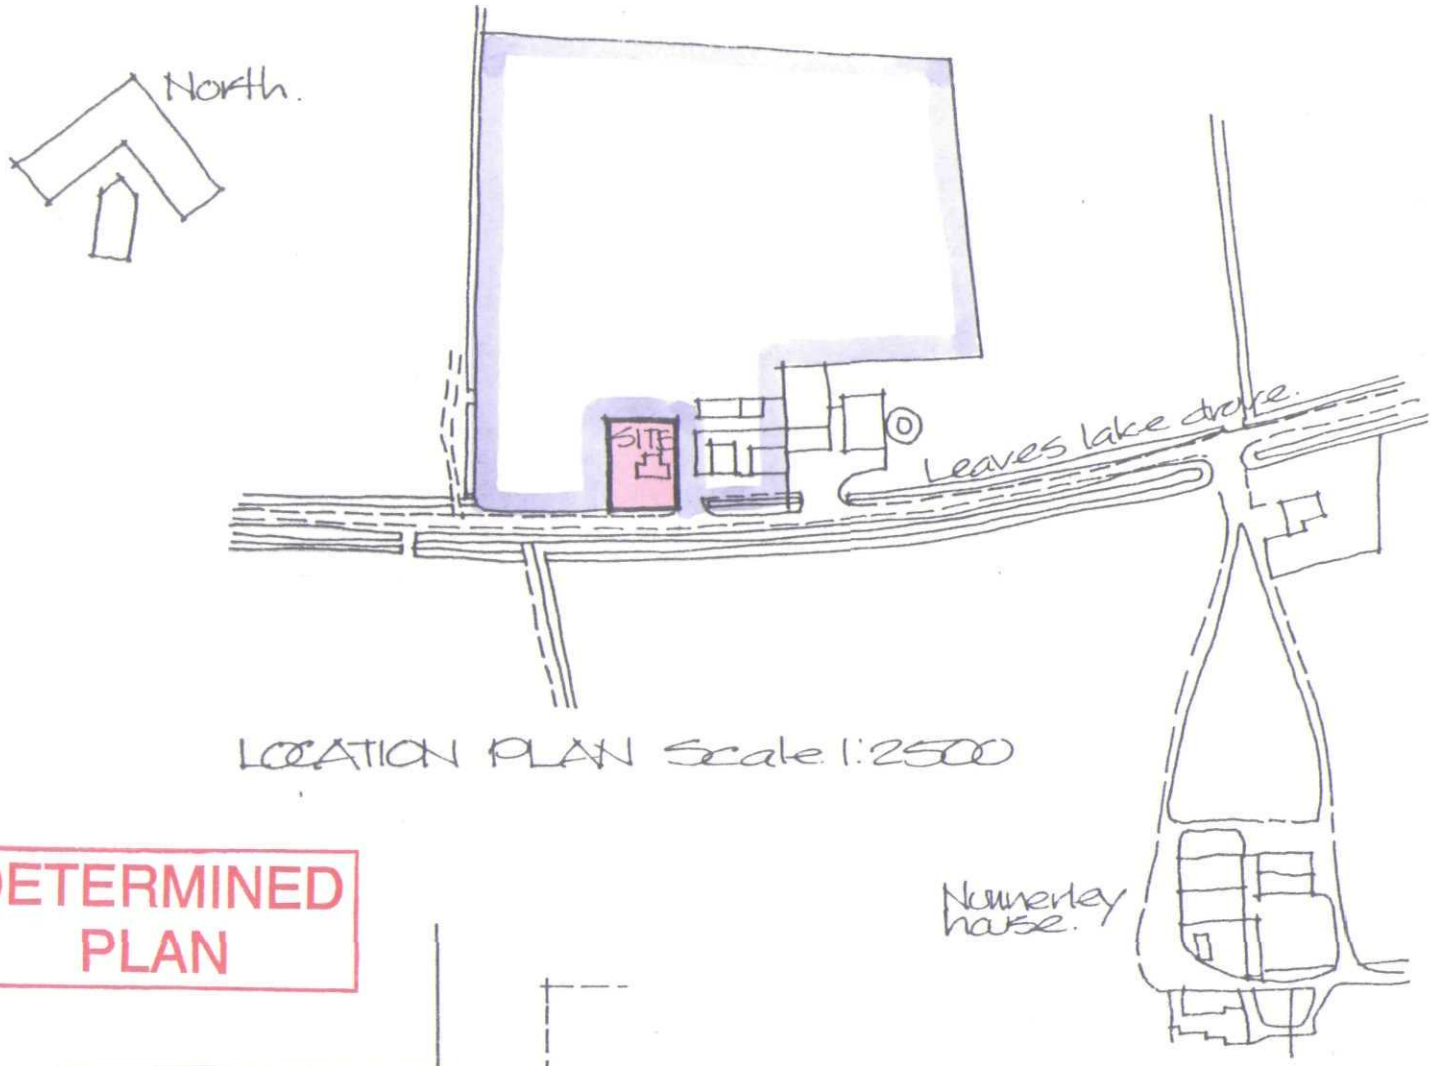


LOCATION PLAN Scale 1:2500

DETERMINED PLAN

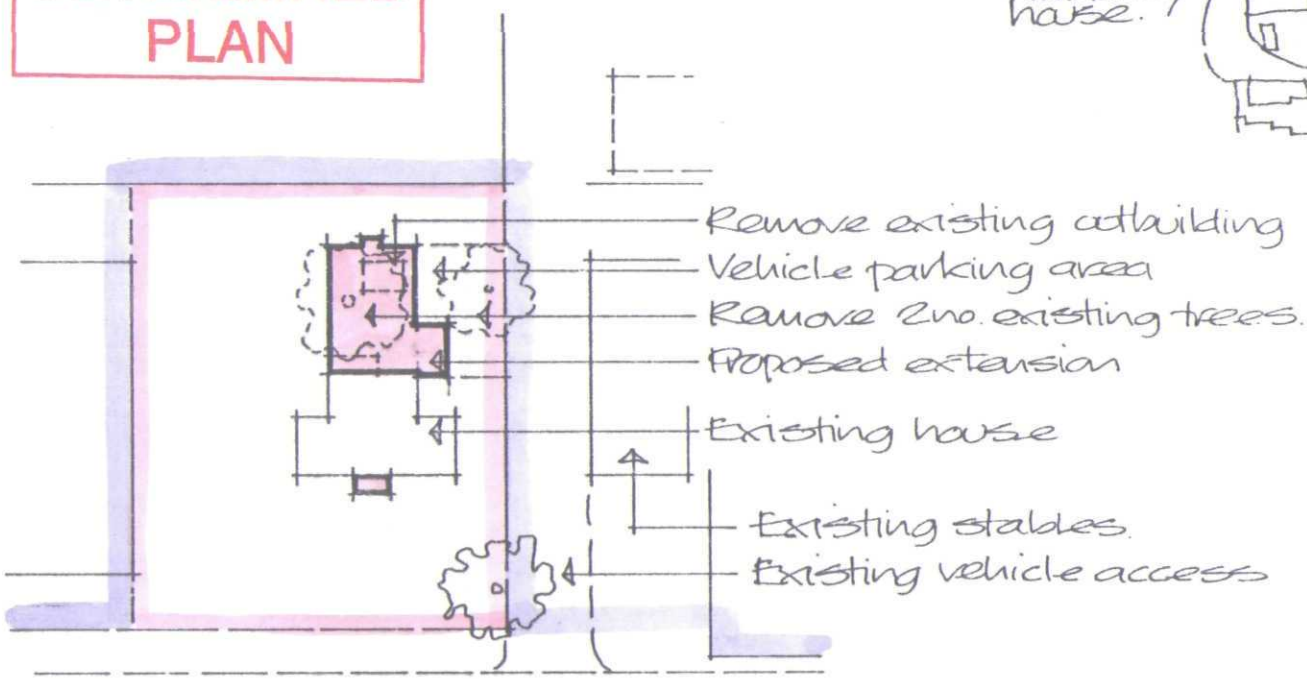

BLOCK PLAN Scale 1:500

PROPOSED EXTENSIONS TO EXISTING HOUSE LEAVESLAKE DROVE, WEST PINCHBECK, SPALDING.

Dwg.no. 04/63/02
March 04.

SHDC
Planning & Development
17 MAR 2004
Ref 0357/04

Alan Hornsby
Architectural Services Ltd
Little Acre, Peak Hill, Cowbit,
Spalding, Lincs. PE12 6AW
Tel: Holbeach (01406) 380591