
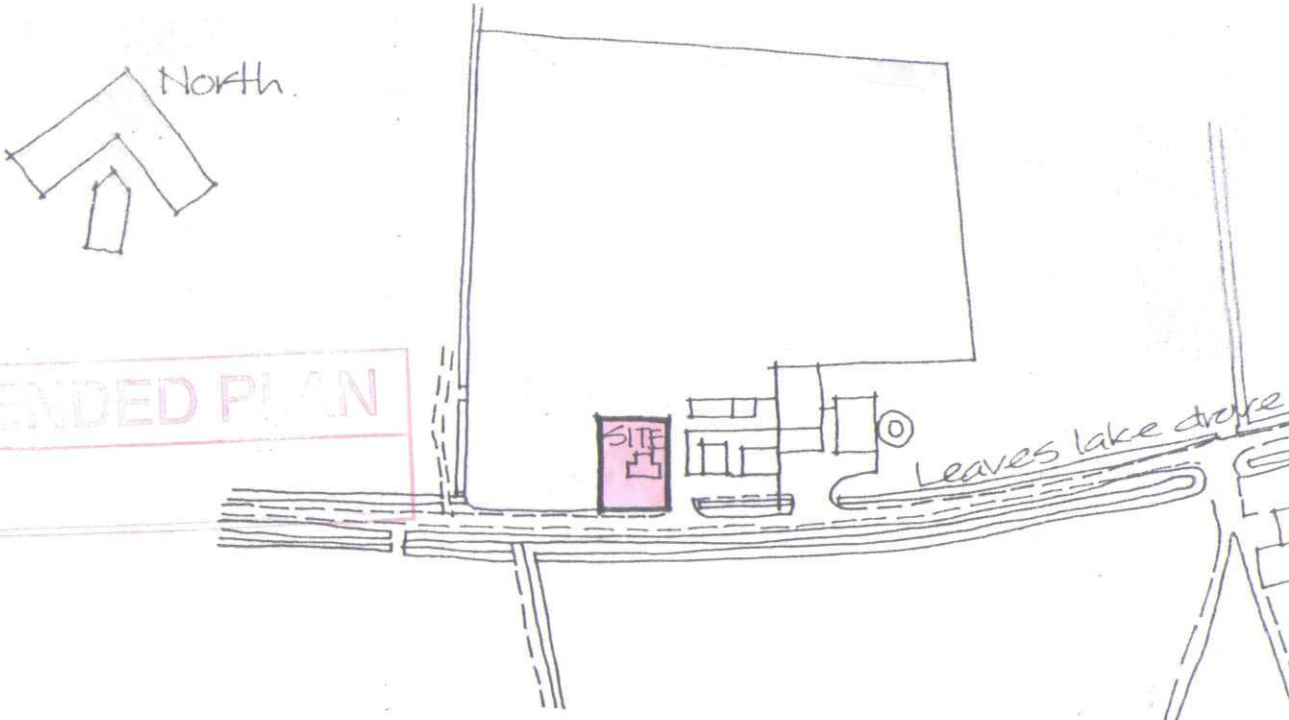


AMENDED PLAN
Ref. A1

LOCATION PLAN Scale 1:2500

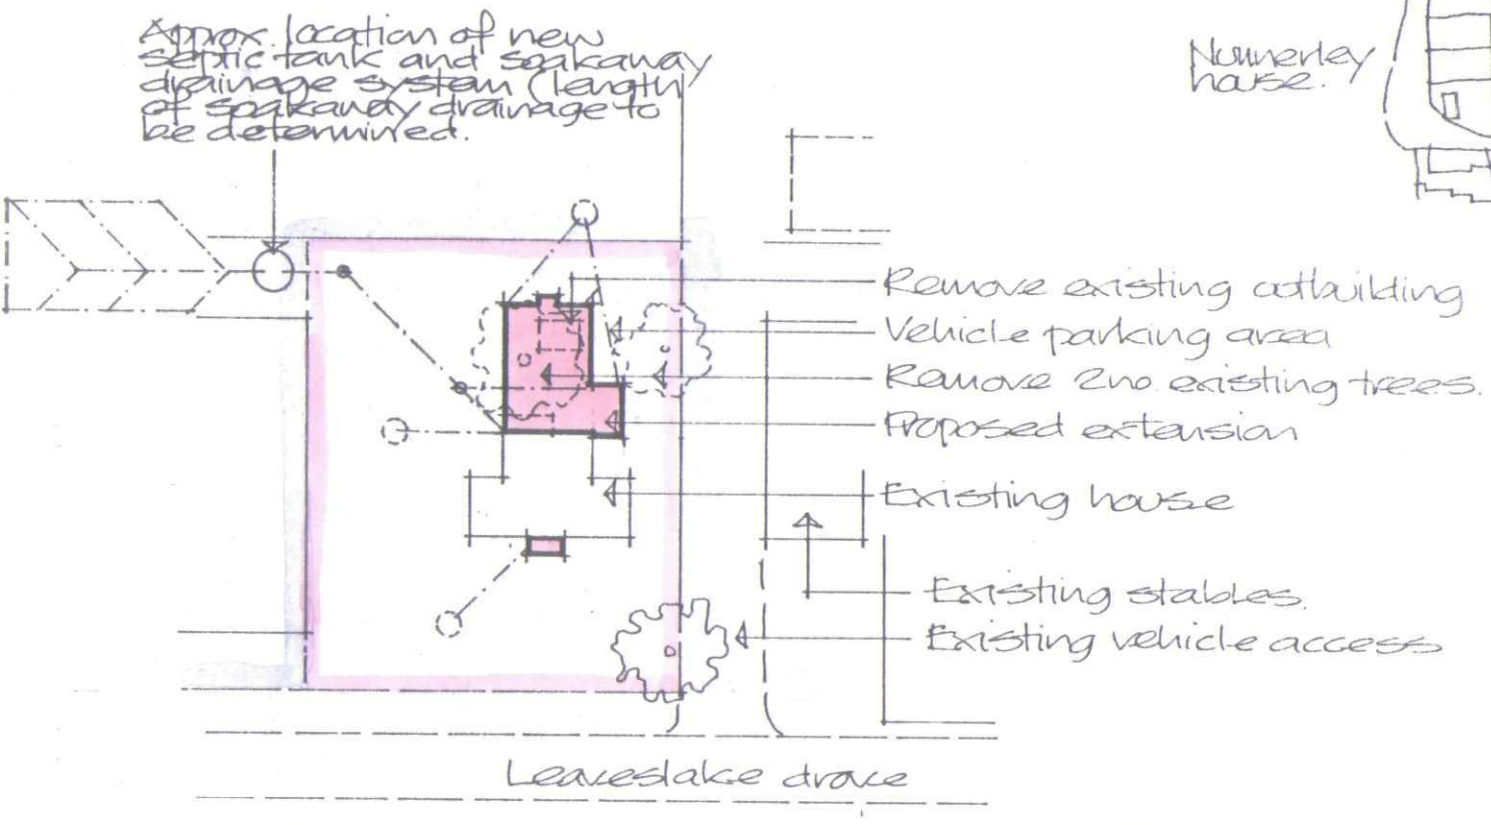

BLOCK PLAN Scale 1:500

SHDC
Planning & Development
19 NOV 2004
Ref: 0357/04

PROPOSED EXTENSIONS TO EXISTING HOUSE LEAVESLAKE DROVE, WEST PINCHBECK, SPALDING.

Dwg. no. 04/03/02A
March 04.

Alan Hornsby
Architectural Services Ltd