
DO NOT SCALE THIS DRAWING. THE CONTRACTOR IS DEEMED TO HAVE CHECKED ALL DIMENSIONS ON SITE AND REPORT ANY DISCREPANCIES TO OGLESBY & LIMB LTD.
THE CONTENTS OF THIS DRAWING ARE COVERED BY COPYRIGHT AND REMAIN THE PROPERTY OF OGLESBY & LIMB LTD. WRITTEN APPROVAL MUST BE OBTAINED FROM OGLESBY & LIMB LTD PRIOR TO DUPLICATION OR REPRODUCTION OF THIS DRAWING OR ITS CONTENTS.
ANY DIMENSIONS NOT SHOWN ARE TO BE CHECKED AND AGREED WITH OGLESBY & LIMB LTD.

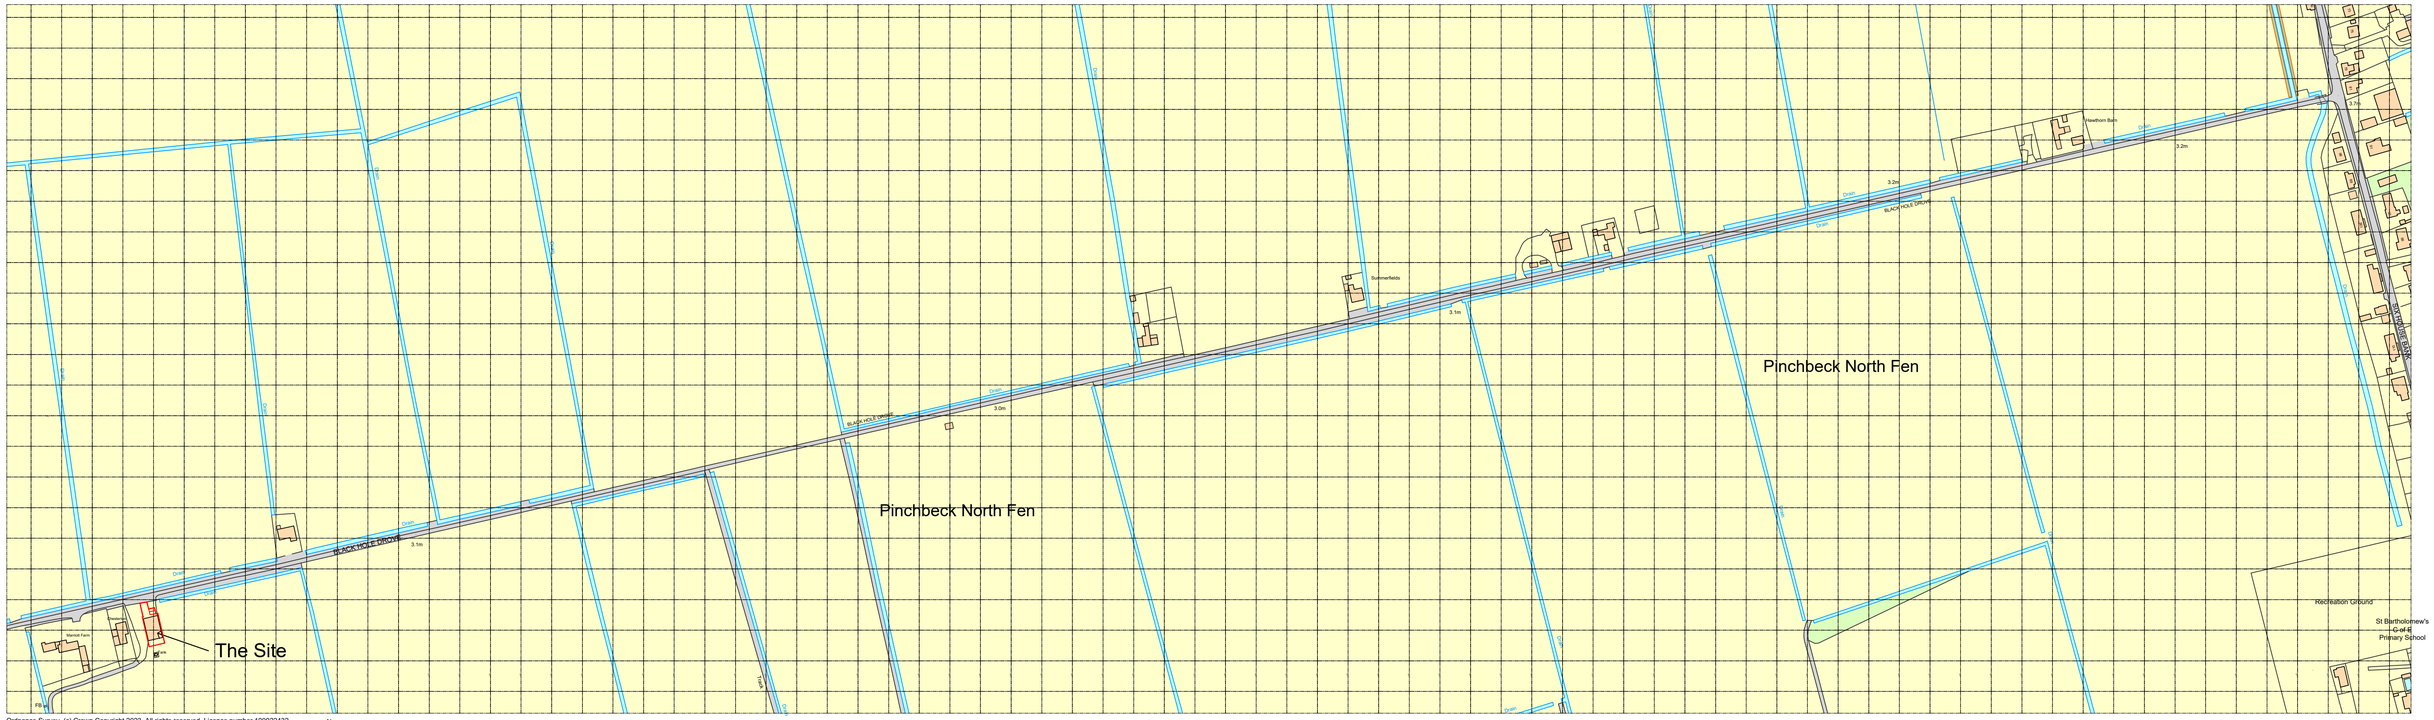


Ordnance Survey, (c) Crown Copyright 2023. All rights reserved. Licence number 100022432

Site Location Plan

Scale 1:2500 @ A1
Site of works proposal outlined in red.

SCALE 1 : 2500 0m 20m 40m 80m 120m 160m 200m 240m
SCALE 1 : 1 0m 8mm 16mm 40mm 56mm 80mm 100mm

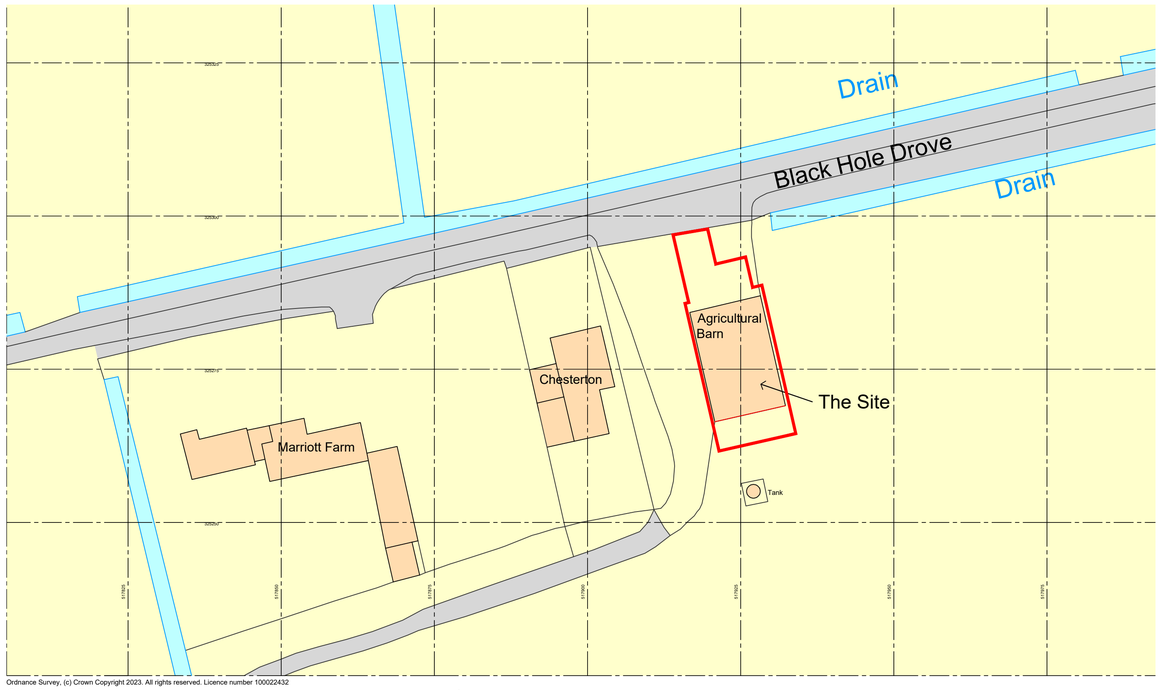

Ordnance Survey, (c) Crown Copyright 2023. All rights reserved. Licence number 100022432

Site Block Plan

Scale 1:500 @ A1
Site of proposed works outlined in red

SCALE 1 : 500 0m 5m 10m 20m 30m 40m 50m
SCALE 1 : 1 0m 10mm 20mm 40mm 60mm 80mm 100mm

Areas

Overall site area = 427m² (214m² building area and 213m² amenity space).

Ref.	Date	Description	Initial
X	xx.xx.xx	Xxxxx	xxx

Oglesby & Limb Ltd
Chartered Architect
Suite 1, Market Chambers
12 Market Place, Spalding, Lincs
PE11 1SL
Tel: 01775 761196
e-mail: design@o-l-ltd.co.uk

Client:
Mr Andrew Oglesby

Project:
Proposed Conversion of agricultural barn to dwelling
Black Hole Drove
West Pinchbeck
Spalding
PE11 3QL

Drawing Title:
Site Location and Block Plans as existing

PRIOR APPROVAL NOTIFICATION ISSUE

Date:	Scale:
05.03.23	as shown @ A1
Drawn by: cad	Checked by: ajo

Drawing Number:	Rev:
A1531-01	P1