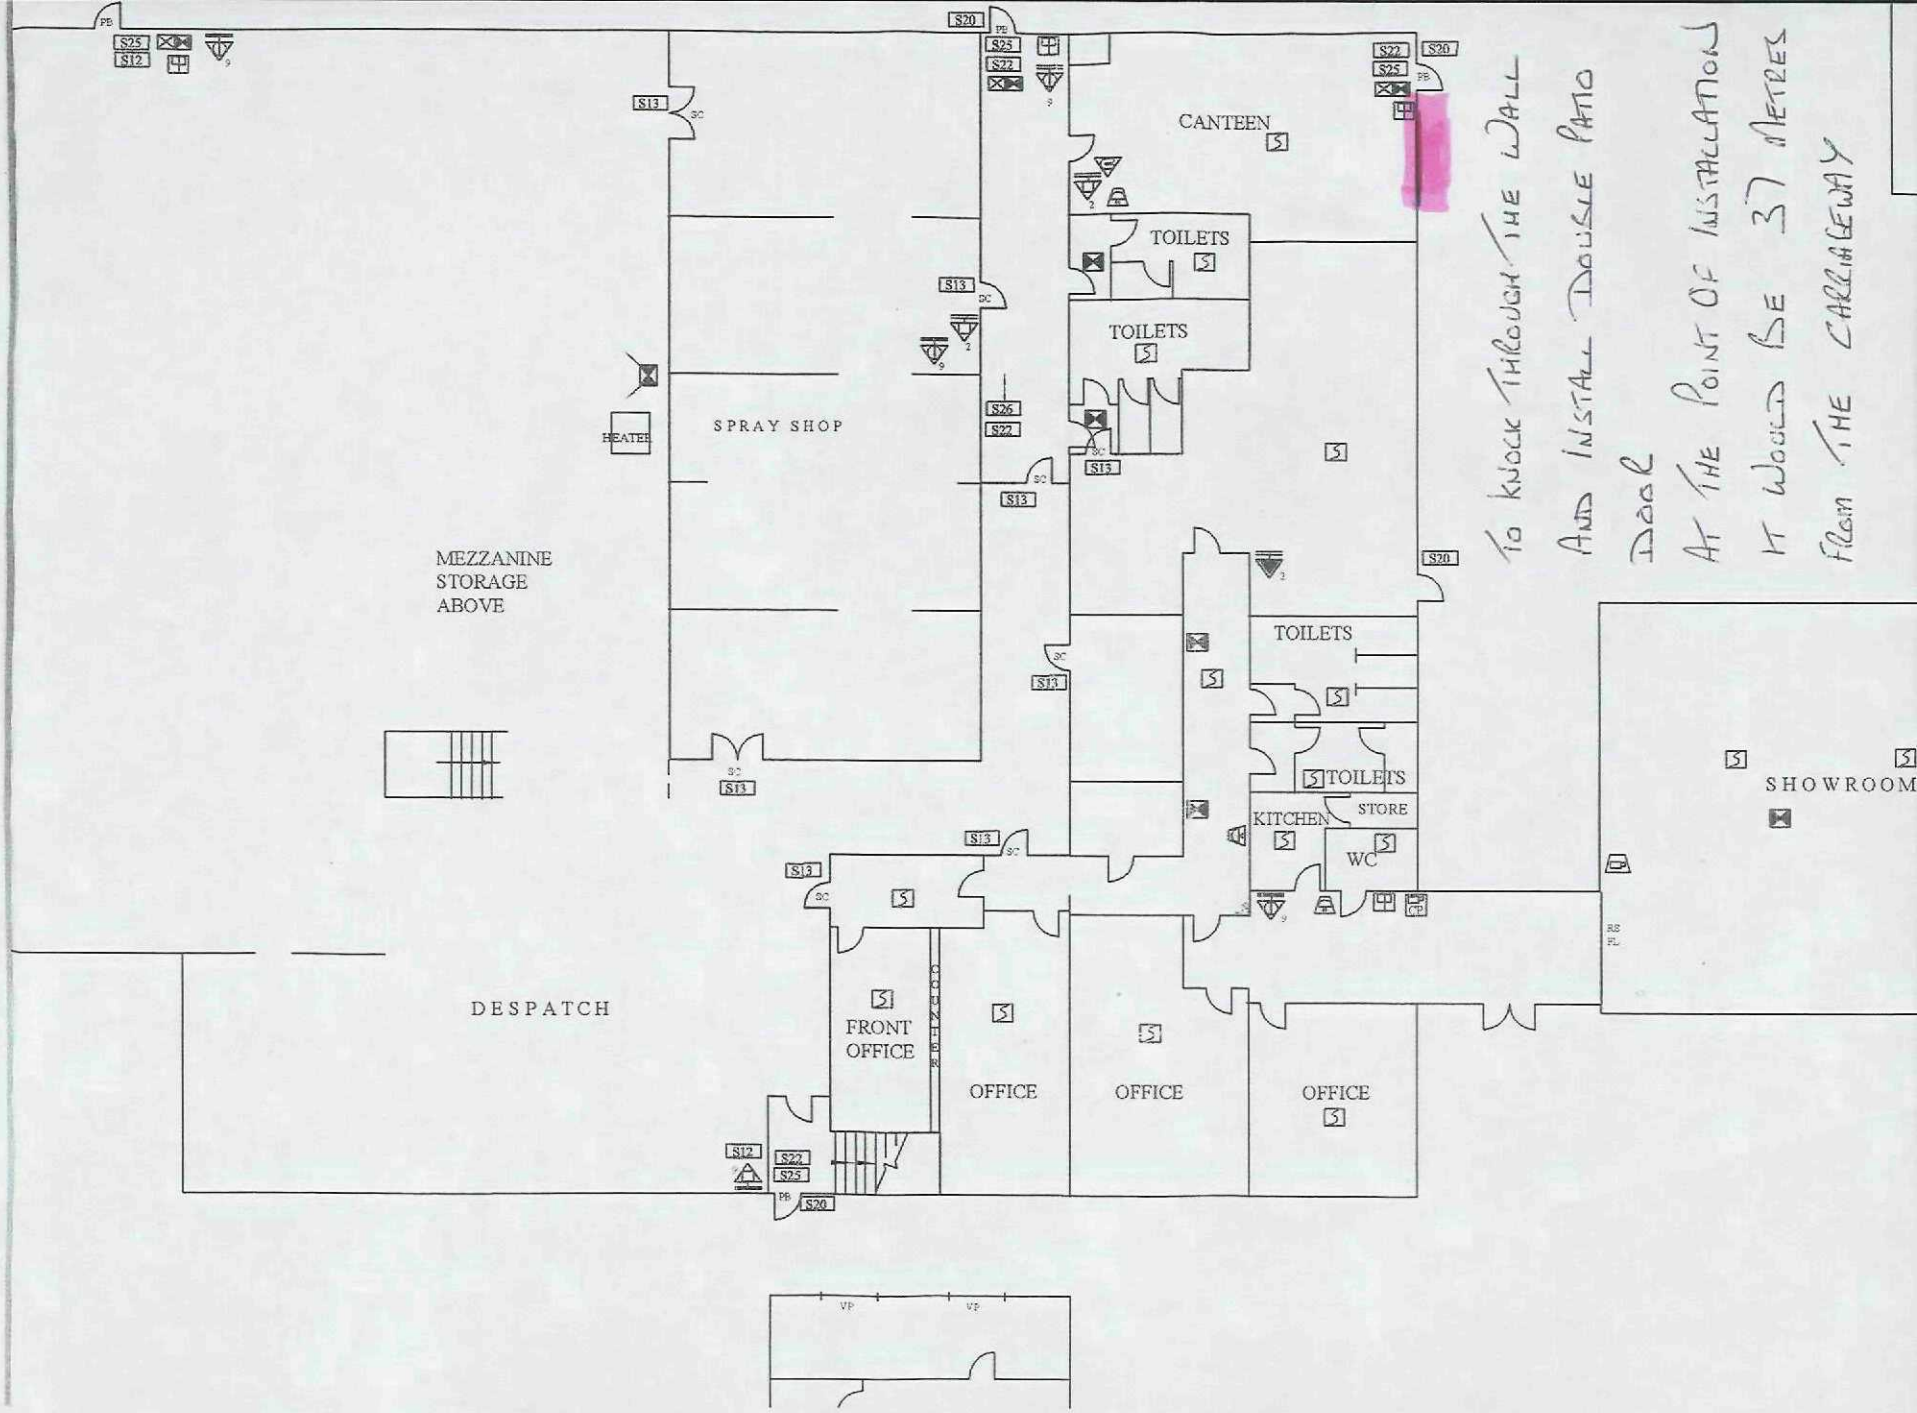
CANTEEN
TOILETS
TOILETS
SPRAY SHOP
HEATER
MEZZANINE
STORAGE
ABOVE
TOILETS
TOILETS
KITCHEN
STORE
WC
SHOWROOM
DESPATCH
FRONT
OFFICE
OFFICE
OFFICE
OFFICE
To knock through the wall
And install double patio
door
At the point of installation
it would be 37 metres
from the carriageway

Ordnance Survey®

OS Sitemap®

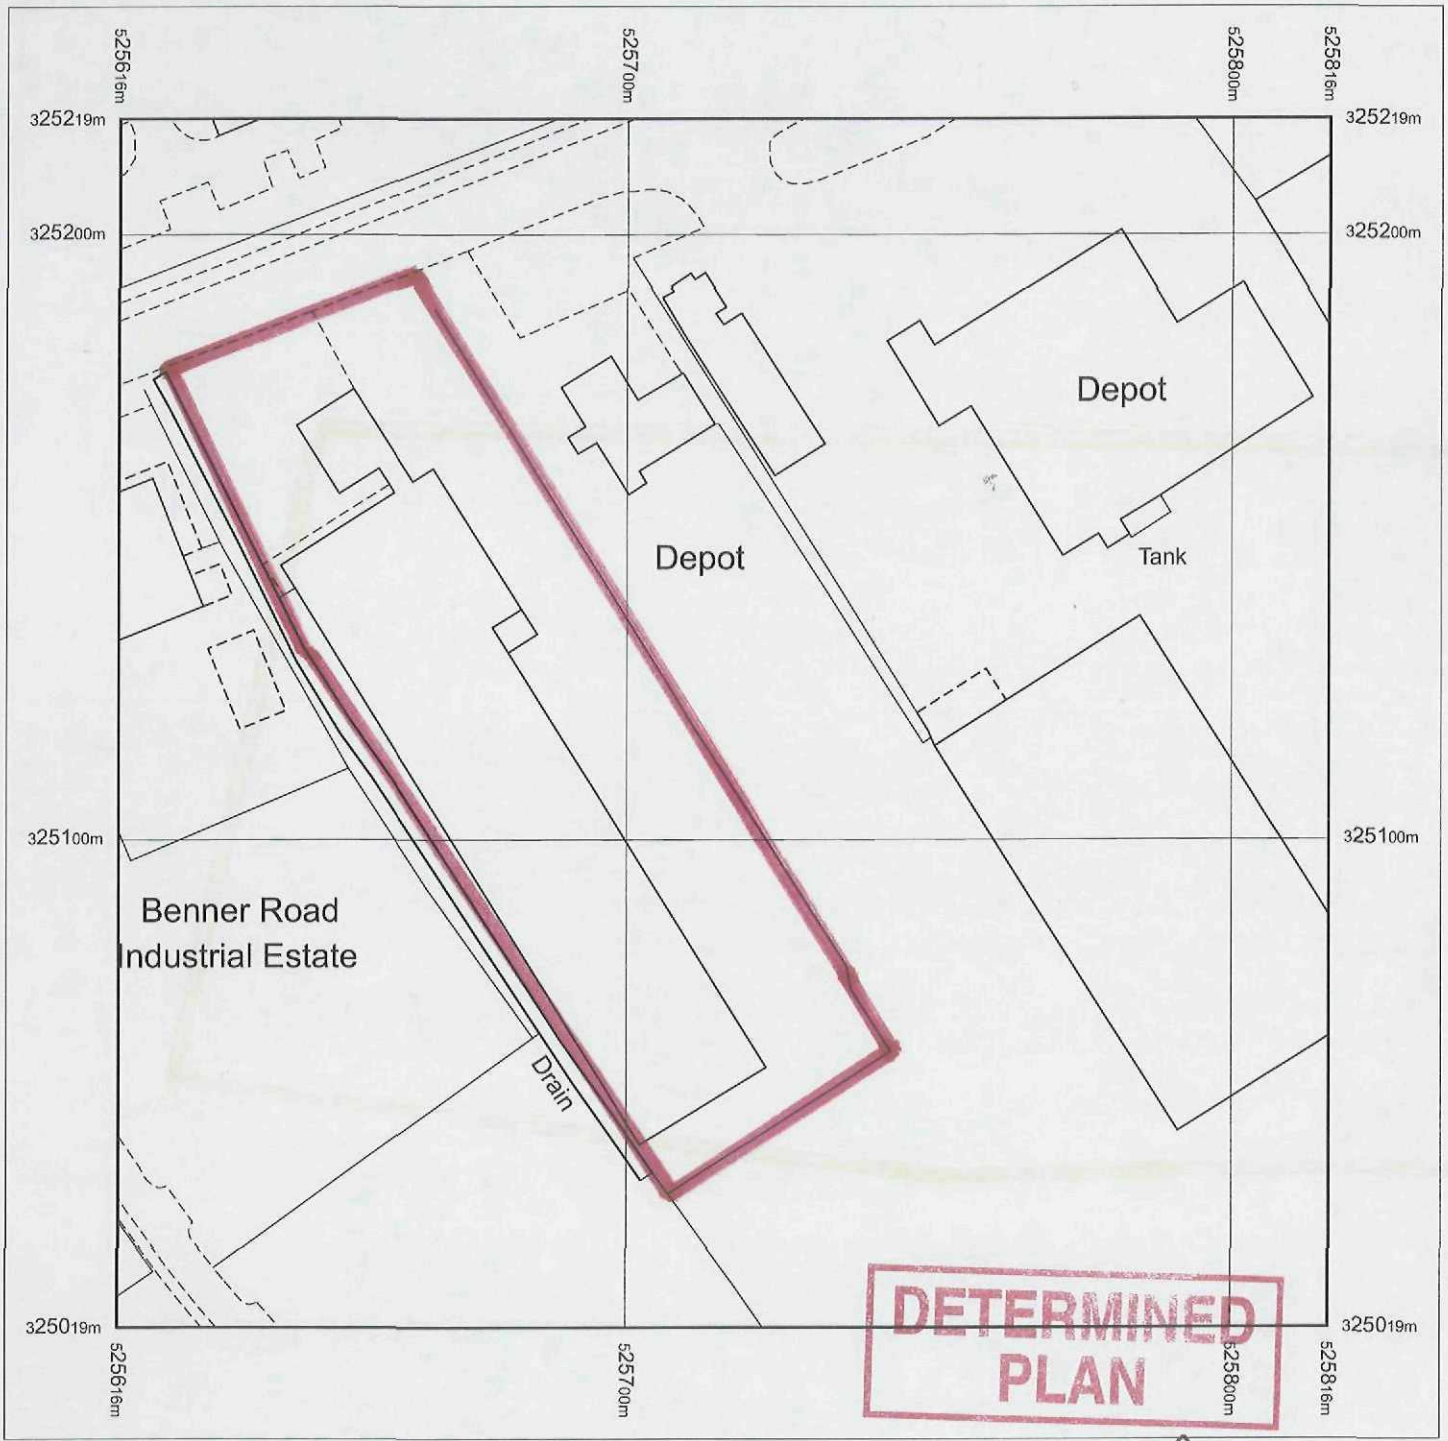

DRWG No 266/LP1

Produced 18.05.2009 from the Ordnance Survey National Geographic Database and incorporating surveyed revision available at this date. © Crown Copyright 2009.

Reproduction in whole or part is prohibited without the prior permission of Ordnance Survey.

Ordnance Survey, the OS Symbol and OS Sitemap are registered trademarks of Ordnance Survey, the national mapping agency of Great Britain.

The representation of a road, track or path is no evidence of a right of way.

The representation of features as lines is no evidence of a property boundary.

Part or all of this OS Sitemap is enlarged from mapping produced at one or more of the following scales: 1:1250, 1:2500, 1:10000.

Metres
0 20 40

Scale 1:1250

Supplied by: **Bookmark Spalding Ltd**
Serial number: 00080700
Centre coordinates: 525716 325119.25

Further information can be found on the OS Sitemap Information leaflet or the Ordnance Survey web site: www.ordnancesurvey.co.uk

SHDC
Planning & Development
22 MAY 2009
Ref: 0362/09

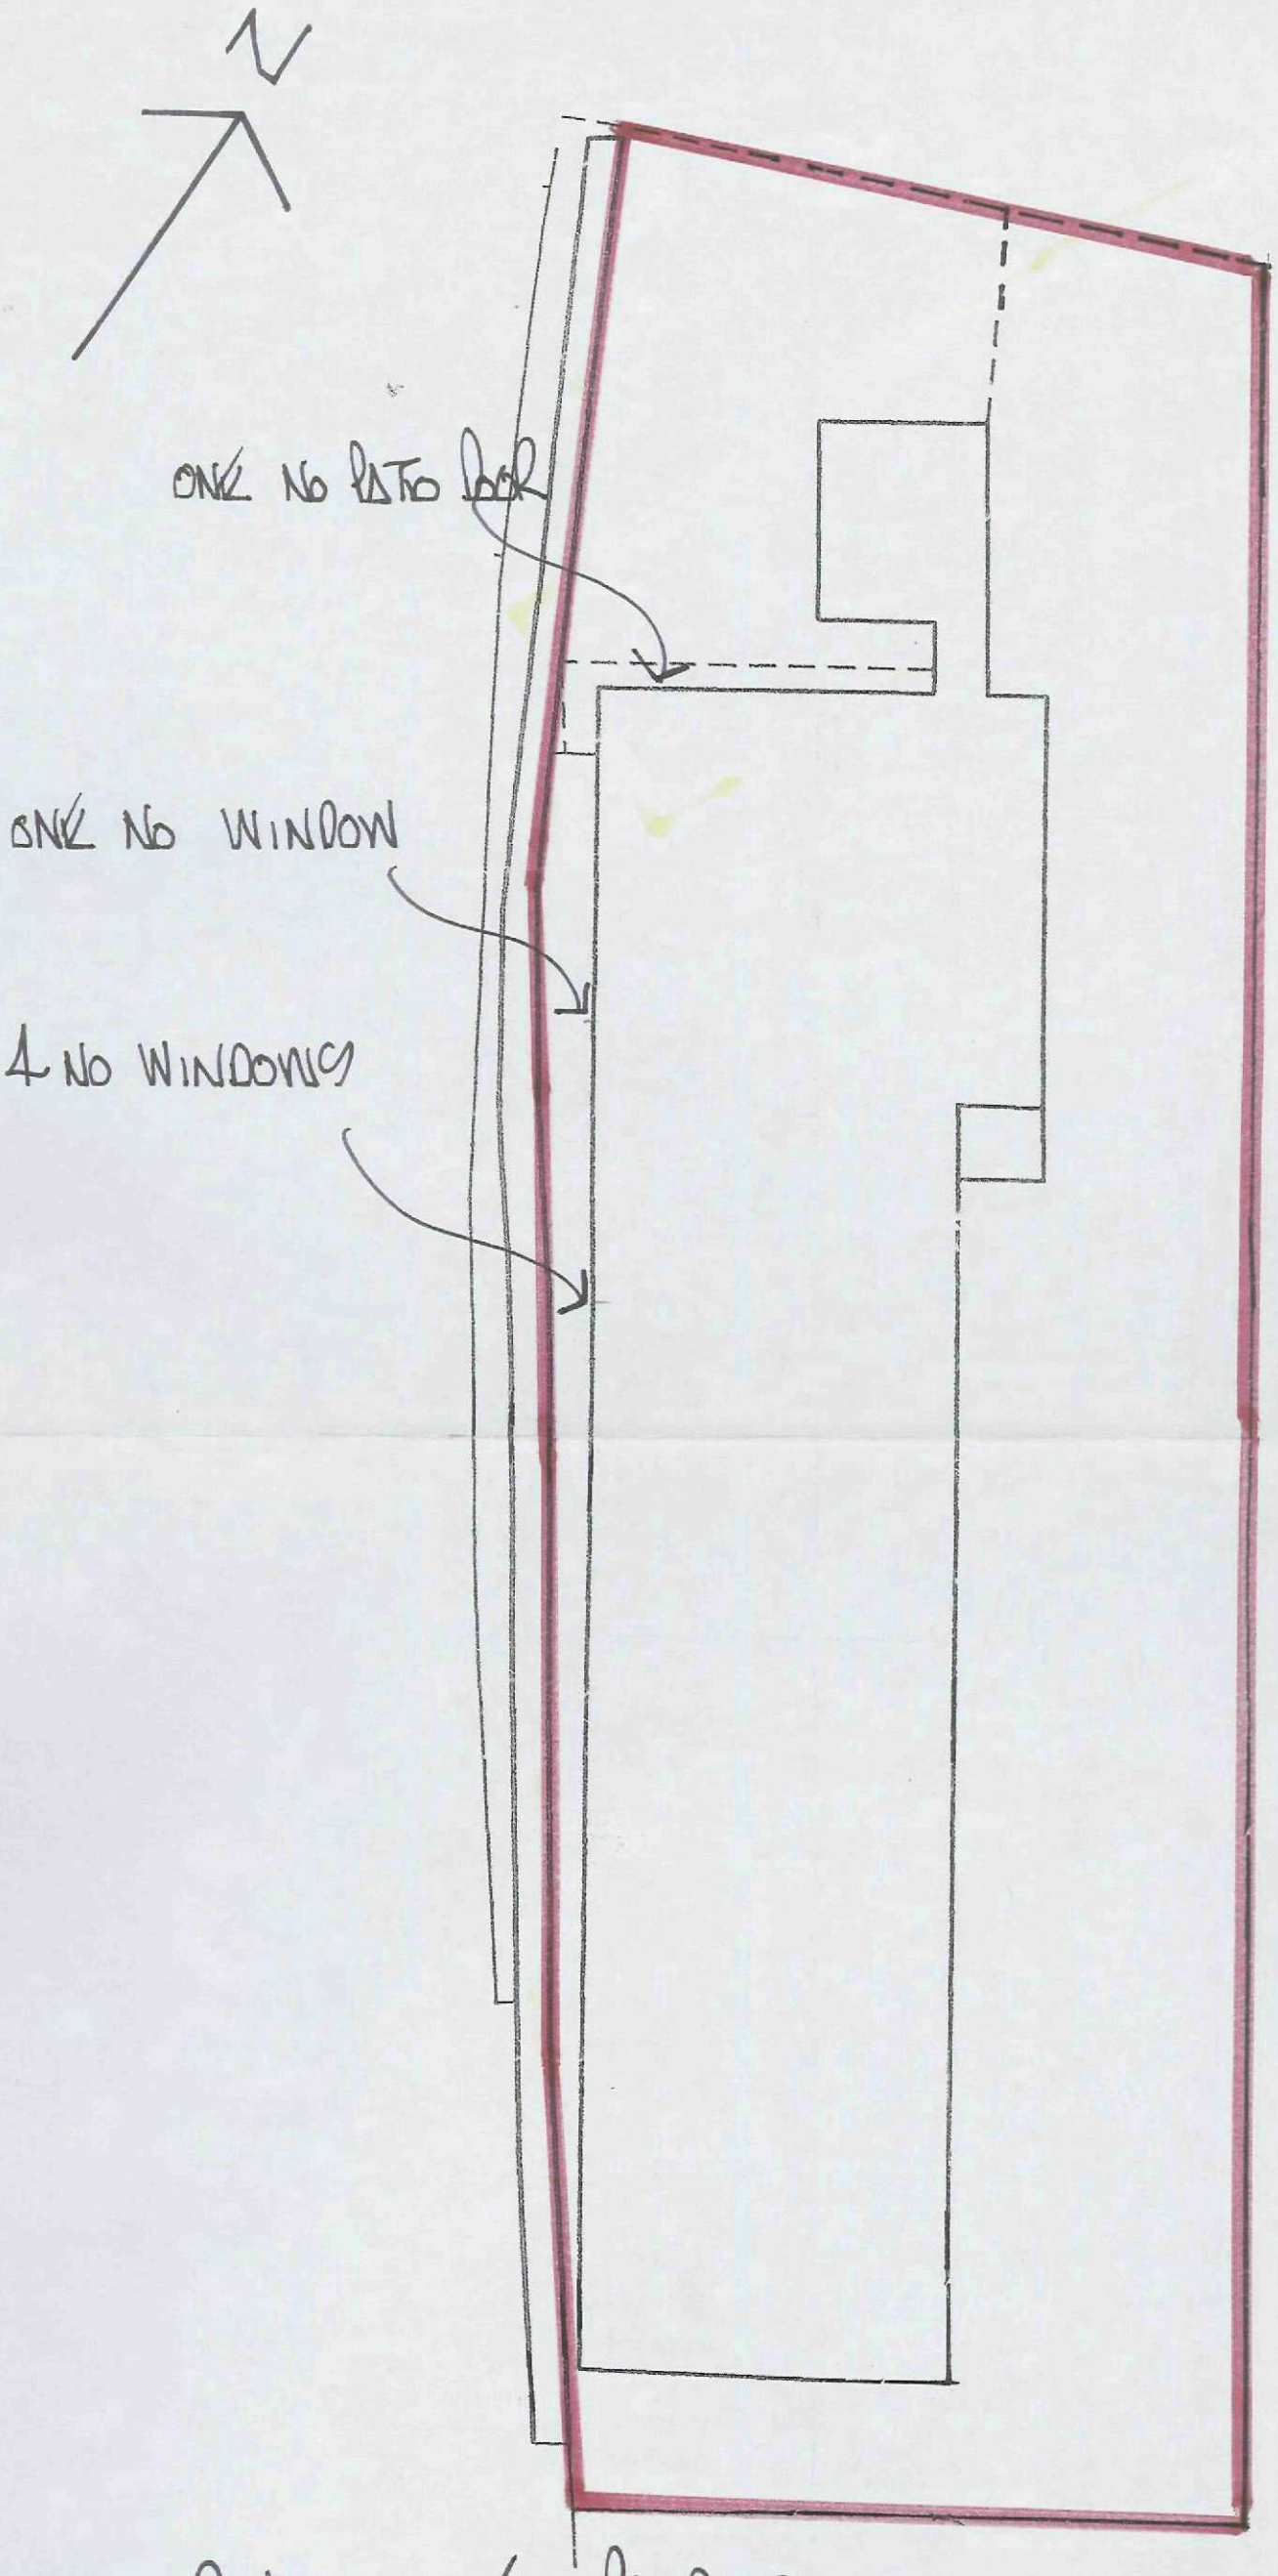

SHDC
Planning & Development
22 MAY 2009
Ref: 0362/09

DETERMINED PLAN

LLOYD LOOM OF SPALDING

DRWG No 266/BP1

SCALE 1/500

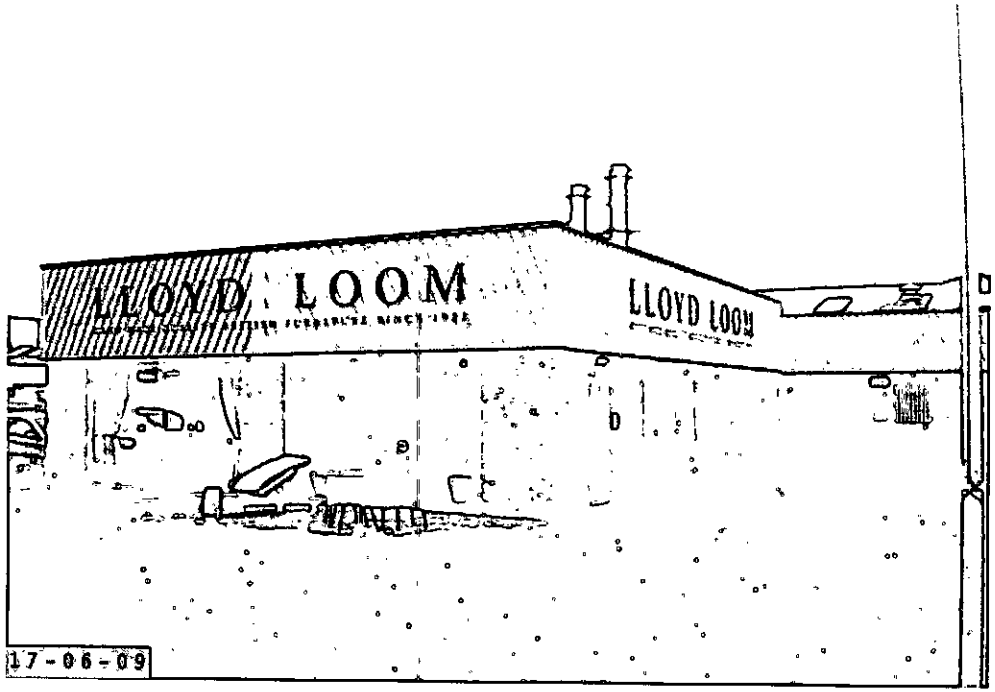
LLOYD LOOM
LLOYD LOOM
17-06-09

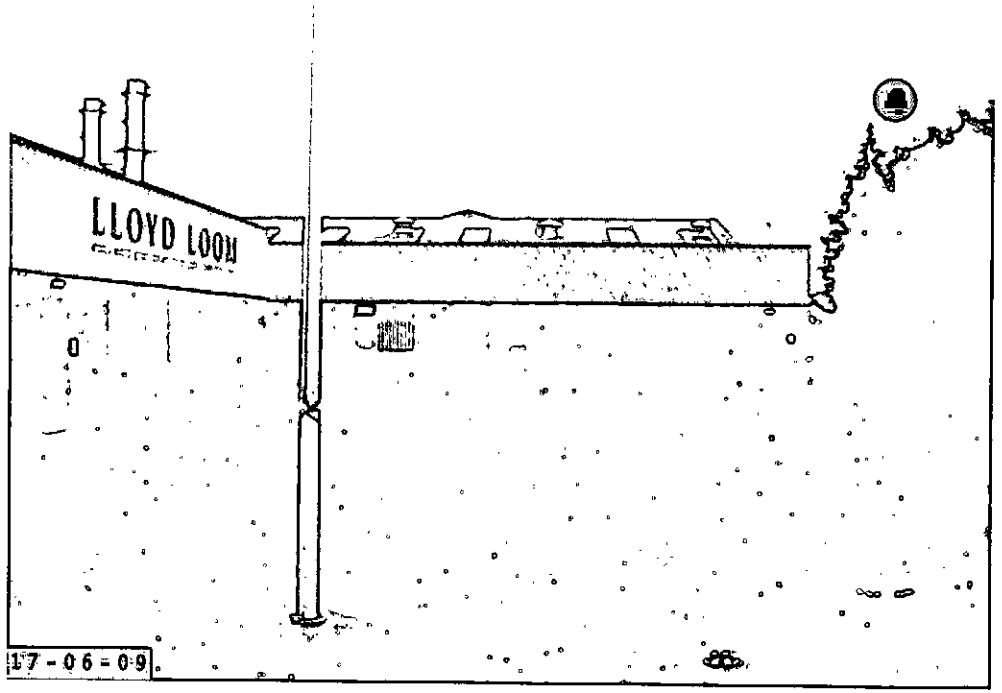
LLOYD LOOM
17-06-09

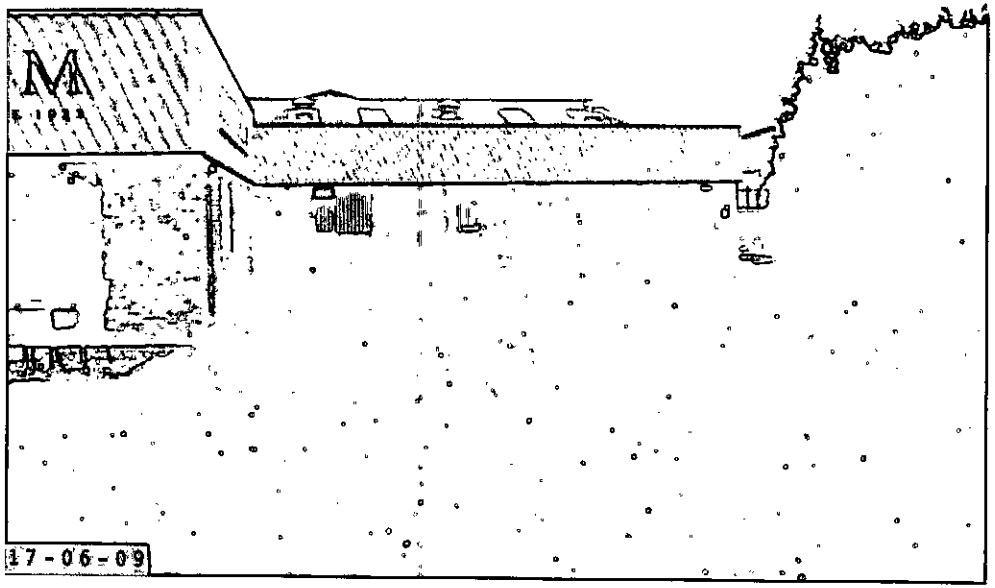
17-06-09

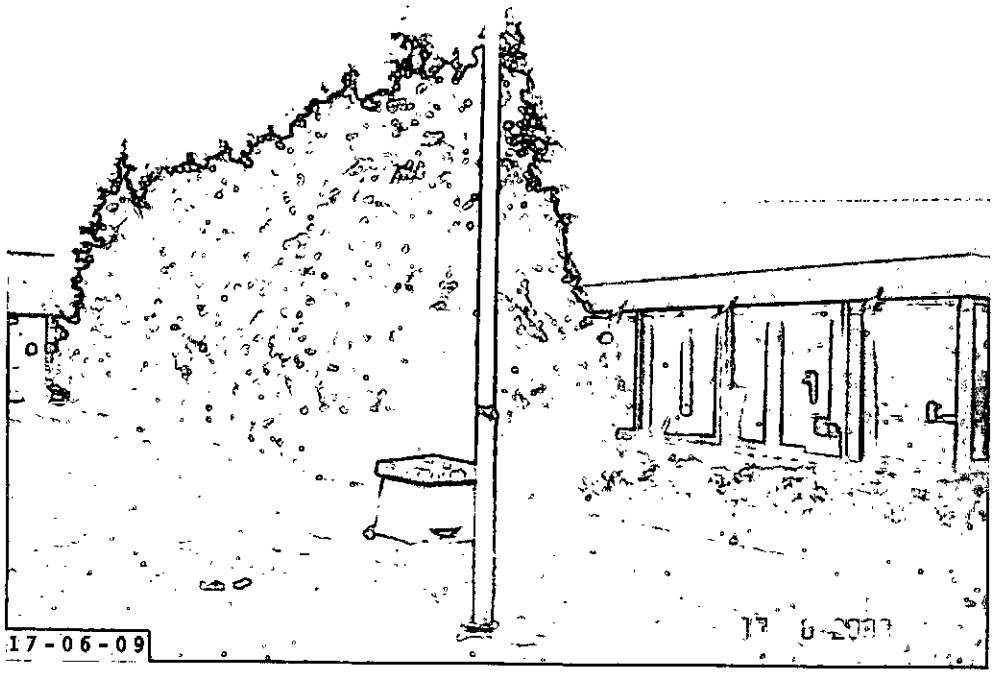
17-06-09